


RAVINIA AVENUE RIGHT OF WAY VACATION


OF

33 FEET WEST OF LOT 2 OF OWNER'S SUBDIVISION OF THE SOUTH 165 FEET OF THE N. 1/2 OF THE E. 1/2 OF THE E. 1/2 OF THE SE. 1/4 OF SECTION 9, TOWNSHIP 36 NORTH, RANGE 12 EAST OF THE THIRD PRINCIPAL MERIDIAN, IN COOK COUNTY, ILLINOIS. PER DOCUMENT NUMBER 1962093 RECORDED JANUARY 27, 1961.

BASIS OF BEARING:
WEST LINE OF RAVINIA AVENUE AS FOUND
MONUMENTED AND OCCUPIED PER RECORDED
SUBDIVISION PLAT.
S00°00'00"E (R)

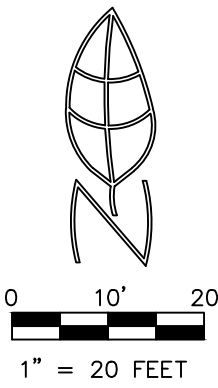

PREPARED FOR:
ORLAND TOWNSHIP

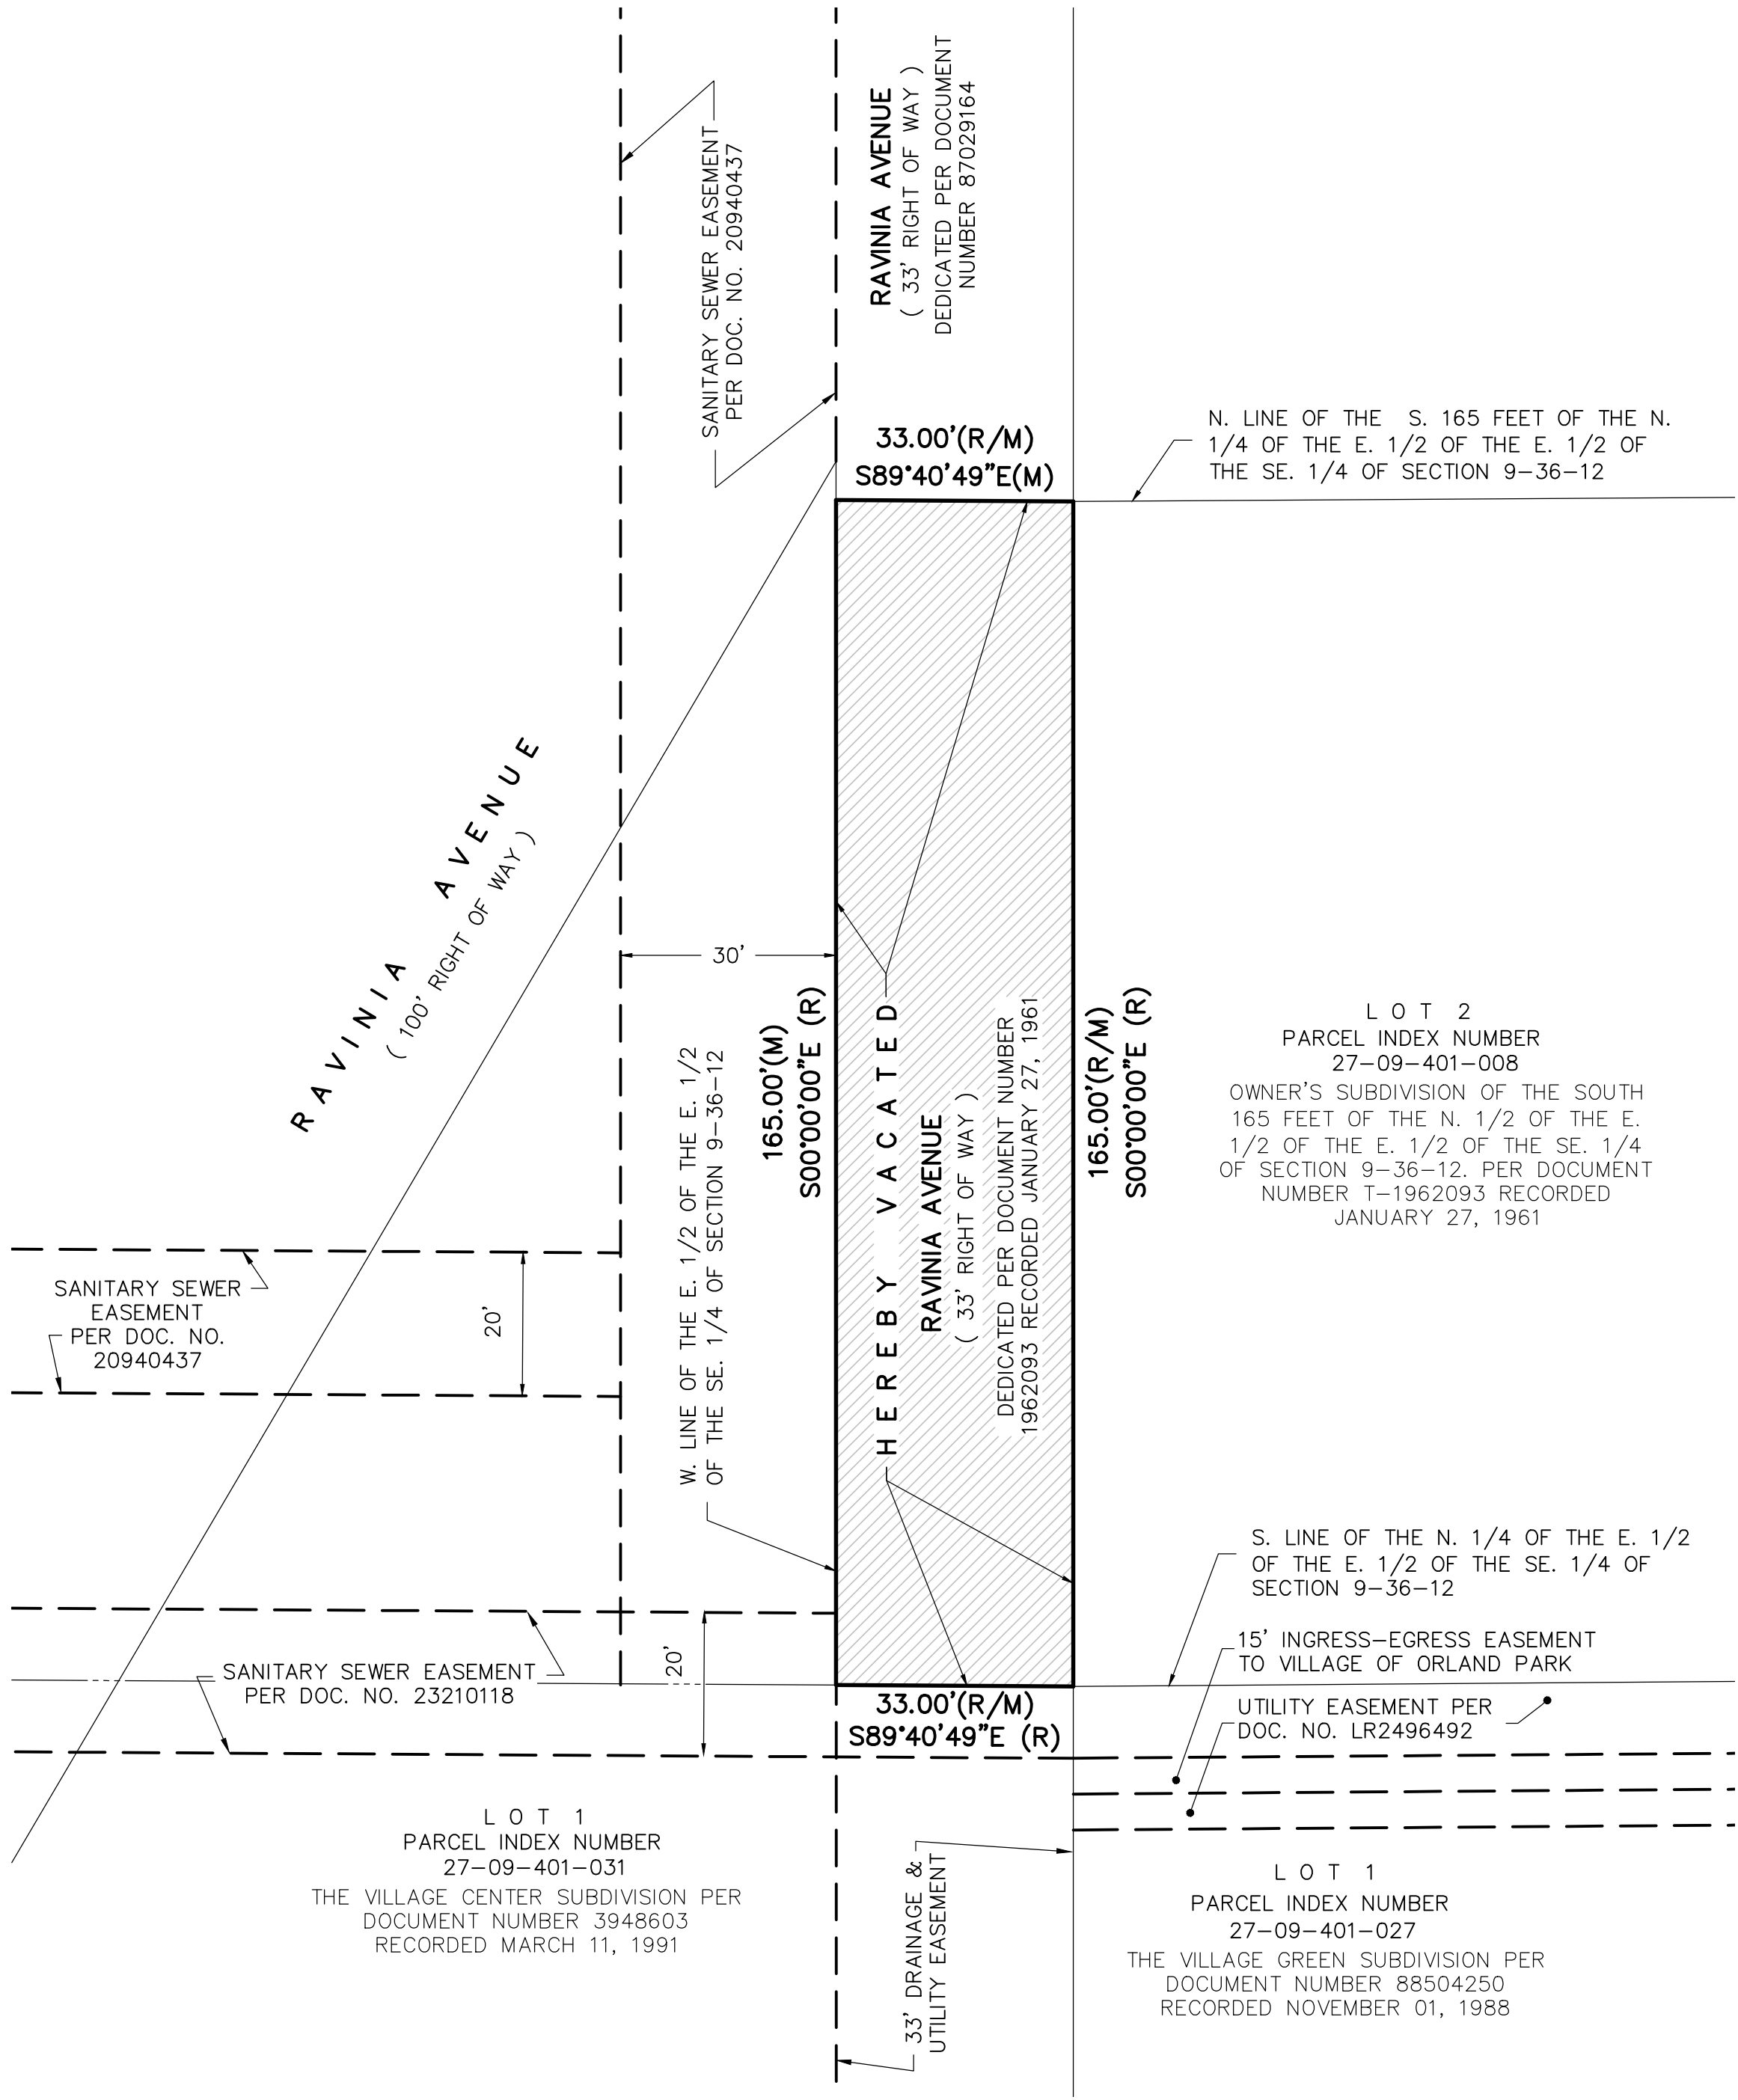

LEGEND

--- EASEMENT LINE
--- LOT LINE
--- BOUNDARY LINE

N NORTH
E EAST
S SOUTH
W WEST
R RECORD
M MEASURED
SE SOUTHEAST
DOC. DOCUMENT
NO. NUMBER

GENERAL NOTES:

1. COMPARE ALL DISTANCES AND POINTS IN FIELD AND REPORT ANY DISCREPANCIES TO SURVEYOR AT ONCE.
2. NO DIMENSIONS SHALL BE ASSUMED BY SCALING.

STATE OF ILLINOIS)
COUNTY OF COOK)ss

I, _____, CONSENT TO THE VACATION OF THAT PART OF RAVINIA AVENUE
AS DEPICTED ON THE PLAT HEREON DRAWN.

APPROVED THIS _____ DAY OF _____, 20____.

BY: _____
REPRESENTATIVE COMCAST

STATE OF ILLINOIS)
COUNTY OF COOK)ss

I, _____, CONSENT TO THE VACATION OF THAT PART OF RAVINIA AVENUE
AS DEPICTED ON THE PLAT HEREON DRAWN.

APPROVED THIS _____ DAY OF _____, 20____.

BY: _____
REPRESENTATIVE AMERITECH

STATE OF ILLINOIS)
COUNTY OF COOK)ss

I, _____, CONSENT TO THE VACATION OF THAT PART OF RAVINIA AVENUE
AS DEPICTED ON THE PLAT HEREON DRAWN.

APPROVED THIS _____ DAY OF _____, 20____.

BY: _____
REPRESENTATIVE NICOR CORPORATION

STATE OF ILLINOIS)
COUNTY OF COOK)ss

I, _____, CONSENT TO THE VACATION OF THAT PART OF RAVINIA AVENUE
AS DEPICTED ON THE PLAT HEREON DRAWN.

APPROVED THIS _____ DAY OF _____, 20____.

BY: _____
REPRESENTATIVE COMMONWEALTH EDISON COMPANY

STATE OF ILLINOIS)
COUNTY OF COOK) ss

APPROVED BY THE BOARD OF TRUSTEES OF THE VILLAGE ORLAND PARK, COOK COUNTY, ILLINOIS.

WE DO NOT FIND ANY DELINQUENT GENERAL TAXES, UNPAID CURRENT GENERAL TAXES, DELINQUENT
SPECIAL ASSESSMENTS OR UNPAID CURRENT SPECIAL ASSESSMENTS AGAINST THE STREETS AND ALLEYS
INCLUDED IN THE ABOVE PLAT.

APPROVED THIS _____ DAY OF _____, 20____.

BY: _____
PRESIDENT

BY: _____
VILLAGE CLERK

STATE OF ILLINOIS)
COUNTY OF COOK)ss

I, _____, VILLAGE TREASURER OF THE VILLAGE OF ORLAND PARK, DO
HEREBY CERTIFY THAT I FIND NO UNPAID SPECIAL ASSESSMENTS OUTSTANDING AGAINST THE PROPERTY
DESCRIBED IN THE ABOVE CAPTION OF THIS PLAT.

DATED THIS _____ DAY OF _____, 20____.

VILLAGE TREASURER

STATE OF ILLINOIS SS
COUNTY OF DUPAGE

I, THOMAS J. CESAL, AN ILLINOIS PROFESSIONAL LAND SURVEYOR NO. 035-2205, DO HEREBY
CERTIFY THAT "THIS PROFESSIONAL SERVICE CONFORMS TO THE CURRENT ILLINOIS MINIMUM
STANDARDS FOR A "PLAT OF VACATION", AND THAT THE PLAT HEREON DRAWN IS A CORRECT
REPRESENTATION OF SAID SURVEY.

FURTHERMORE, I DESIGNATE THE VILLAGE OF ORLAND PARK, OR THEIR ASSIGNED REPRESENTATIVE, TO ACT AS
MY AGENT FOR THE PURPOSES OF RECORDING THIS DOCUMENT.


DATED, THIS _____ DAY OF _____, A.D., 2015, AT LISLE, ILLINOIS.

ILLINOIS PROFESSIONAL LAND SURVEYOR NO. 035-2205
MY LICENSE EXPIRES NOVEMBER 30, 2016.
ILLINOIS PROFESSIONAL DESIGN FIRM
PROFESSIONAL ENGINEERING CORPORATION NO. 184-001245




MORRIS
ENGINEERING INC.

Civil Engineering Consulting & Land Surveying
515 Warrenville Road, Lisle, IL 60532 • Phone: (630) 271-0770
Website: www.ecivil.com • Fax: (630) 271-0774

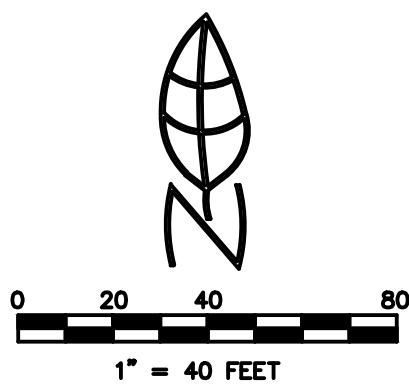

BASIS OF BEARING:
WESTERLY BOUNDARY LINE OF LOT 1 AS
FOUND MONUMENTED AND OCCUPIED PER
RECORD SUBDIVISION PLAT,
S 30°28'42" W (R)

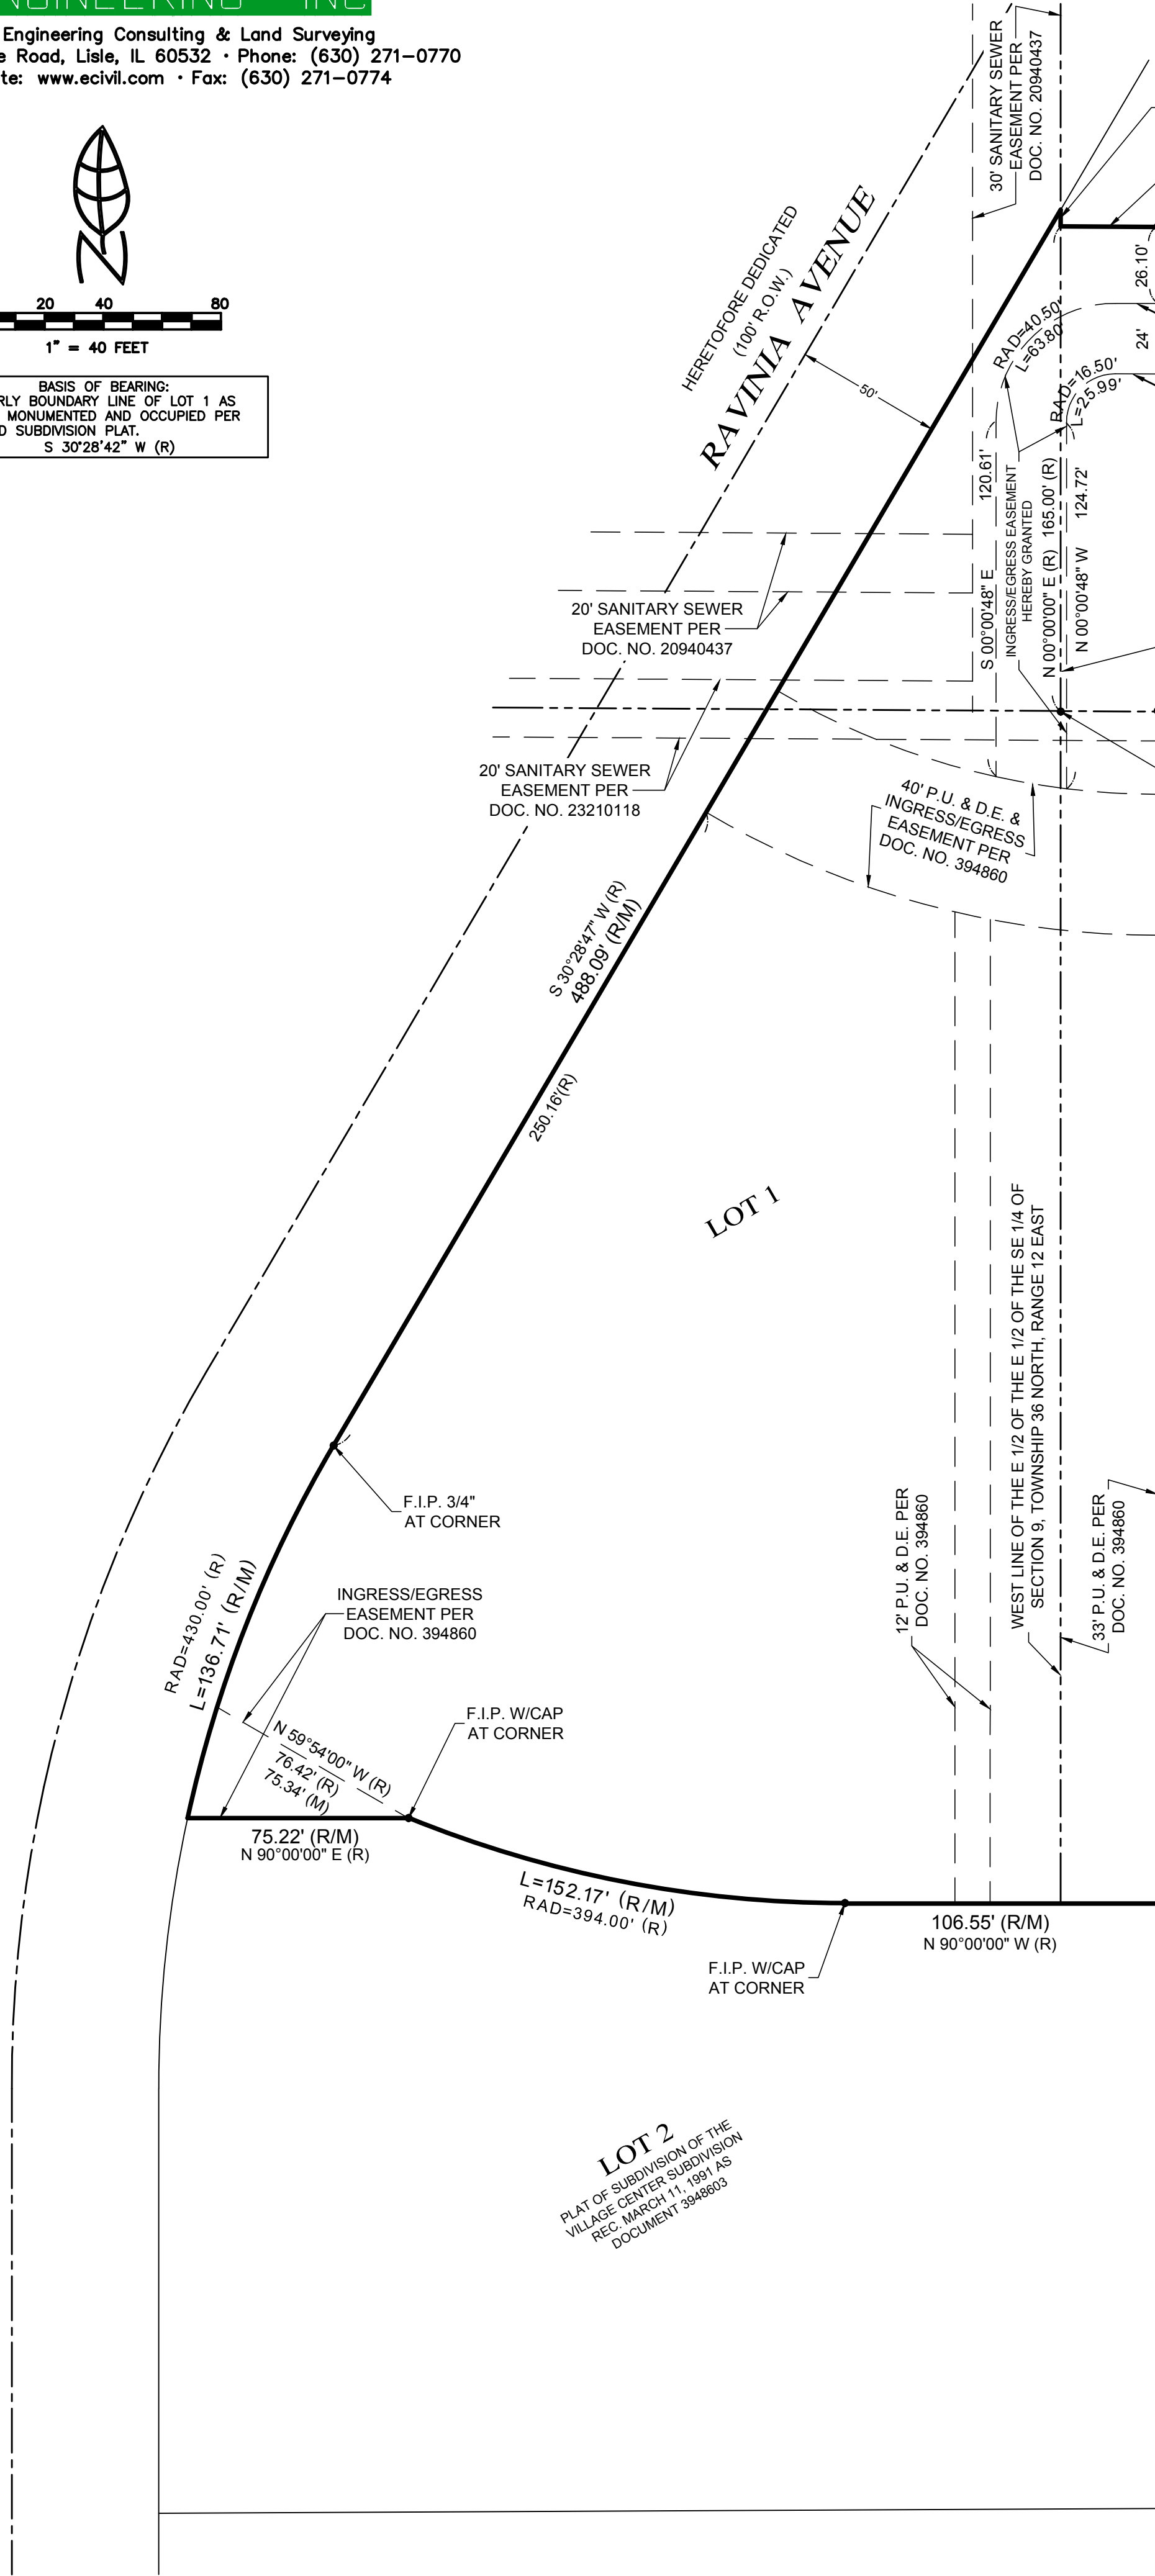

LEGEND

	PROPERTY LINE
	EASEMENT LINE
	BUILDING LINE
	RIGHT-OF-WAY LINE
	CENTERLINE
	SECTION LINE
	FOUND MONUMENT
P.U.E.	PUBLIC UTILITY EASEMENT
P.U. & D.E.	PUBLIC UTILITY & DRAINAGE EASEMENT
(R)	RECORD
(M)	MEASURED

SURVEYOR'S NOTES

- ALL MEASUREMENTS AND DISTANCES ARE SHOWN IN FEET AND DECIMAL PARTS THEREOF.
- ALL MEASUREMENTS ALONG A CURVE IS THE ARC LENGTH.
- ALL EASEMENTS ARE HEREBY GRANTED UNLESS NOTED OTHERWISE.

PLAT OF CONSOLIDATION FOR
VILLAGE CENTER CONSOLIDATION

LOT 1 IN THE PLAT OF SUBDIVISION OF THE VILLAGE CENTER SUBDIVISION RECORDED MARCH 11, 1991, AS DOCUMENT 3948603, TOGETHER WITH THAT PARCEL IN A PLAT OF VACATION, RECORDED AS DOCUMENT 3948603, ALL IN THE SOUTH EAST 1/4 OF SECTION 9, TOWNSHIP 36 NORTH, RANGE 12, EAST OF THE THIRD PRINCIPAL MERIDIAN, COOK COUNTY, ILLINOIS.

ORLAND TOWNSHIP HIGHWAY COMMISSIONER

STATE OF ILLINOIS)
COUNTY OF COOK)ss

THE HIGHWAY COMMISSIONER OF THE TOWNSHIP OF ORLAND PARK, COUNTY OF COOK, STATE OF ILLINOIS, DOES HEREBY CERTIFY THAT THIS PLAT OF CONSOLIDATION WAS APPROVED, AT A MEETING OF THE HIGHWAY COMMISSIONER HELD PURSUANT TO 605 ILCS 5/6-305 ON

_____, 20____.

AUTHENTICATED AND PASSED
THIS _____ DAY OF _____, A.D. 20____

ORLAND TOWNSHIP HIGHWAY COMMISSIONER

CLERK

OWNER'S CERTIFICATE

STATE OF ILLINOIS)
COUNTY OF COOK)ss

THIS IS TO CERTIFY THAT _____ AND _____

_____ ARE THE OWNERS OF THE PROPERTY DESCRIBED HEREON AND HEREBY CONSENT TO THE CONSOLIDATION OF THE PARCEL AS SHOWN HEREON, FOR THE USES AND PURPOSES THEREIN SET FORTH, AND DO HEREBY ACKNOWLEDGE AND ADOPT THE SAME UNDER THE STYLE AND TITLE HEREON DRAWN.

DATED THIS _____ DAY OF _____, 20____.

BY: _____
SIGNATURE

TITLE: _____
PRINT TITLE

BY: _____
SIGNATURE

TITLE: _____
PRINT TITLE

VILLAGE OF ORLAND PARK

STATE OF ILLINOIS)
COUNTY OF COOK) ss

APPROVED BY THE BOARD OF TRUSTEES OF THE VILLAGE ORLAND PARK, COOK COUNTY, ILLINOIS.

WE DO NOT FIND ANY DELINQUENT GENERAL TAXES, UNPAID CURRENT GENERAL TAXES, DELINQUENT SPECIAL ASSESSMENTS OR UNPAID CURRENT SPECIAL ASSESSMENTS AGAINST THE STREETS AND ALLEYS INCLUDED IN THE ABOVE PLAT.

APPROVED THIS _____ DAY OF _____, 20____.

BY: _____
PRESIDENT

BY: _____
VILLAGE CLERK

VILLAGE TREASURER

STATE OF ILLINOIS)
COUNTY OF COOK)ss

I, _____, VILLAGE TREASURER OF THE VILLAGE OF ORLAND PARK, DO HEREBY CERTIFY THAT I FIND NO UNPAID SPECIAL ASSESSMENTS OUTSTANDING AGAINST THE PROPERTY DESCRIBED IN THE ABOVE CAPTION OF THIS PLAT.

DATED THIS _____ DAY OF _____, 20____.

VILLAGE TREASURER

INGRESS/EGRESS EASEMENT

SUBJECT TO THE CONDITIONS HEREINAFTER STATED, ORLAND TOWNSHIP ("OWNER") HEREBY GRANTS FOR THE BENEFIT OF THE OWNER OF LOT 1 AND LOT 2 IN OWNER'S SUBDIVISION, PER DOCUMENT RECORDED JANUARY 27, 1991, AS DOCUMENT 1962093 (AS DEPICTED HEREON) (THE "GRANTEE") AND GRANTEE'S AGENTS, EMPLOYEES, CONTRACTORS, REPRESENTATIVES, LICENSEES, GUESTS, TRANSFEREES, SUCCESSORS AND ASSIGNS (COLLECTIVELY "GRANTEE AFFILIATES") A NON-EXCLUSIVE, PERPETUAL EASEMENT APPURTENANT (THE "EASEMENT") FOR INGRESS AND EGRESS OVER, UPON, ACROSS AND THROUGH THE "EASEMENT PREMISES" (AS DEPICTED HEREON) SOLELY FOR THE PURPOSE OF PROVIDING VEHICULAR ACCESS TO AND FROM RAVINIA AVENUE AND THE ADJACENT PROPERTY. THE EASEMENT IS GRANTED ON THE EXPRESS CONDITIONS SUBSEQUENT THAT: (i) THE GRANTEE GRANTS, FOR THE BENEFIT OF OWNER AND OWNER'S AGENTS, EMPLOYEES, CONTRACTORS, REPRESENTATIVES, LICENSEES, GUESTS, TRANSFEREES, SUCCESSORS AND ASSIGNS, A NON-EXCLUSIVE PERPETUAL EASEMENT APPURTENANT FOR INGRESS AND EGRESS OVER, UPON, ACROSS AND THROUGH THE ADJACENT PROPERTY, SOLELY FOR THE PURPOSE OF PROVIDING VEHICULAR ACCESS TO AND FROM THE OWNERS PROPERTY AND LAGRANGE ROAD; AND (ii) THAT THE OWNER AND THE GRANTEE EXECUTE AND ENTER INTO AN AGREEMENT TO SHARE THE COSTS ASSOCIATED WITH THE MAINTENANCE OF THE EASEMENT (COLLECTIVELY, THE "CONDITIONS SUBSEQUENT"). ALL RIGHTS AND TITLE TO THE EASEMENT SHALL AUTOMATICALLY REVERT TO THE OWNER AND SHALL BE EXTINGUISHED THROUGH MERGER IN THE EVENT THAT THE CONDITIONS SUBSEQUENT HAVE NOT BEEN SATISFIED THROUGH A WRITTEN INSTRUMENT RECORDED AGAINST TITLE TO THE OWNER'S PROPERTY AND THE ADJACENT PROPERTY ON OR BEFORE JANUARY 1, 2026.

GRANTEE, AT NO TIME, SHALL INSTALL, PLACE, KEEP, PERMIT, OR MAINTAIN ANY FENCES, BARRICADES, OR OTHER OBSTRUCTION IN, ON, ACROSS, OVER OR UPON ANY PORTION OF THE EASEMENT PREMISES. GRANTEE SHALL AT ALL TIMES EXERCISE ITS RIGHTS HEREIN IN ACCORDANCE WITH THE TERMS OF THIS AGREEMENT AND ALL APPLICABLE STATUTES, ORDERS, RULES AND REGULATIONS OF ANY PUBLIC AUTHORITY HAVING JURISDICTION OVER THE EASEMENT PREMISES.

THE EASEMENT, RESTRICTIONS, OBLIGATIONS, COVENANTS AND AGREEMENTS SET FORTH HEREIN ARE INTENDED TO BE AND SHALL BE CONSTRUED AS COVENANTS RUNNING WITH THE LAND AND SHALL INURE TO THE BENEFIT OF AND BE BINDING UPON THE OWNER, THE GRANTEE AND THEIR RESPECTIVE HEIRS, SUCCESSORS AND ASSIGNS.

NOTARY'S CERTIFICATE

STATE OF ILLINOIS)
COUNTY OF COOK)ss

I, _____, A NOTARY PUBLIC IN AND FOR THE SAID COUNTY IN THE STATE AFORESAID, DO HEREBY CERTIFY THAT

NAME _____

TITLE _____

NAME _____

TITLE _____

OF _____

AS SAID OWNERS, WHO ARE PERSONALLY KNOWN TO ME TO BE THE SAME PERSONS WHOSE NAMES ARE SUBSCRIBED TO THE FORGOING INSTRUMENT AS SUCH

TITLE _____ TITLE _____

RESPECTFULLY, APPEARED BEFORE ME THIS DAY IN PERSON AND JOINTLY AND SEVERALLY ACKNOWLEDGED THAT THEY SIGNED AND DELIVERED THE SAID INSTRUMENT AS THEIR OWN FREE AND VOLUNTARY ACT AND AS THE FREE AND VOLUNTARY ACT OF SAID OWNER FOR THE USES AND PURPOSES THEREIN SET FORTH.

GIVEN UNDER MY HAND AND NOTARIAL SEAL THIS _____ DAY OF _____, 20____.

SIGNATURE _____

PRINT NAME _____

MY COMMISSION EXPIRES ON _____, A.D. 20____.

COUNTY CLERKS CERTIFICATE

STATE OF ILLINOIS)
COUNTY OF COOK)ss

I, _____, COUNTY CLERK OF COOK COUNTY, ILLINOIS, DO HEREBY CERTIFY THAT THERE ARE NO DELINQUENT GENERAL TAXES, NO UNPAID CURRENT GENERAL TAXES, NO UNPAID FORFEITED TAXES, NO DELINQUENT OR UNPAID CURRENT SPECIAL ASSESSMENTS, AND NO REDEEMABLE TAX SALES AGAINST ANY OF THE LAND INCLUDED IN THE DEDICATION PLAT.

GIVEN UNDER MY HAND AND SEAL OF THE COUNTY CLERK, ILLINOIS,

THIS _____ DAY OF _____, 20____.

COUNTY CLERK

DRAINAGE AND FLOOD HAZARD STATEMENT

STATE OF ILLINOIS)
COUNTY OF DUPAGE)ss

I CERTIFY THAT NON OF THE ABOVE DESCRIBED PROPERTY IS LOCATED IN A FLOOD AREA AS IDENTIFIED BY THE FEDERAL EMERGENCY MANAGEMENT AGENCY, COMMUNITY PANEL 170140003D WITH AN EFFECTIVE DATE OF MAY 3, 1982.

I FURTHER STATE THAT TO THE BEST OF MY KNOWLEDGE, ADEQUATE PROVISIONS HAVE BEEN MADE FOR THE COLLECTION AND DIVERSION OF SURFACE WATERS INTO PUBLIC AREAS OR DRAINS WHICH THE OWNER HAS THE RIGHT TO USE, AND SUCH PROVISIONS ARE IN ACCORDANCE WITH GENERALLY ACCEPTED ENGINEERING PRACTICES.

THIS _____ DAY OF _____, 20____.

STEVEN J. DAUL, ILLINOIS PROFESSIONAL
ENGINEER NO. 062-056211
MY LICENSE EXPIRES NOVEMBER 30, 2015

SURVEYOR'S CERTIFICATE

STATE OF ILLINOIS)
COUNTY OF DUPAGE)ss


I, THOMAS J. CESAL, ILLINOIS PROFESSIONAL LAND SURVEYOR NO. 035-2205, DO HEREBY CERTIFY THAT THE PLAT AS HEREON DRAWN IS A CORRECT REPRESENTATION OF THE PROPERTY DESCRIBED IN THE FOREGOING CAPTION.


FURTHERMORE, I DESIGNATE THE VILLAGE OF ORLAND PARK, OR THEIR ASSIGNED REPRESENTATIVE, TO ACT AS MY AGENT FOR THE PURPOSES OF RECORDING THIS DOCUMENT.

GIVEN UNDER MY HAND AND SEAL AT THE VILLAGE OF LISLE, DUPAGE COUNTY, ILLINOIS, THIS

_____ DAY OF _____, 20____.


ILLINOIS PROFESSIONAL LAND SURVEYOR NO. 035-2205
MY LICENSE EXPIRES NOVEMBER 30, 2016
ILLINOIS PROFESSIONAL DESIGN FIRM PROFESSIONAL
ENGINEERING CORPORATION NO. 184-001245

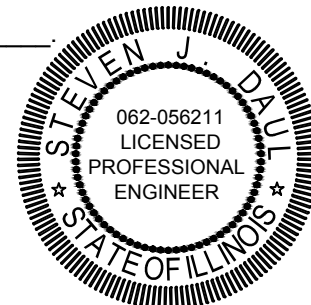

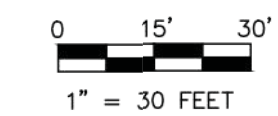


PROJECT NUMBER: 1004-00065	REVISIONS:
PROJECT MANAGER: TROB	COMMENTS FROM ORLAND PARK:
DRAWN BY: CJ / DJB	
	COMMENTS FROM ORLAND PARK:
REVISION: 0015/15	
SITE PLAN	

C3.00A

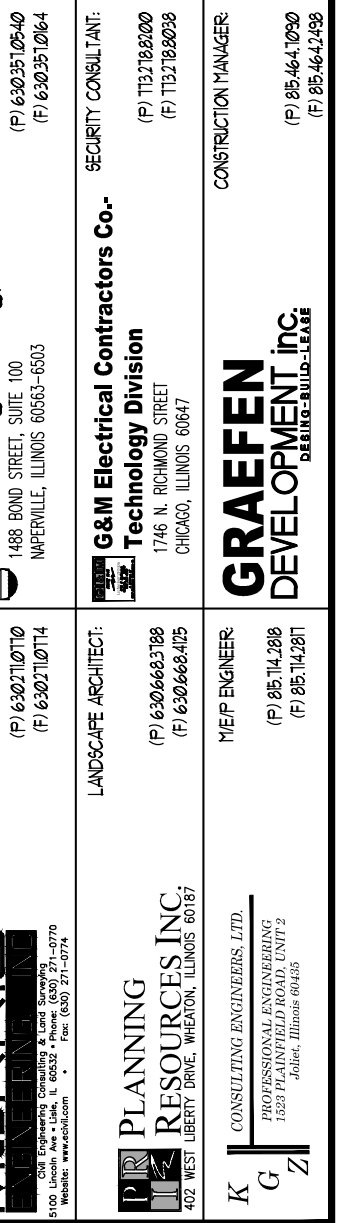

PROJECT MANAGER	IMV	DATE	10/1/2005
DESIGNER		DATE	10/1/2005
CHECKER		DATE	10/1/2005
APPROVER		DATE	10/1/2005
PROJECT NO.		DATE	10/1/2005
PROJECT NAME		DATE	10/1/2005
PROJECT LOCATION		DATE	10/1/2005
PROJECT DESCRIPTION		DATE	10/1/2005
PROJECT STATUS		DATE	10/1/2005
PROJECT BUDGET		DATE	10/1/2005
PROJECT RISK		DATE	10/1/2005
PROJECT COMPLETION		DATE	10/1/2005
PROJECT CLOSEOUT		DATE	10/1/2005
PROJECT REVIEW		DATE	10/1/2005
PROJECT ARCHIVE		DATE	10/1/2005
PROJECT CLOSURE		DATE	10/1/2005
PROJECT REPORT		DATE	10/1/2005
PROJECT SUMMARY		DATE	10/1/2005
PROJECT CONCLUSION		DATE	10/1/2005
PROJECT RECOMMENDATION		DATE	10/1/2005
PROJECT LESSONS LEARNED		DATE	10/1/2005
PROJECT NEXT STEPS		DATE	10/1/2005
PROJECT FOLLOW UP		DATE	10/1/2005
PROJECT REVIEW DATE		DATE	10/1/2005
PROJECT REVIEW BY		DATE	10/1/2005
PROJECT REVIEW COMMENTS		DATE	10/1/2005
PROJECT REVIEW SIGNATURE		DATE	10/1/2005
PROJECT REVIEW TITLE		DATE	10/1/2005
PROJECT REVIEW ORGANIZATION		DATE	10/1/2005
PROJECT REVIEW CONTACT		DATE	10/1/2005
PROJECT REVIEW PHONE		DATE	10/1/2005
PROJECT REVIEW FAX		DATE	10/1/2005
PROJECT REVIEW EMAIL		DATE	10/1/2005
PROJECT REVIEW WEBSITE		DATE	10/1/2005
PROJECT REVIEW ADDRESS		DATE	10/1/2005
PROJECT REVIEW CITY		DATE	10/1/2005
PROJECT REVIEW STATE		DATE	10/1/2005
PROJECT REVIEW ZIP		DATE	10/1/2005
PROJECT REVIEW COUNTRY		DATE	10/1/2005
PROJECT REVIEW REGION		DATE	10/1/2005
PROJECT REVIEW DISTRICT		DATE	10/1/2005
PROJECT REVIEW SUB-DISTRICT		DATE	10/1/2005
PROJECT REVIEW WARD		DATE	10/1/2005
PROJECT REVIEW VILLAGE		DATE	10/1/2005
PROJECT REVIEW HAMLET		DATE	10/1/2005
PROJECT REVIEW SETTLEMENT		DATE	10/1/2005
PROJECT REVIEW ANGEL		DATE	10/1/2005
PROJECT REVIEW DEMON		DATE	10/1/2005
PROJECT REVIEW SPIRIT		DATE	10/1/2005
PROJECT REVIEW GHOST		DATE	

1.00

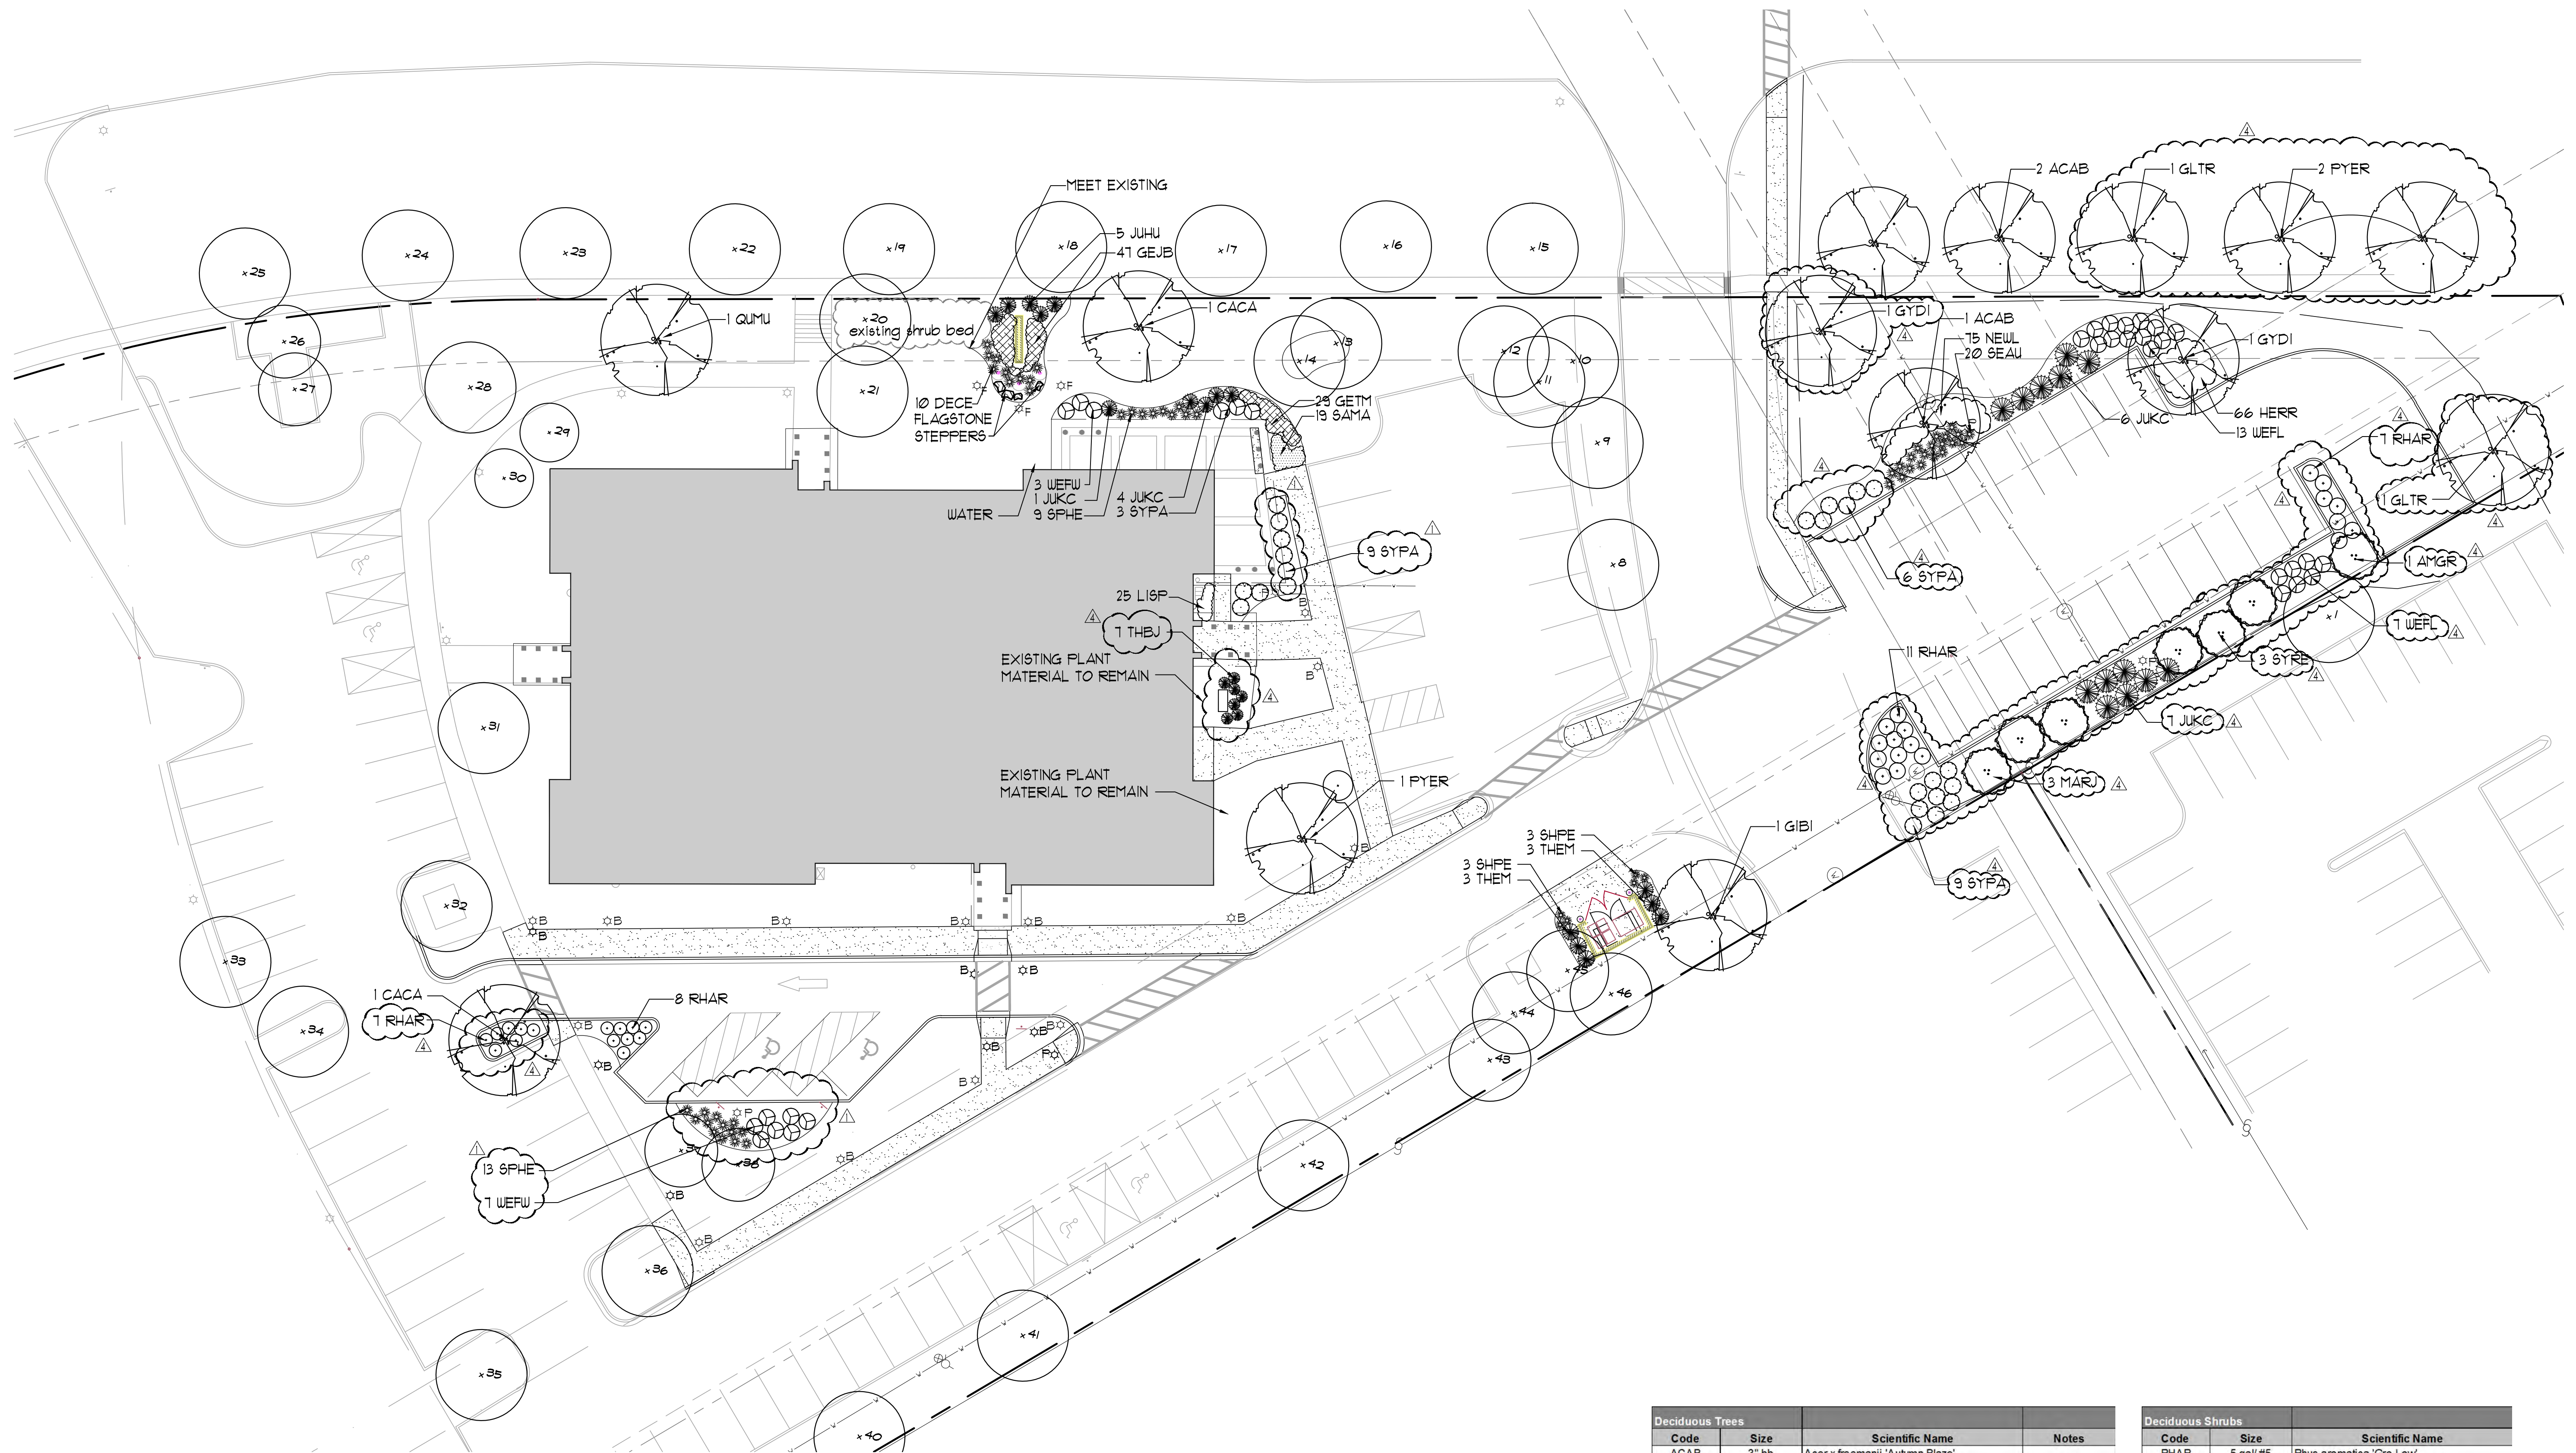

1. FINE GRADE AND SOD ALL AREAS DISTURBED DURING CONSTRUCTION UNLESS OTHERWISE INDICATED ON PLAN.
2. PROPOSED PLANTING BEDS SHALL HAVE A 3" CULTIVATED EDGE AND 3" OF SHREDDED HARDWOOD MULCH. MULCH FOR TREE RINGS IS INCIDENTAL TO THE CONTRACT, SEE SPECIFICATIONS AND GENERAL NOTES.
3. THE CONTRACTOR SHALL REMOVE EXISTING MULCH IN AREAS WHERE EXISTING SHRUBS ARE TO BE REMOVED.
4. SEE ALSO LANDSCAPE PLAN GENERAL NOTES, L2.10 AND SPECIFICATIONS.

7. CONTRACTOR TO INSTALL BRICK SOLDIER COURSE AROUND FLAGPOLE FOUNDATIONS, SEE DETAILS.

Evergreen Shrubs		
Code	Size	Scientific Name
JUHU	5 gal/ #5	<i>Juniperus horizontalis</i> 'Hughes'
JUKC	5 gal/ #5	<i>Juniperus chinensis</i> 'Kallay's Compact'
THBJ	4' bb	<i>Thuja occidentalis</i> 'Bailjohn'
THEM	4' bb	<i>Thuja occidentalis</i> 'Emerald'

Ornamental Grasses		
Code	Size	Scientific Name
DECE	#01 (gal)	Deschampsia cespitosa
SEAU	#01 (gal)	Sesleria autumnalis
SPHE	#01 (gal)	Sporobolus heterolepis

LANDSCAPE PLAN
GENERAL NOTES

A) THE LANDSCAPE CONTRACTOR SHALL COMPLY WITH ALL PROVISIONS AND DIRECTIONS OF THE SPECIFICATIONS.

B) THE LANDSCAPE CONTRACTOR SHALL ALSO REFER TO THE ARCHITECTURAL, STRUCTURAL, ELECTRICAL, AND ALL OTHER DRAWINGS FOR ADDITIONAL INFORMATION.

C) THE LANDSCAPE CONTRACTOR SHALL VERIFY SPOT ELEVATIONS AND SITE CONDITIONS BEFORE PROCEEDING WITH WORK.

D) THE LANDSCAPE CONTRACTOR SHALL COORDINATE HIS WORK WITH ALL OTHER TRADES.

E) EXACT LOCATION OF ALL UNDERGROUND UTILITIES SHALL BE DETERMINED AND IDENTIFIED IN THE FIELD BY THE LANDSCAPE CONTRACTOR. REFER TO THE ELECTRICAL AND SITE DRAWINGS FOR SITE LIGHTING AND CONDUIT LOCATIONS.

F) THE CONTRACTOR SHALL AVOID ALL EXISTING UTILITIES-UNDERGROUND AND OVERHEAD WHERE APPLICABLE. WHERE UNDERGROUND UTILITIES EXISTS, FIELD ADJUSTMENTS MUST BE APPROVED BY THE LANDSCAPE ARCHITECT PRIOR TO INSTALLATION. NEITHER THE OWNER NOR THE LANDSCAPE ARCHITECT ASSUMES ANY RESPONSIBILITY WHATSOEVER, IN RESPECT TO THE CONTRACTOR'S ACCURACY IN LOCATING THE INDICATED PLANT MATERIAL.

G) ALL PLANT MATERIALS SHALL CONFORM TO THE LATEST EDITION OF AMERICAN STANDARD FOR NURSERY STOCK AS PUBLISHED BY THE AMERICAN NURSERY AND LANDSCAPE ASSOCIATION, 230 SOUTHERN BUILDING, WASHINGTON D.C. 20005 (ANSI Z60.1).

H) ALL PLANTS OF THE SAME SPECIES SHALL BE OBTAINED FROM THE SAME NURSERY SOURCE.

I) THE LANDSCAPE CONTRACTOR SHALL STAKE THE LOCATION OF ALL TREES AND OTHER LANDSCAPE FEATURES FOR APPROVAL BY THE LANDSCAPE ARCHITECT AND SHALL CHECK FOR CORRECT SPACING BEFORE PLANTING.

J) THE CONTRACTOR SHALL GIVE AT LEAST 48 HOURS NOTICE TO THE OWNER PRIOR TO PLANTING OPERATIONS SO THAT THE OWNER CAN VERIFY PLANTS IMMEDIATELY PRIOR TO PLANTING. IF NOTICE IS NOT GIVEN BY THE CONTRACTOR, HE SHALL REMOVE/REPLACE PLANTS AS DIRECTED BY THE OWNER AT NO ADDITIONAL EXPENSE TO THE OWNER.

K) PLANT TREES AND SHRUBS AFTER THE FINAL GRADES HAVE BEEN ESTABLISHED AND PRIOR TO THE PLANTING OF LAWNS UNLESS OTHERWISE ACCEPTABLE TO THE OWNER. IF PLANTING OF TREES OCCURS AFTER LAWN WORK, THE LANDSCAPE CONTRACTOR SHALL PROTECT LAWN AREAS AND PROMPTLY REPAIR DAMAGED LAWN RESULTING FROM PLANTING OPERATIONS.

L) ALL PLANT MATERIAL SHALL BEAR THE SAME RELATIONSHIP TO THE NEW GRADE AS IT BORE TO THE GRADE AT THE NURSERY.

M) PRUNE BROKEN OR CROSS BRANCHING AT THE TIME OF PLANTING. DO NOT REMOVE LEADER.

N) FOR TREES PLANTED IN TURF AREAS, THE LANDSCAPE CONTRACTOR SHALL PROVIDE A 6'-0" DIA. SHREDDED HARDWOOD BARK MULCH RING (REMOVE EXISTING TURF) AT A MINIMUM OF 3" THICK (AFTER SETTLEMENT) WITH A CULTIVATED EDGE AT THE BASE OF EACH TREE. MULCH SHALL BE PLACED WITHIN TWO (2) DAYS AFTER TREES ARE PLANTED. THIS SHALL BE CONSIDERED INCIDENTAL TO TREE PLANTINGS.

O) TREES SHALL BE SET IN TRUE, VERTICAL ALIGNMENT AFTER PLANTING.

P) ALL PLANTS SHALL BE PLANTED PER THE LANDSCAPE PLAN AND SPECIFICATIONS. PLANTINGS NOT FOUND TO BE IN COMPLIANCE SHALL BE REPLANTED CORRECTLY AT NO ADDITIONAL EXPENSE TO THE OWNER.

Q) ADJUST SHRUB, PERENNIAL, AND GROUNDCOVER SPACING AS NECESSARY TO EVENLY FILL PLANTING BEDS.

R) THE LANDSCAPE ARCHITECT OR OWNER RESERVES THE RIGHT TO REJECT PLANTS ON SITE WHETHER STOCK FILED OR PLANTED IN PLACE. REJECTED PLANTS SHALL BE REMOVED IMMEDIATELY FROM SITE.

S) IN CASE OF DISCREPANCIES BETWEEN THE PLAN AND THE PLANT LIST, THE PLAN SHALL DICTATE.

T) WHERE PLANTING BEDS MEET TURF AREAS, THE CONTRACTOR SHALL PROVIDE A CULTIVATED EDGE. MULCH ALL SHRUB BEDS TO THE LINE SHOWN. THE CONTRACTOR SHALL FURNISH AND INSTALL 3" LAYER OF SHREDDED HARDWOOD MULCH UNDER ALL TREE PLANTINGS AND SHRUB BEDS. (SUBMIT SAMPLE, SEE SPECS.)

U) AN APPROVED ORGANIC PRE-EMERGENT HERBICIDE SHALL BE APPLIED IN ALL PLANTING BEDS AT A RATE SPECIFIED BY MANUFACTURER FOR EACH PLANT VARIETY.

V) STORE ALL PLANTS ON SITE OUT OF DIRECT WINDS IN AN AREA DESIGNATED BY THE OWNER'S AGENT.

W) THE LANDSCAPE CONTRACTOR SHALL TAKE NECESSARY PRECAUTIONS TO PREVENT INJURY TO ALL PLANT MATERIAL DURING DIGGING, HANDLING, PLANTING, AND MAINTENANCE OPERATIONS.

X) ALL PLANTS SHALL BE GROUPED TOGETHER BY SPECIES AND SIZE AND SHALL BE COVERED WITH MULCH OR COMPOST TO PREVENT DESICCATION.

Y) FOR ALL GROUNDCOVERS, ROTOTILL 2" OF SPHAGNUM PEAT INTO TOPSOIL TO A DEPTH OF 6" TO YIELD A HOMOGENOUS MIXTURE OF TOPSOIL AND PEAT.

Z) ALL PLANTING AREA/BEDS SHALL RECEIVE 3" OF SHREDDED HARDWOOD MULCH.

AA) GROUNDCOVER AREAS SHALL ONLY RECEIVE 1 1/2" SHREDDED HARDWOOD MULCH. CAREFULLY PLACE MULCH AROUND PLANT BASE.

BB) ALL EXCESS MATERIAL RESULTING FROM LANDSCAPE WORK SHALL BE LEGALLY DISPOSED OF OFF-SITE IN A LEGAL MANNER BY THE LANDSCAPE CONTRACTOR.

CC) FINE GRADE, FERTILIZE, AND SOD ALL DISTURBED AREAS WITHIN THE CONSTRUCTION LIMITS AS SHOWN. ALL TURF AREAS SHALL DRAIN COMPLETELY AND SHALL NOT FOND NOR PUDDLE. ALL TURF AREAS SHALL RECEIVE 6" THICK BLACK TOPSOIL-ALLOW FOR SETTLEMENT.

DD) DURING LANDSCAPE WORK, KEEP PAVEMENTS CLEAN AND WORK AREAS IN AN ORDERLY MANNER. REMOVE ALL DEBRIS FROM THE JOB SITE ON A DAILY BASIS.

EE) THE LANDSCAPE CONTRACTOR SHALL PROTECT ALL WORK FROM DAMAGE BY OTHER UNTIL THE WORK IS COMPLETE AND ACCEPTED BY THE OWNER.

FF) ALL PLANT MATERIAL SHALL BE FULLY GUARANTEED FOR ONE YEAR FROM THE DATE OF ACCEPTANCE. DEAD OR UNHEALTHY PLANTS SHALL BE REPLACED AS SOON AS CONDITIONS PERMIT.

GG) SUBSTITUTION OF PLANT MATERIAL DUE TO LACK OF AVAILABILITY MUST BE APPROVED BY THE LANDSCAPE ARCHITECT. SUBSTITUTE PLANTS SHALL BE THE SAME SIZE, OR LARGER, THAN THE ITEMS SPECIFIED.

HH) THE LANDSCAPE CONTRACTOR SHALL COMPLY WITH THE FOLLOWING INSTALLATION AND MAINTENANCE PROCEDURES.

-NEW TREES AND SHRUBS SHALL BE WATERED AND MAINTAINED UNTIL FIRMLY ESTABLISHED.

-NEW TREES AND SHRUBS SHALL BE PRUNED TO REMOVE ALL DEAD AND DAMAGED WOODS.

-MULCHED PLANTING BEDS SHALL BE MAINTAINED AT A DEPTH OF 3".

-ALL PLANTING BEDS AND TREE PITS SHALL BE WEDED REGULARLY.

PLANT LIST

Deciduous Trees					
Code	Quantity	Size	Scientific Name	Common Name	Notes
ACAB	3	3" bb	Acer x freemanii 'Autumn Blaze'	Autumn Blaze Maple	
CACA	2	3" bb	Carpinus caroliniana	American Hornbeam	
GIBI	1	3" bb	Ginkgo biloba 'Autumn Gold'	Ginkgo 'Autumn Gold'	
GLTR	2	3" bb	Gleditsia triacanthos 'Inermis'	Thornless Common Honeylocust	
GYDI	2	3" bb	Gymnocladus dioica	Kentucky Coffeetree	
PYER	3	3" bb	Pyrus calleryana	Callery Pear 'Earlyred'	
QUMU	1	2" bb	Quercus muehlenbergii	Chinkapin Oak	

Ornamental Trees					
Code	Quantity	Size	Scientific Name	Common Name	Notes
AMGR	1	6' bb	Amelanchier x grandiflora	Apple Serviceberry	
MARJ	3	6' bb	Malus x 'Red Jewel'	Red Jewel Crabapple	
SYRE	3	6' bb	Syringia reticulata	Japanese Tree Lilac	

Evergreen Shrubs					
Code	Quantity	Size	Scientific Name	Common Name	
JUHU	5	5 gal/ #5	Juniperus horizontalis 'Hughes'	Hughes Juniper	
JUKC	11	5 gal/ #5	Juniperus chinensis 'Kallay's Compact'	Kallay's Compact Juniper	
THBJ	6	4' bb	Thuja occidentalis 'Baijohn'	Technito Arborvitae	
THEM	6	4' bb	Thuja occidentalis 'Emerald'	Emerald Arborvitae	

Deciduous Shrubs					
Code	Quantity	Size	Scientific Name	Common Name	
RHAR	44	5 gal/ #5	Rhus aromatica 'Gro-Low'	Gro-low Sumac	
SYPA	27	30" bb	Syringa patula	Dwarf Lilac Miss Kim	
WEFW	10	30" bb	Weigela florida 'Bramwell'	Fine Wine Weigela	
WEFL	20	24" bb	Weigela florida 'Minuet'	Minuet Weigela	

Perennials					
Code	Quantity	Size	Scientific Name	Common Name	
GEJB	47	#01 (gal)	Geranium 'Johnson's Blue'	Johnson's Blue Geranium	
GETM	29	#01 (gal)	Geranium 'Tiny Monster'	Tiny Monster Geranium	
HERR	66	#01 (gal)	Hemerocallis 'Rosy Returns'	Rosy Returns Daylily	
LISP	25	quart	Liriope spicata	Creeping Lilyturf	
NEWL	75	#01 (gal)	Nepeta x faassenii 'Walker's Low'	Walker's Low Catmint	
SAMA	19	#01 (gal)	Salvia nemorosa 'Haeumanarc'	Marcus Salvia	

Ornamental Grasses					
Code	Quantity	Size	Scientific Name	Common Name	
DECE	10	#01 (gal)	Deschampsia cespitosa	Tufted Hairgrass	
SEAU	20	#01 (gal)	Sesleria autumnalis	Autumn Moor Grass	
SPHE	28	#01 (gal)	Sporobolus heterolepis	Prairie Dropseed	

PROJECT NUMBER: 204-0005
PROJECT MANAGER: TRS
DRAWN BY: LTV

REVISIONS:
1. 11/13/2015
2. 11/13/2015
3. 11/13/2015

ISSUED FOR BIDDING AND PERMIT: 07/07/2015
LANDSCAPE NOTES AND PLANT LIST

ORLAND TOWNSHIP
FACILITY RENOVATIONS
ADMINISTRATION BUILDING
14807 S RAVINIA AVE ORLAND PARK, IL 60462

MORRIS ENGINEERING, INC.
14807 S RAVINIA AVE
ORLAND PARK, IL 60462
TEL: 708.584.1000
FAX: 708.584.1001
WWW.MORRIS-ENGINEERING.COM

PLANNING & DESIGN
RESOURCES, INC.
425 WEST 19TH STREET
CHICAGO, IL 60604
TEL: 312.467.8800
FAX: 312.467.8801
WWW.PDRESOURCES.COM

CONSTRUCTION MANAGEMENT
DEVELOPMENT, INC.
14807 S RAVINIA AVE
ORLAND PARK, IL 60462
TEL: 708.584.1000
FAX: 708.584.1001
WWW.DEVELOPMENT-INC.COM

LANDSCAPE ARCHITECT
Larson Engineering, Inc.
14807 S RAVINIA AVE
ORLAND PARK, IL 60462
TEL: 708.584.1000
FAX: 708.584.1001
WWW.LARSON-ENGINEERING.COM

SECURITY CONSULTANT
SECURITY CONSULTANT
14807 S RAVINIA AVE
ORLAND PARK, IL 60462
TEL: 708.584.1000
FAX: 708.584.1001
WWW.SECURITY-CONSULTANT.COM

CONSTRUCTION MANAGER
CONSTRUCTION MANAGER
14807 S RAVINIA AVE
ORLAND PARK, IL 60462
TEL: 708.584.1000
FAX: 708.584.1001
WWW.CONSTRUCTION-MANAGER.COM

TRIA
ARCHITECTURE

L2.10

SMALL DIRECTIONAL SIGNAGE TO BE PROVIDED NEAR THE FRONT DOOR AND PARKING LOT TO DIRECT VISITORS TO THE APPROPRIATE ENTRY DOOR - REV 3 08/11/2015

EXISTING 1-STORY MASONRY BUILDING
APPROXIMATELY 15,066 S.F.

EXISTING OUTDOOR PATIO

SITE PLAN GENERAL NOTES

1. REFER TO CIVIL DRAWINGS FOR ADDITIONAL INFORMATION.
2. REFER TO LANDSCAPING DRAWINGS FOR ADDITIONAL INFORMATION.
3. REFER TO ELECTRICAL DRAWINGS FOR ADDITIONAL INFORMATION.
4. SITE PLAN DIMENSIONS AND INFORMATION SHOWN ARE DERIVED FROM THE LAND TITLE SURVEY FROM MOORE ENGINEERING, INC. DATED JULY 9, 2012. CONTRACTOR TO FIELD VERIFY ACCURACY OF ALL DIMENSIONS AND INFORMATION. CONTRACTOR IS TO NOTIFY OWNER AND ARCHITECT IN WRITING OF ANY DISCREPANCIES AS SOON AS DISCOVERED.

LEGEND

—	NEW SITE CONSTRUCTION
- - -	EXISTING ITEM
- - -	SETBACK LINE
- - -	PROPERTY LINE
- - -	EASEMENT LINE
☆B	BOLLARD LIGHT FIXTURE AND CONCRETE BASE - REFER TO ELECTRICAL DRAWINGS
☆F	SITE LIGHT FIXTURE AND CONCRETE BASE - REFER TO ELECTRICAL DRAWINGS
☆P	LIGHT POLE AND CONCRETE BASE - REFER TO ELECTRICAL DRAWINGS
☆B	EXISTING BOLLARD LIGHT FIXTURE TO REMAIN
☆P	EXISTING LIGHT POLE TO REMAIN

SITE PLAN REFERENCED NOTES

1. NEW CONCRETE CURB AND GUTTER, REFER TO CIVIL.
2. NEW CONCRETE WALK, REFER TO CIVIL.
3. NEW PAVEMENT STRIPING, REFER TO CIVIL.
4. NEW SIGN WITH SUPPORTS, REFER TO CIVIL.
5. NEW FLAG POLE, SEE DETAIL 8/A0003.
6. NEW MASONRY TRASH ENCLOSURE AND GATE.
7. PAVEMENT CONNECTING EXISTING SIDEWALK TO NEW BUILDING ENTRANCE, REFER TO CIVIL.
8. CONCRETE STOOP TO BE CONNECTED TO EXISTING BUILDING FOUNDATION, REFER TO DETAIL 4/A0201.
9. NEW GALVANIZED METAL POSTS ON CONCRETE SUPPORTS FOR LOUVERED SCREEN WALL. RESET, REMOVE AND/OR REPLACE PAVERS AS REQUIRED. LOUVERED SCREEN WALL OMITTED FROM PROJECT.
10. NEW LOUVERED SCREEN WALL SYSTEM WITH GATE, REFER TO SHEET A4000. LOUVERED SCREEN WALL OMITTED FROM PROJECT.
11. REPAIR EXISTING LANDSCAPE AS DISTURBED BY DEMOLITION AND CONSTRUCTION ACTIVITIES, REFER TO LANDSCAPE DRAWINGS.
12. NEW CONCRETE APRON, REFER TO CIVIL.
13. NEW CONCRETE PAD, REFER TO CIVIL.
14. REPLACE EXISTING CONCRETE WALK, REFER TO CIVIL.
15. ACCESSIBLE AISLE - NEW PAVEMENT STRIPING, REFER TO CIVIL.
16. NEW APRON OR CURB DETAIL FOR ACCESSIBILITY OF PEDESTRIANS TO NEW ENTRY, REFER TO CIVIL.
17. MONUMENT BUILDING SIGN ON NEW MASONRY WALL BASE.
18. EXISTING ELECTRICAL TRANSFORMER.
19. EXISTING LIGHT FIXTURES TO BE INSTALLED IN NEW LOCATION, REFER TO ELECTRICAL DRAWINGS.
20. EMERGENCY GENERATOR - REFER TO SHEET EF0001.
21. NEW LIGHT FIXTURE AND CONCRETE BASE.
22. EXISTING SITE LIGHT FIXTURE (POLE OR BOLLARD) TO REMAIN, REFER TO ELECTRICAL DRAWINGS.
23. PATCH AND REPAIR EXISTING CONCRETE, REFER TO CIVIL DRAWINGS.
24. LINE OF EXISTING ROOF SOFFIT ABOVE.
25. EXISTING IRRIGATION SYSTEM TO BE MODIFIED FOR NEW SITE CONFIGURATION. CONTRACTOR TO VERIFY SYSTEM IN-FIELD.

1 ARCHITECTURAL SITE PLAN
1/16" = 1'-0"

ORLAND TOWNSHIP
FACILITY RENOVATIONS
ADMINISTRATION BUILDING
14807 S RAVINIA AVE ORLAND PARK, IL 60462

PROJECT NUMBER	104-0005
PROJECT MANAGER	TSS
DRAWN BY	AKB
DATE FOR PERMIT	03/07/2015

REVISIONS	DATE
1	05/14/15
2	05/14/15
3	05/14/15

PROJECT NUMBER	104-0005
PROJECT MANAGER	TSS
DRAWN BY	AKB
DATE FOR PERMIT	03/07/2015

REVISIONS	DATE
1	05/14/15
2	05/14/15
3	05/14/15

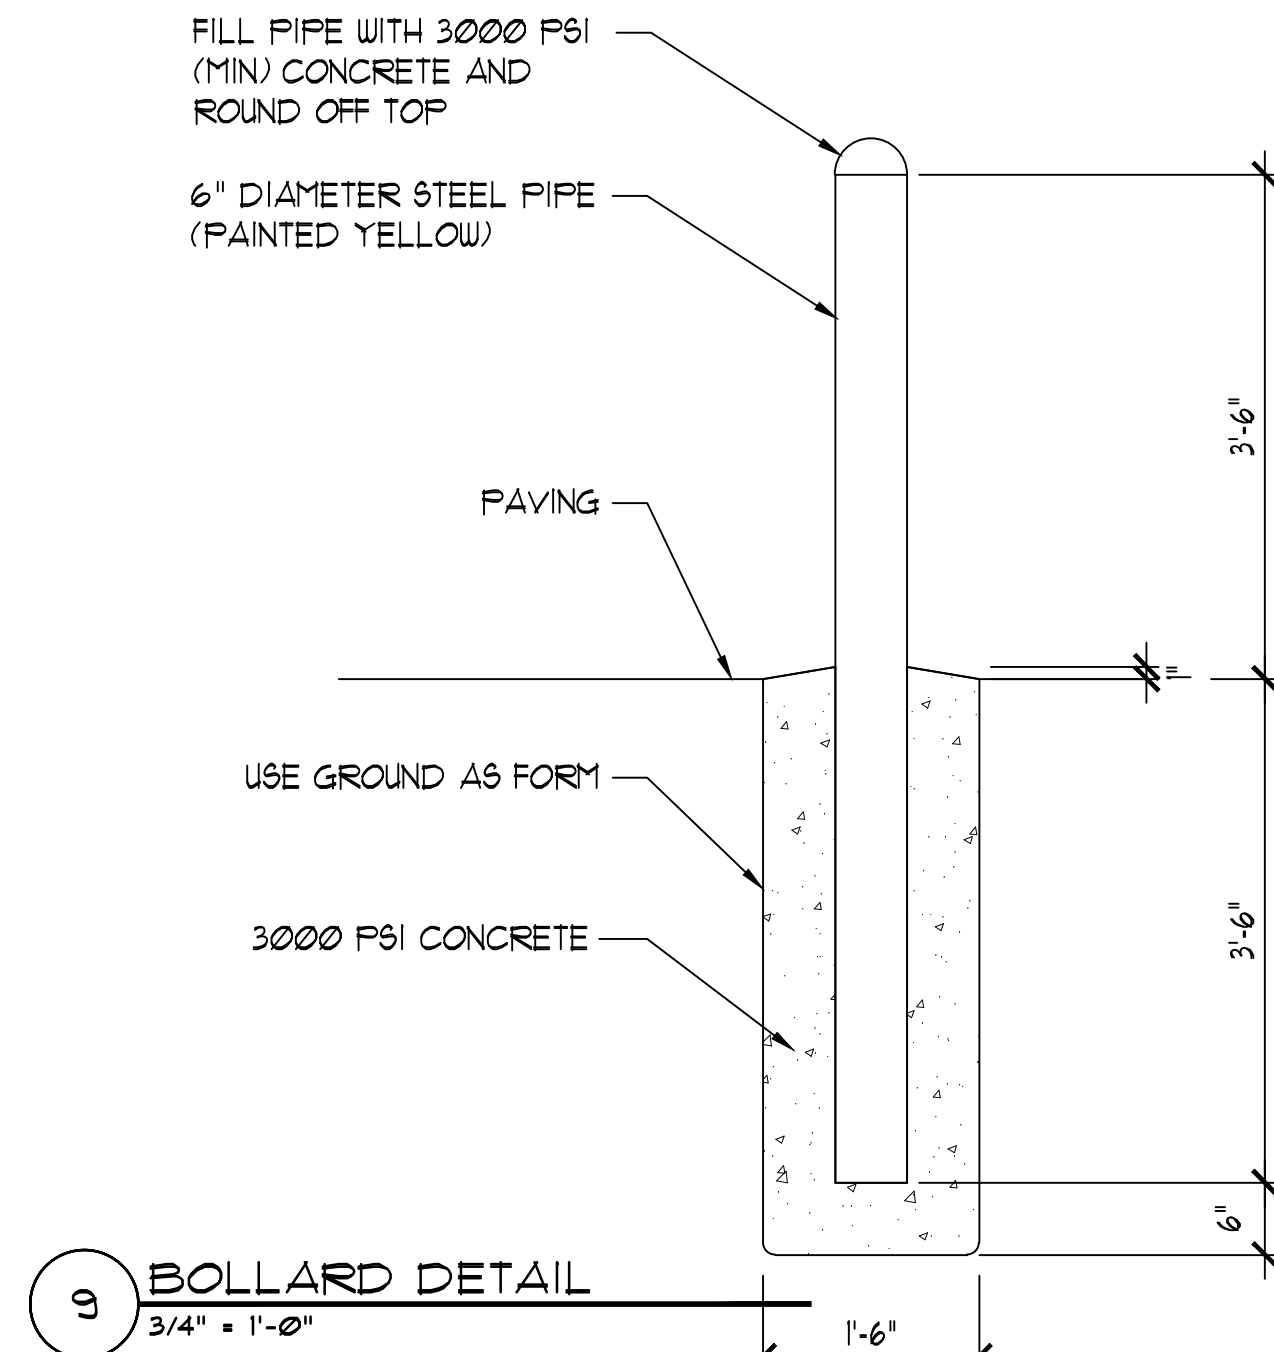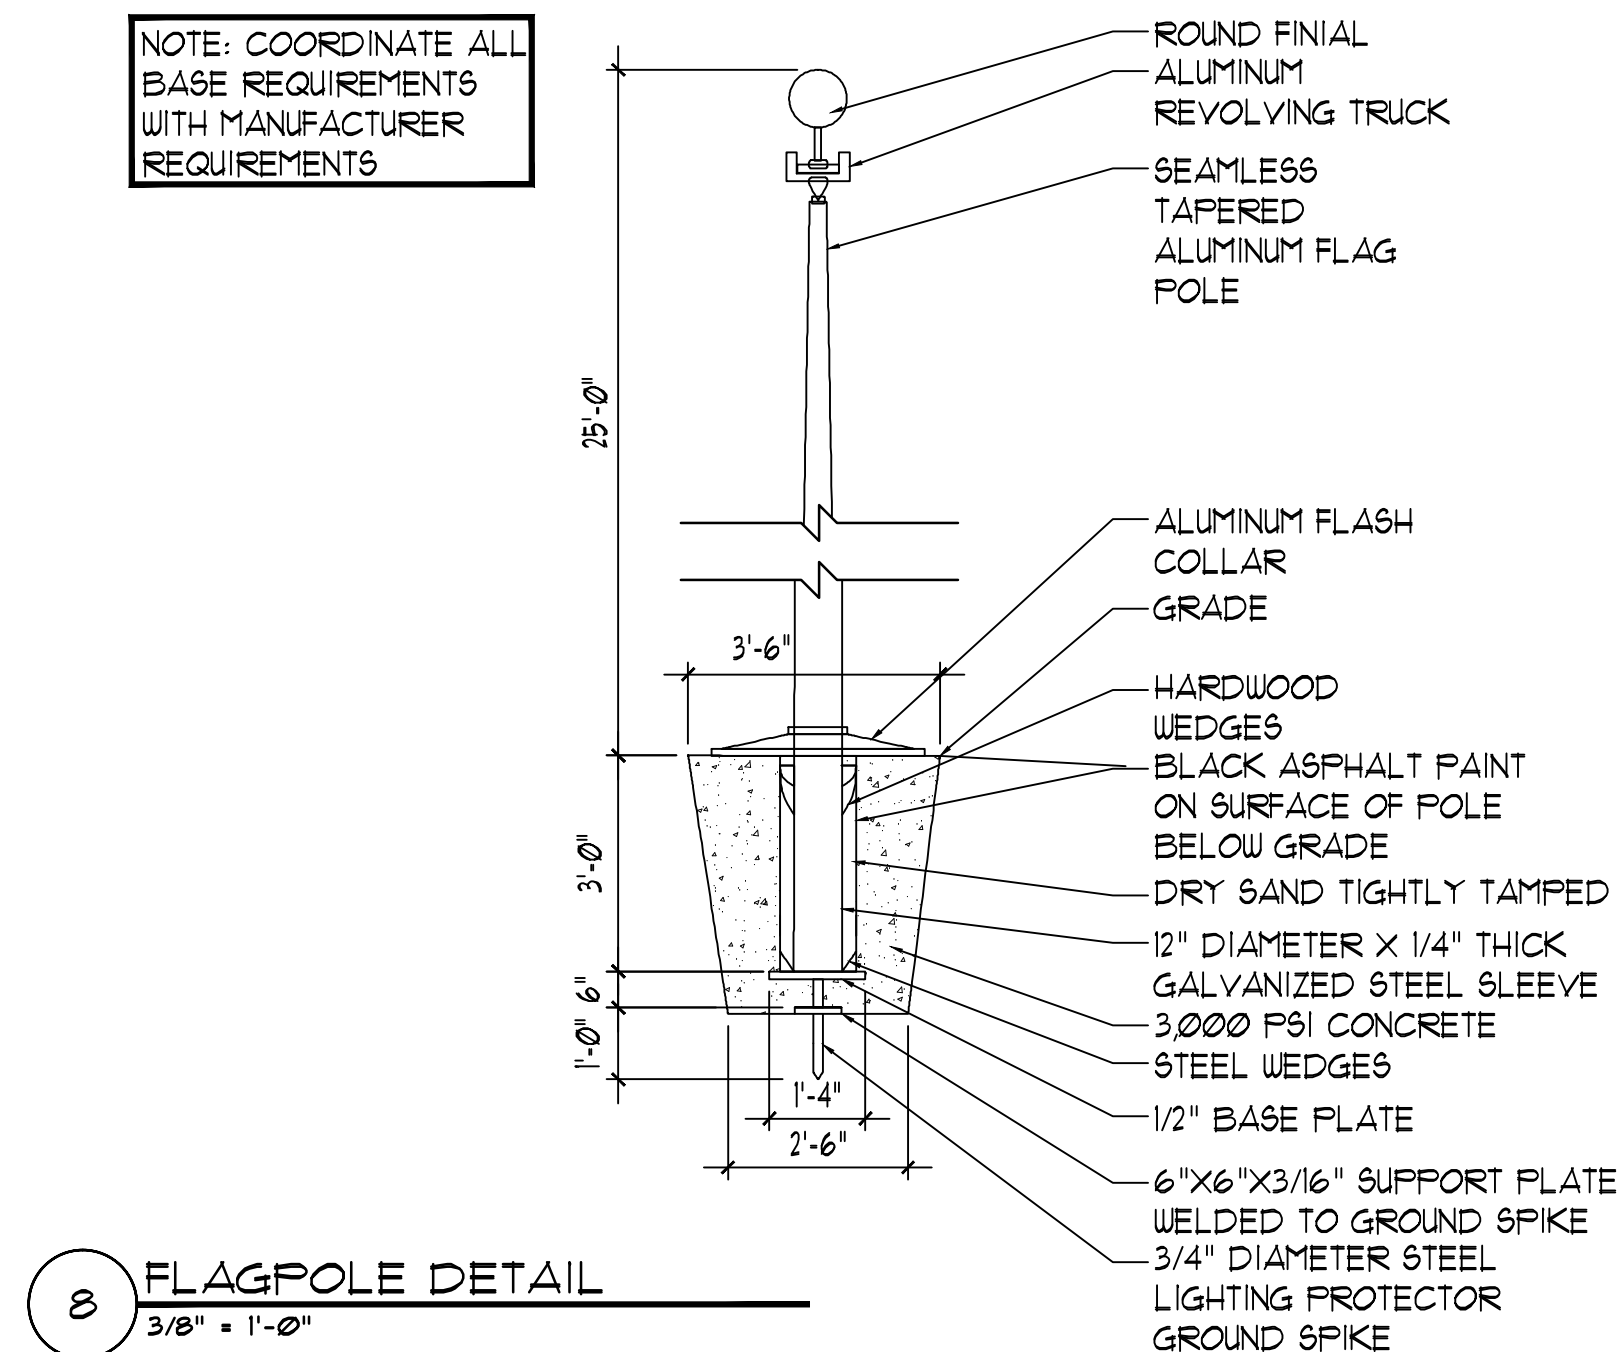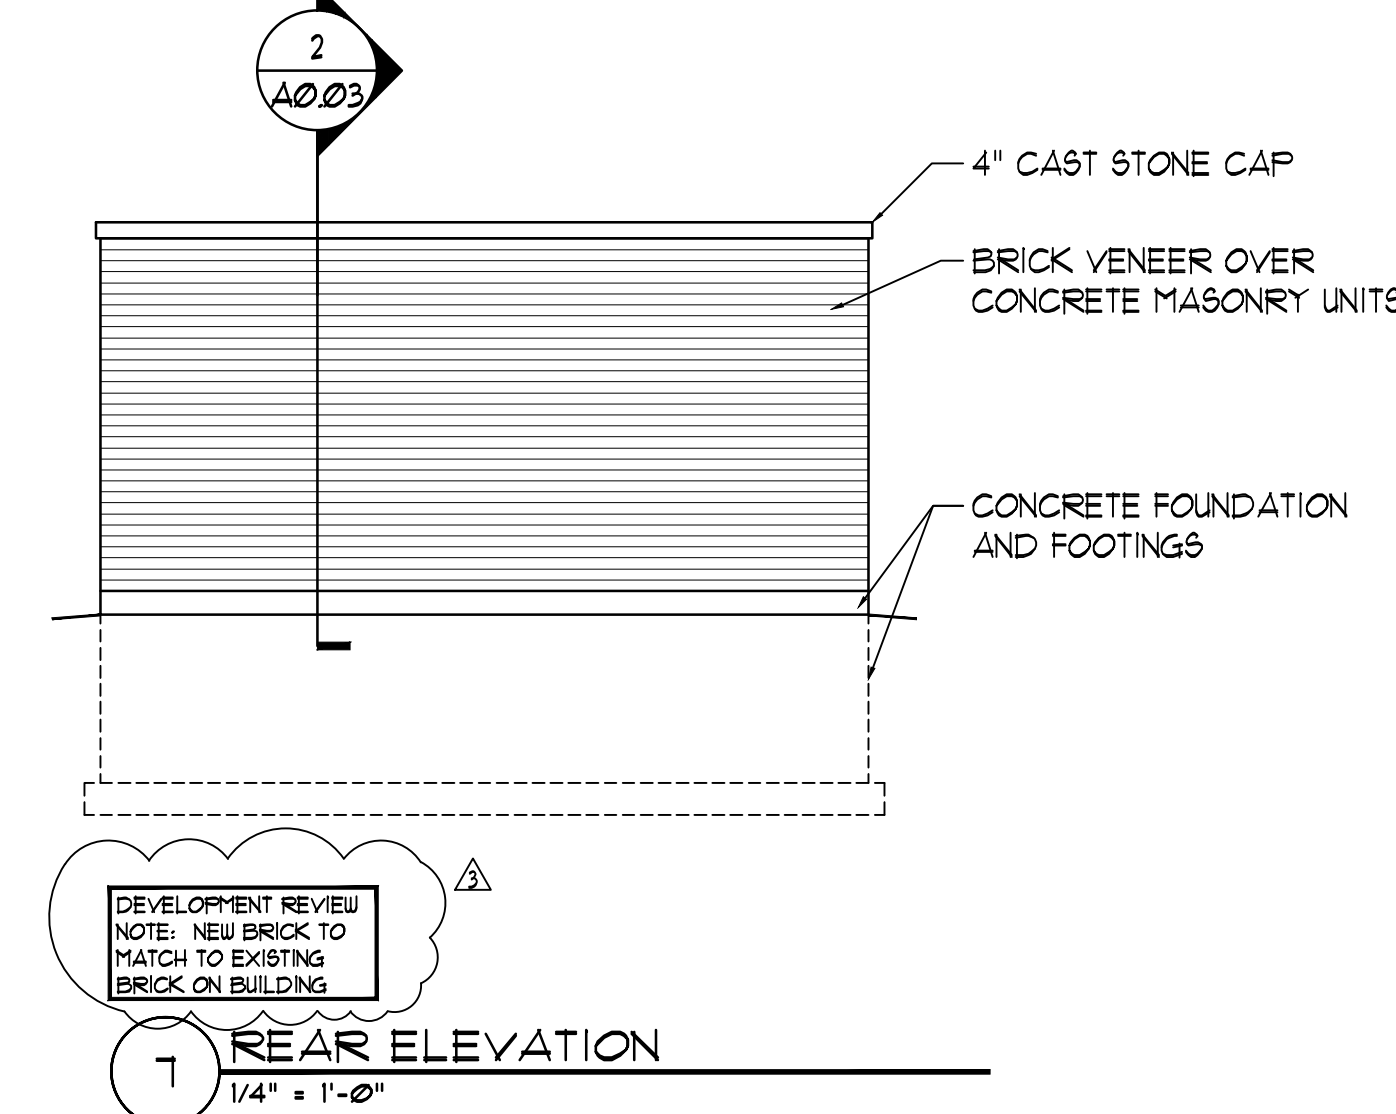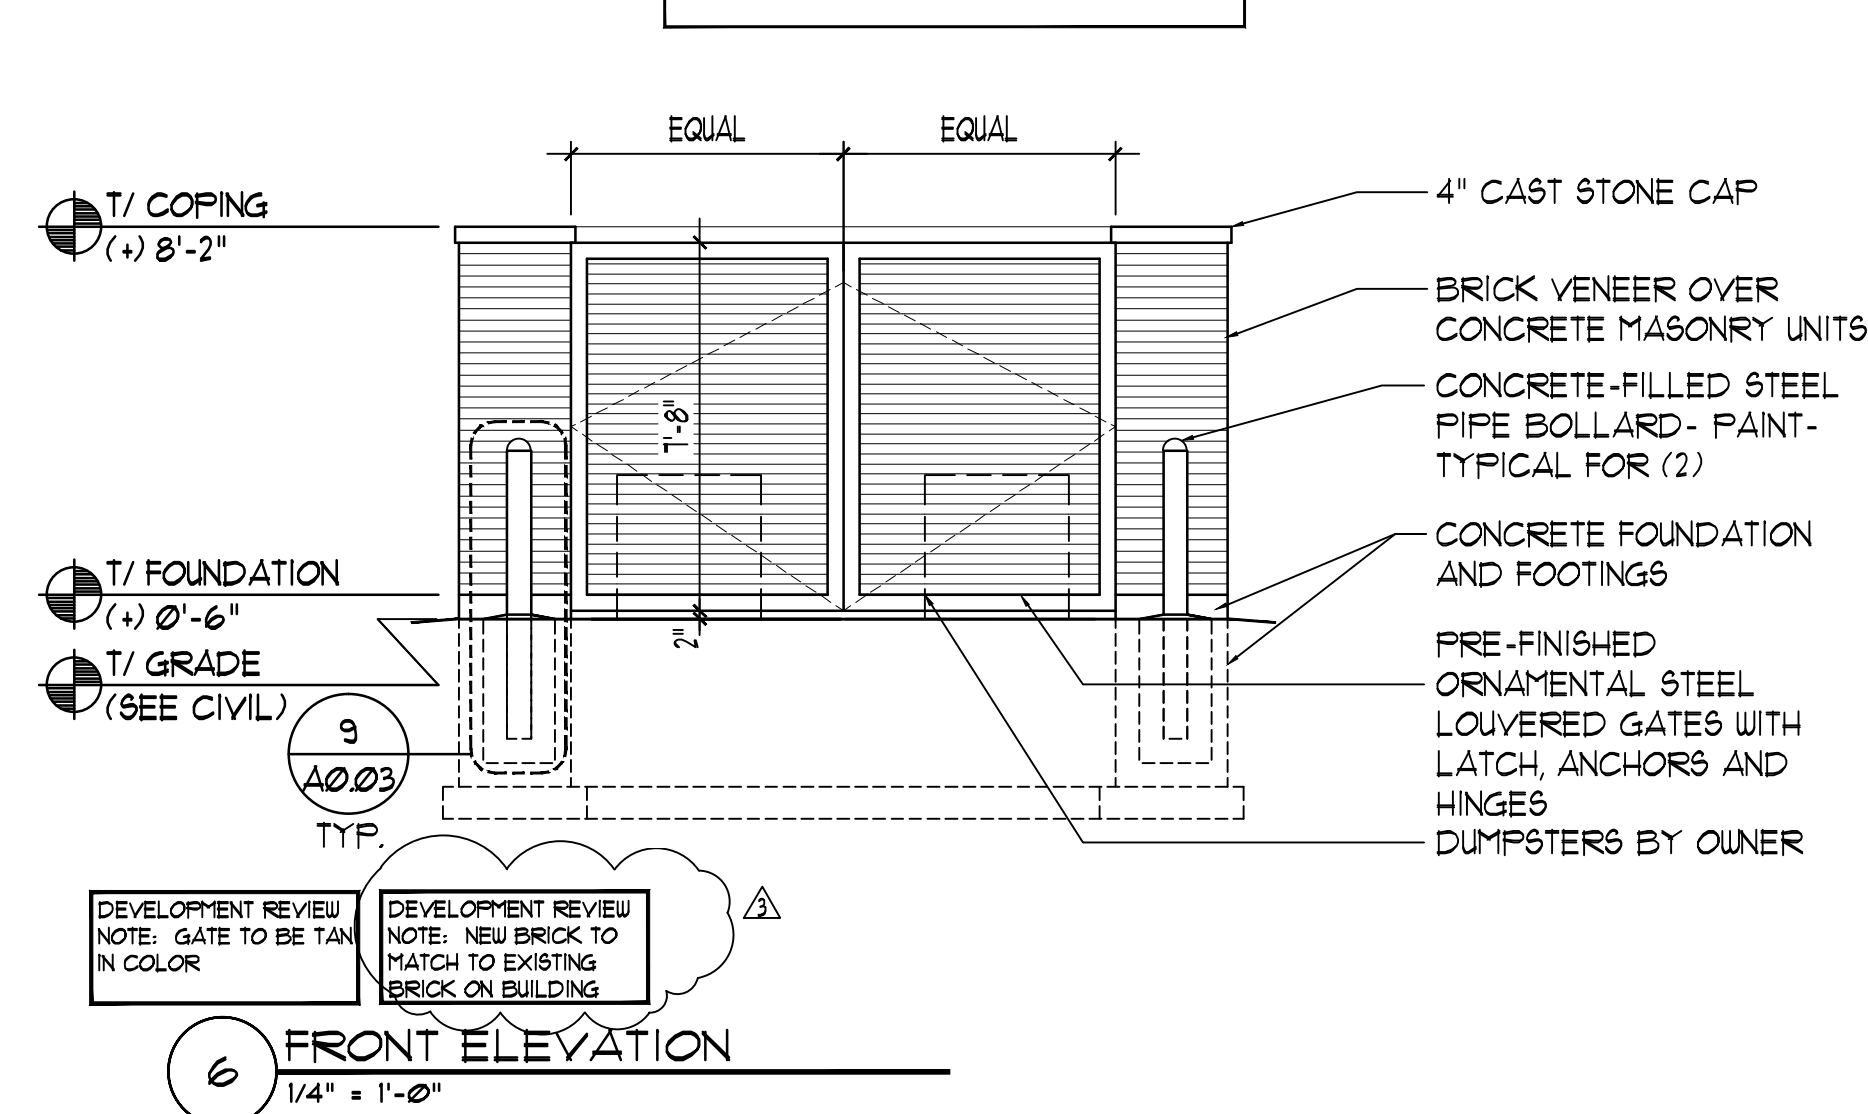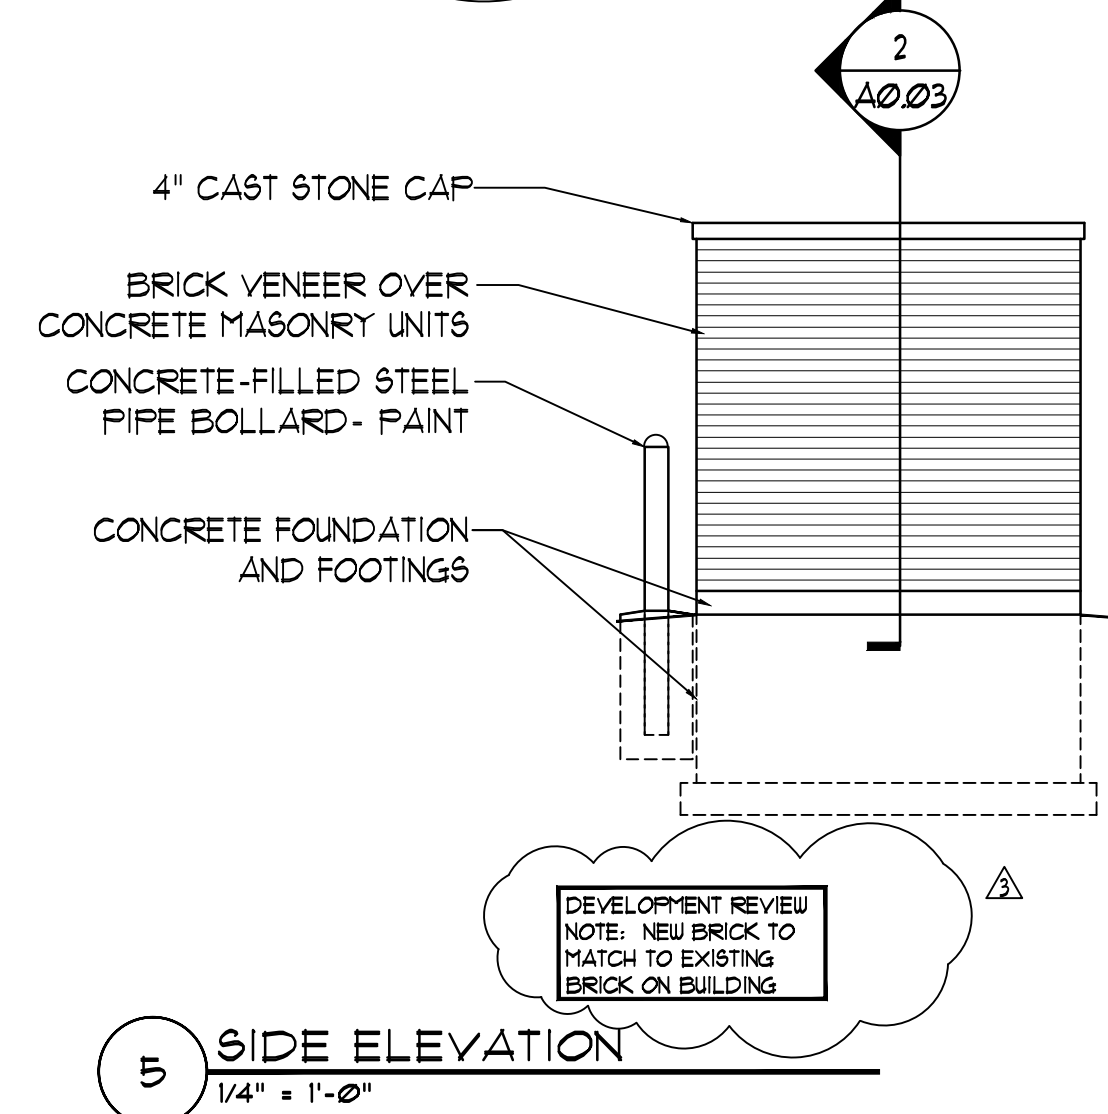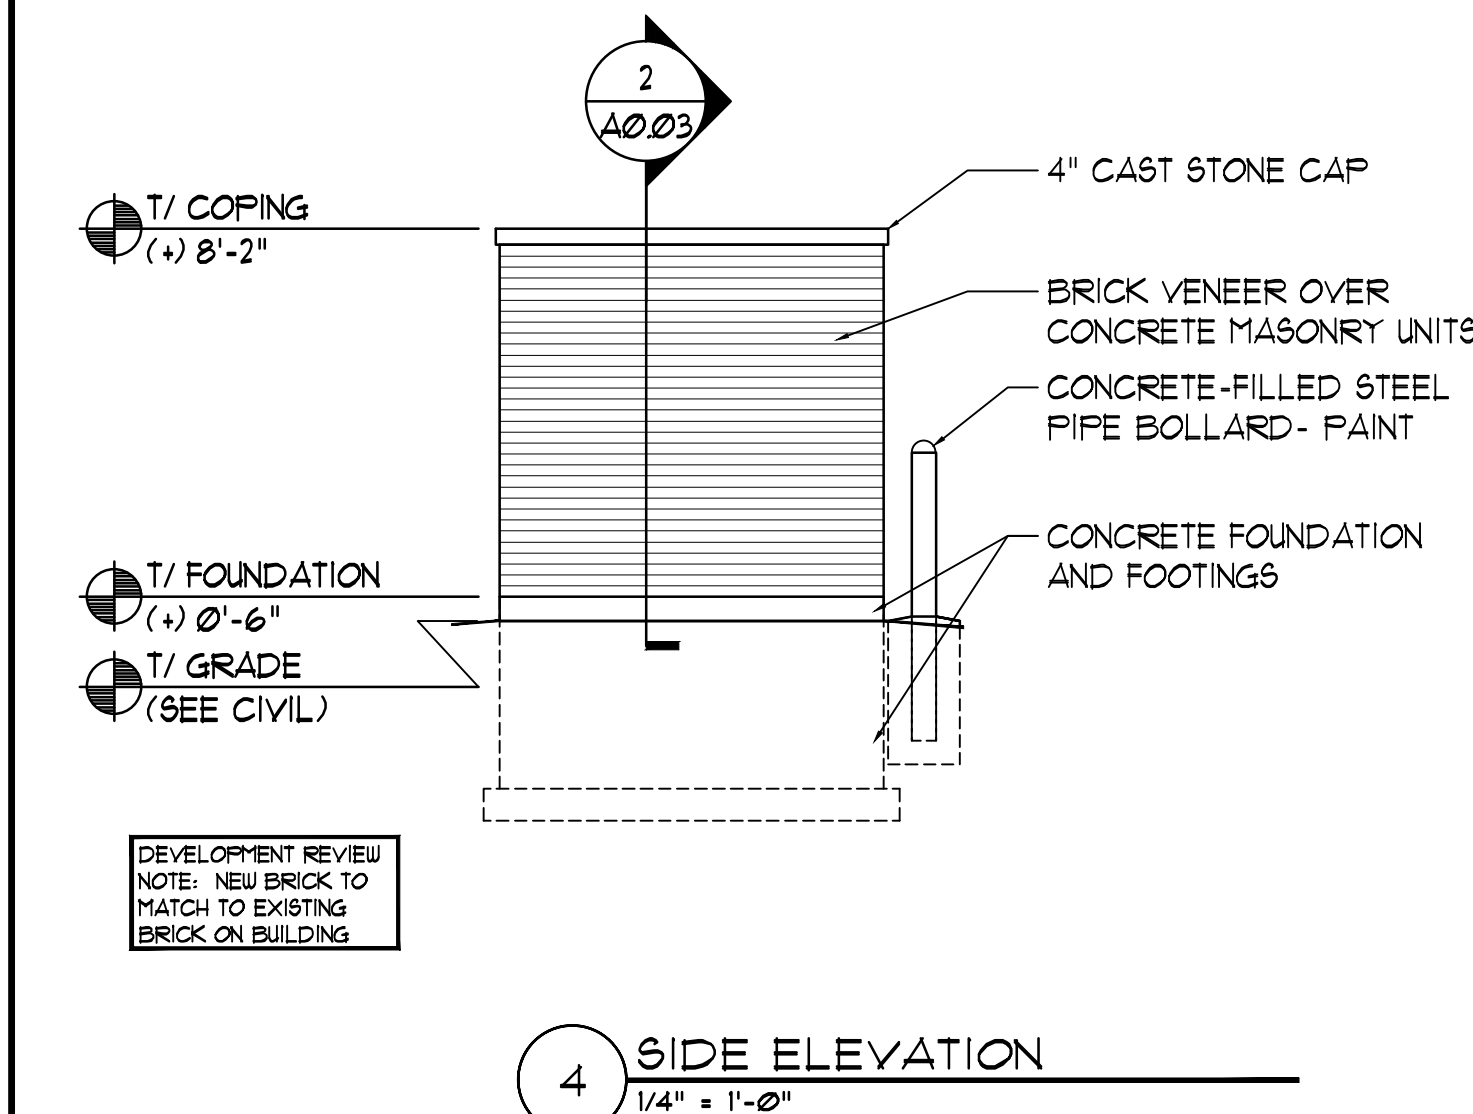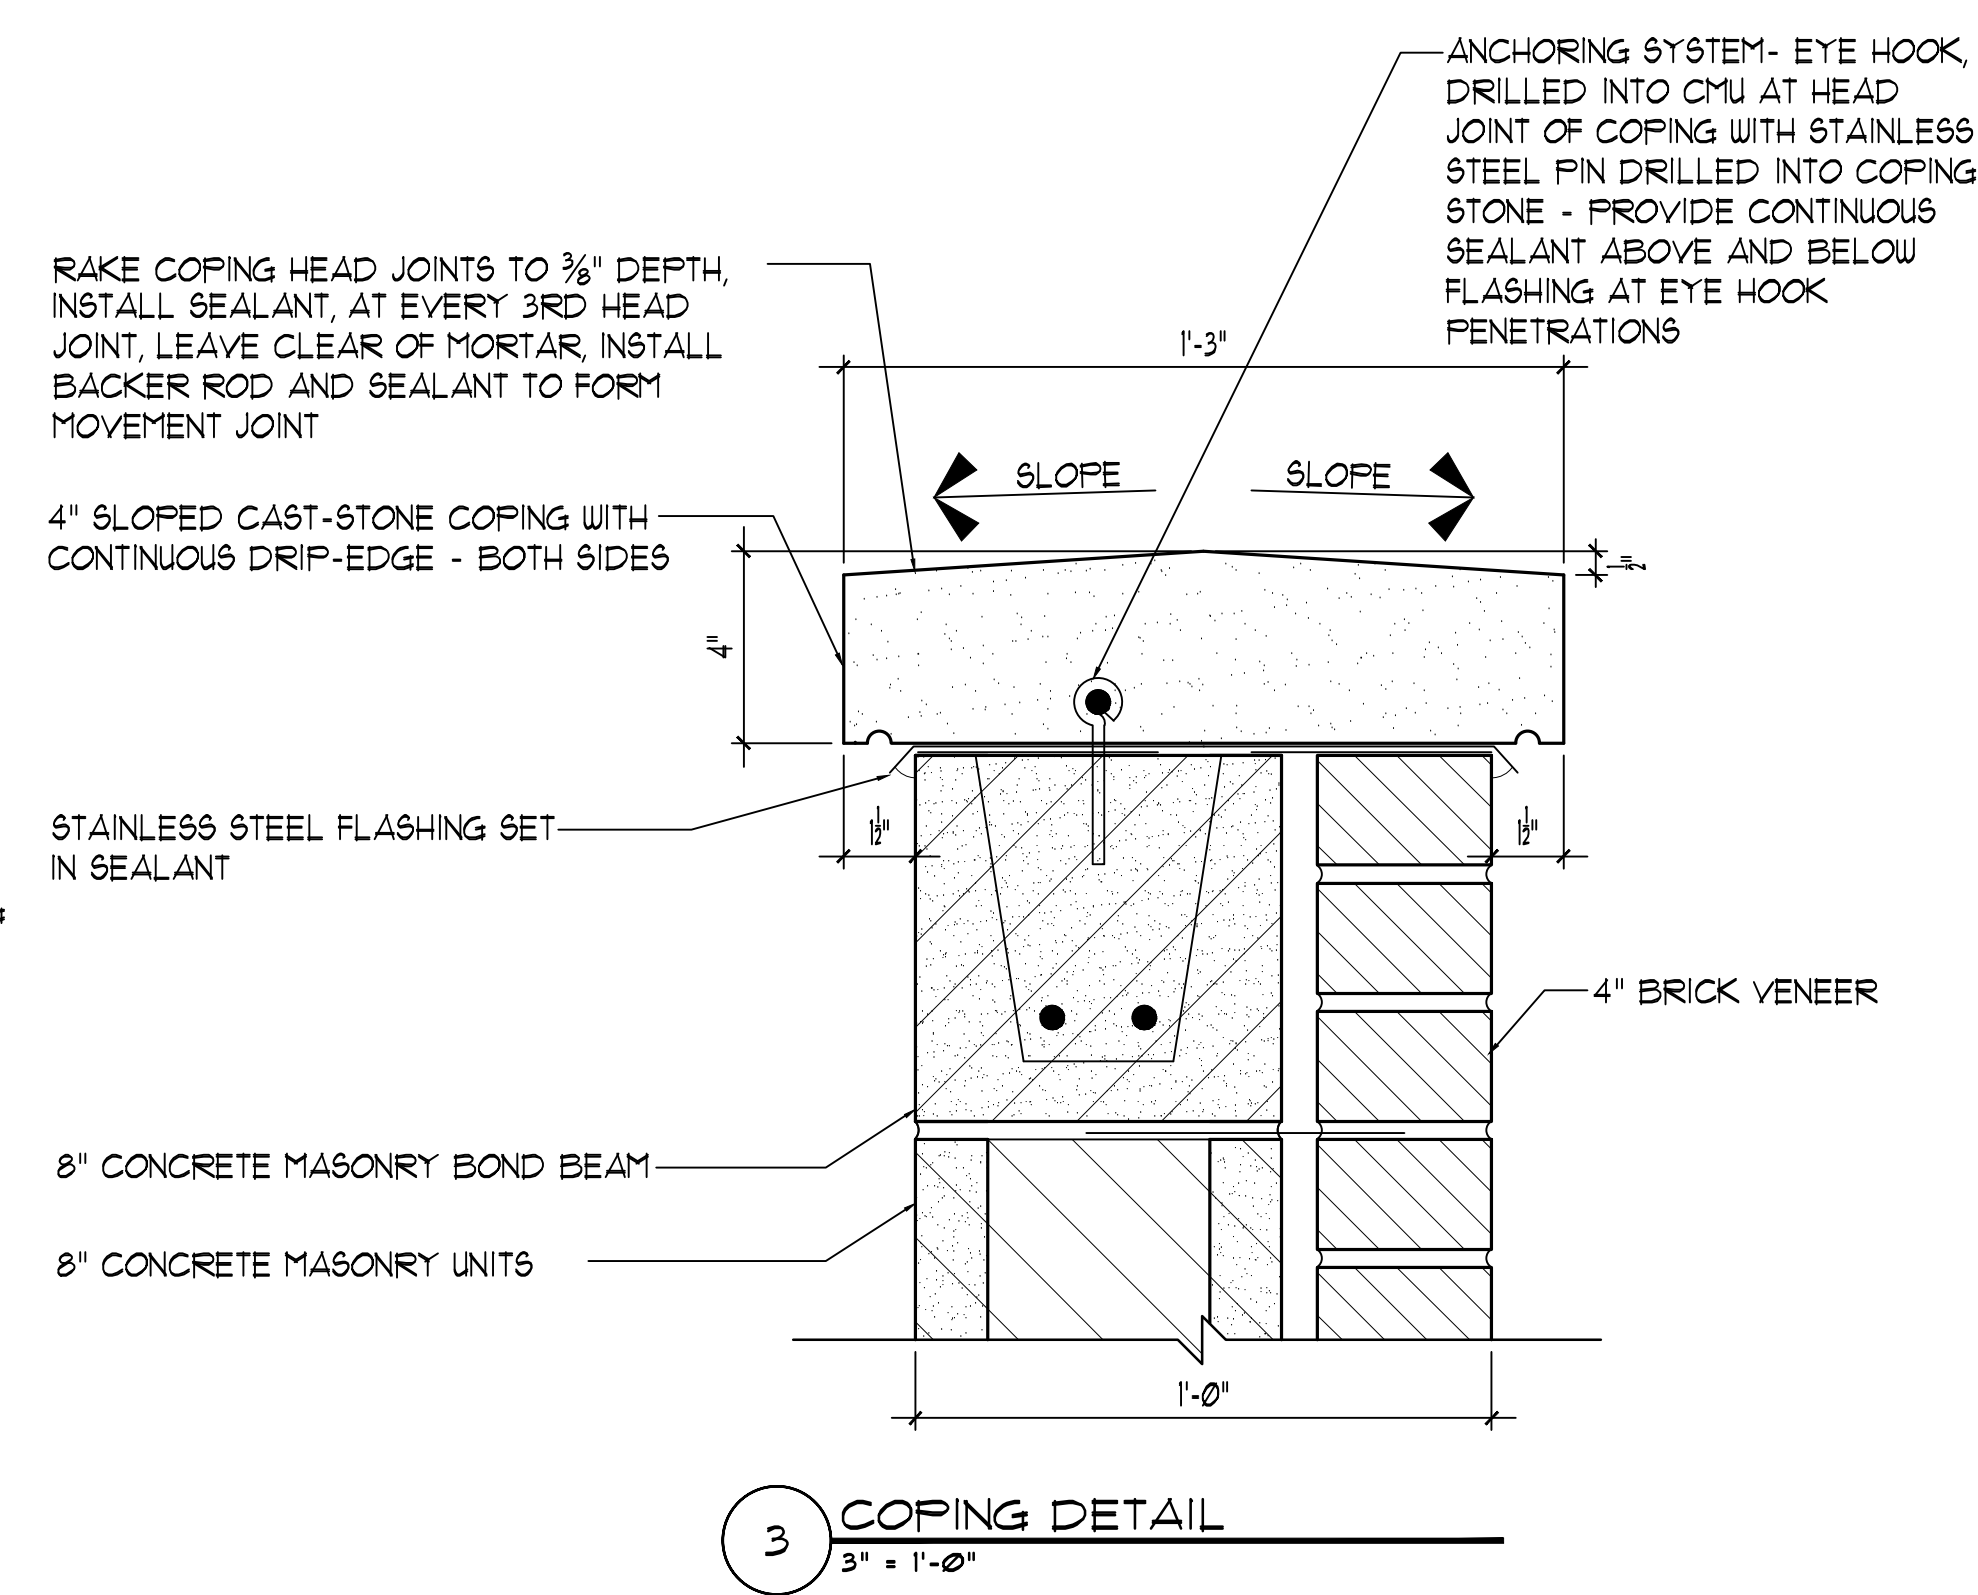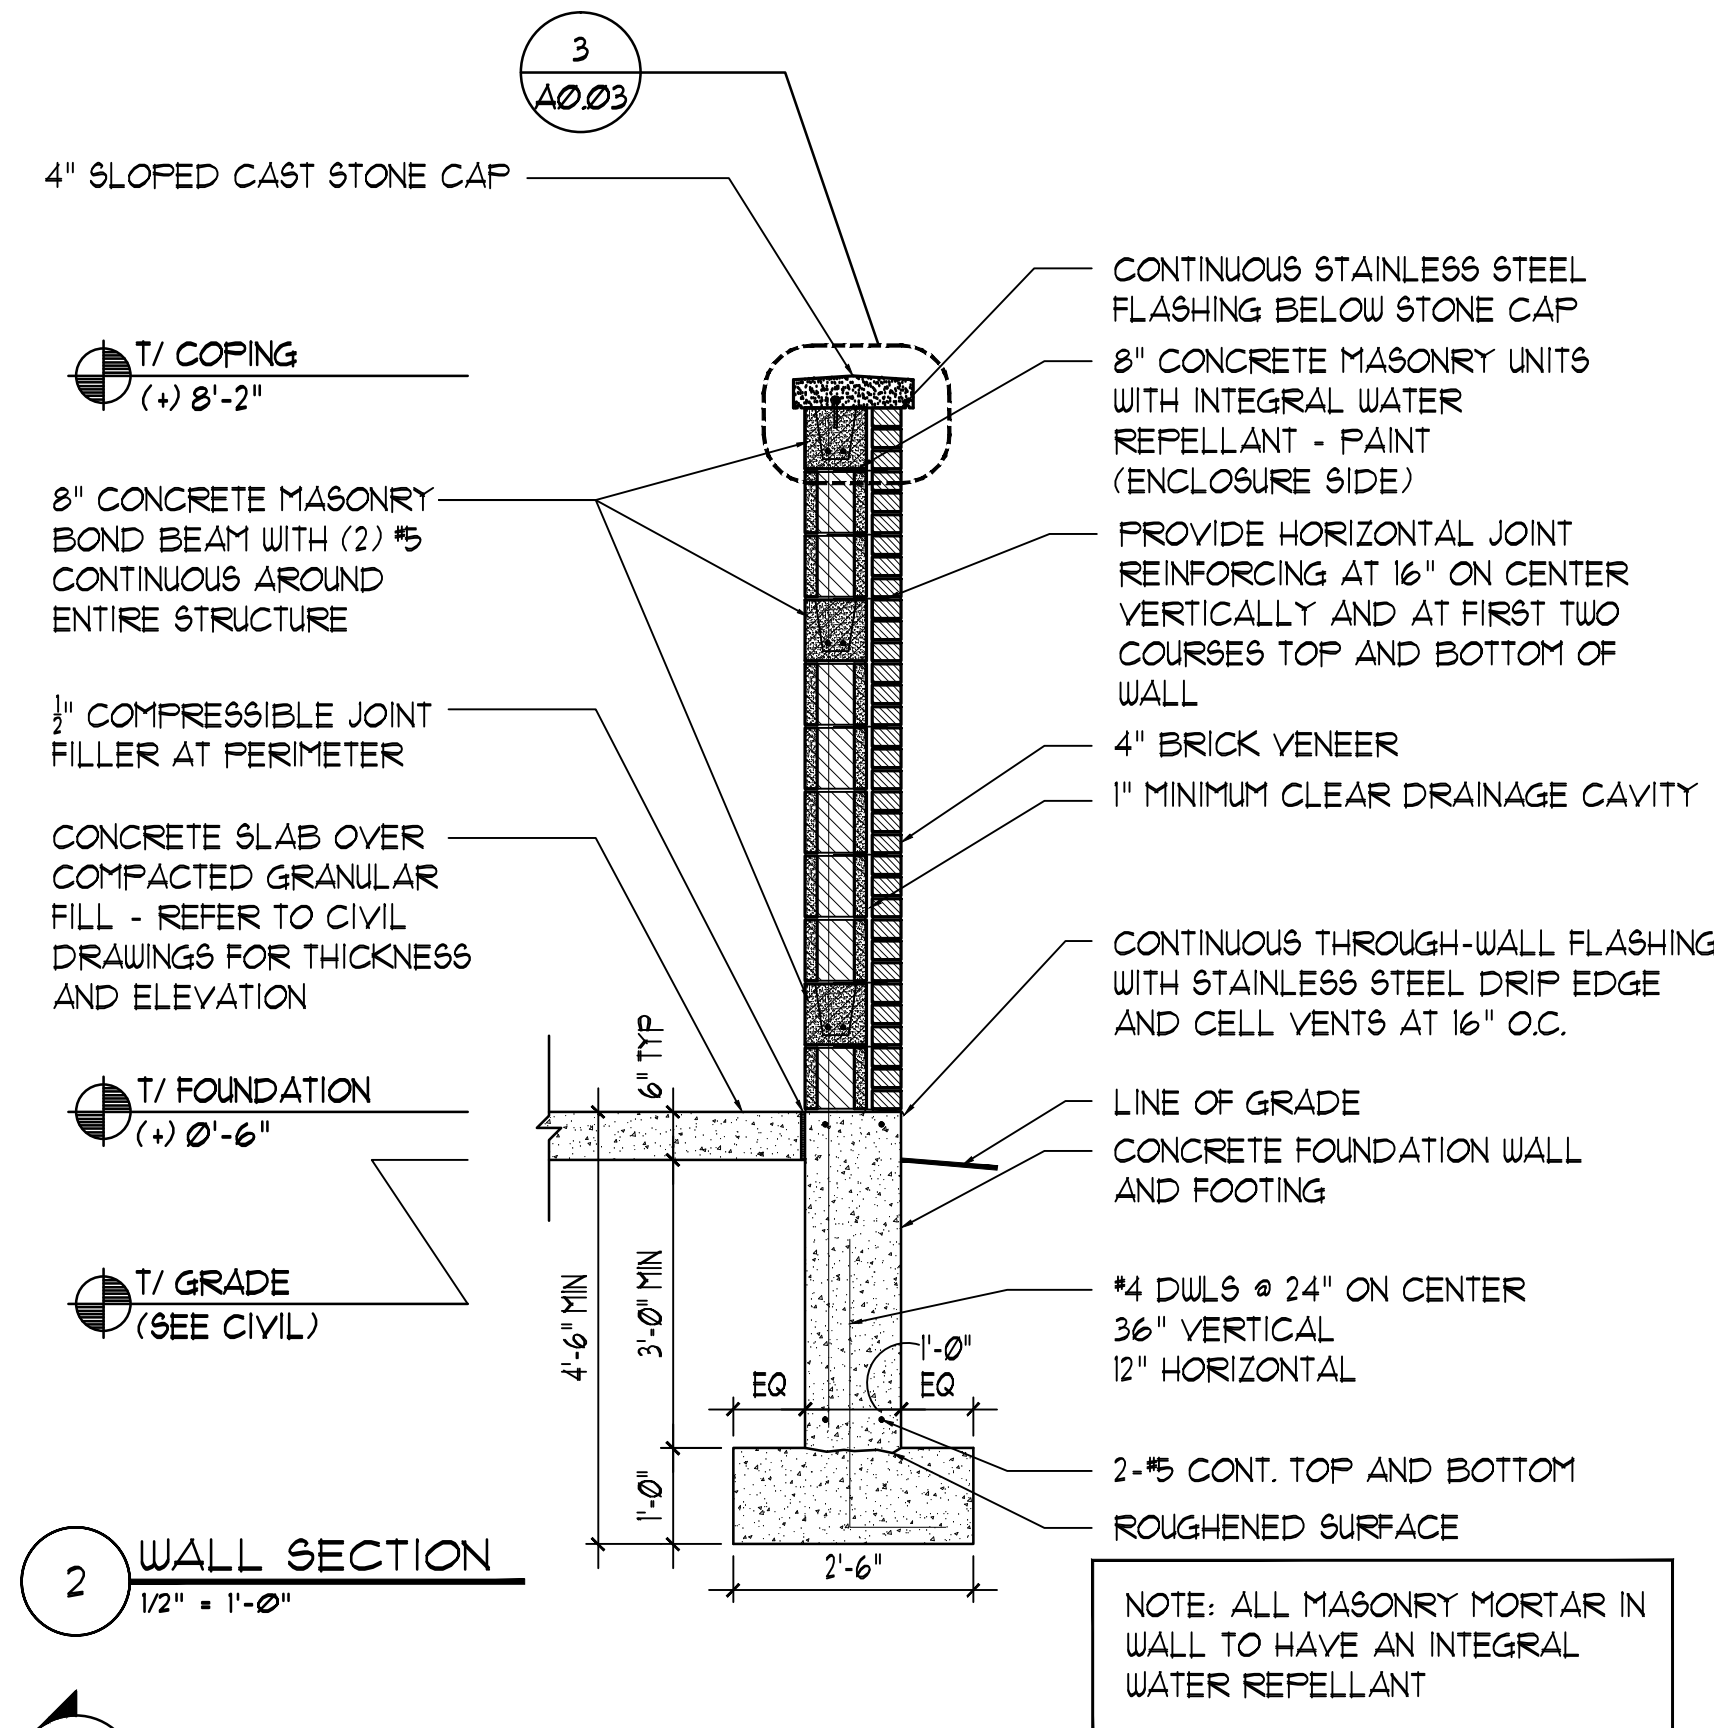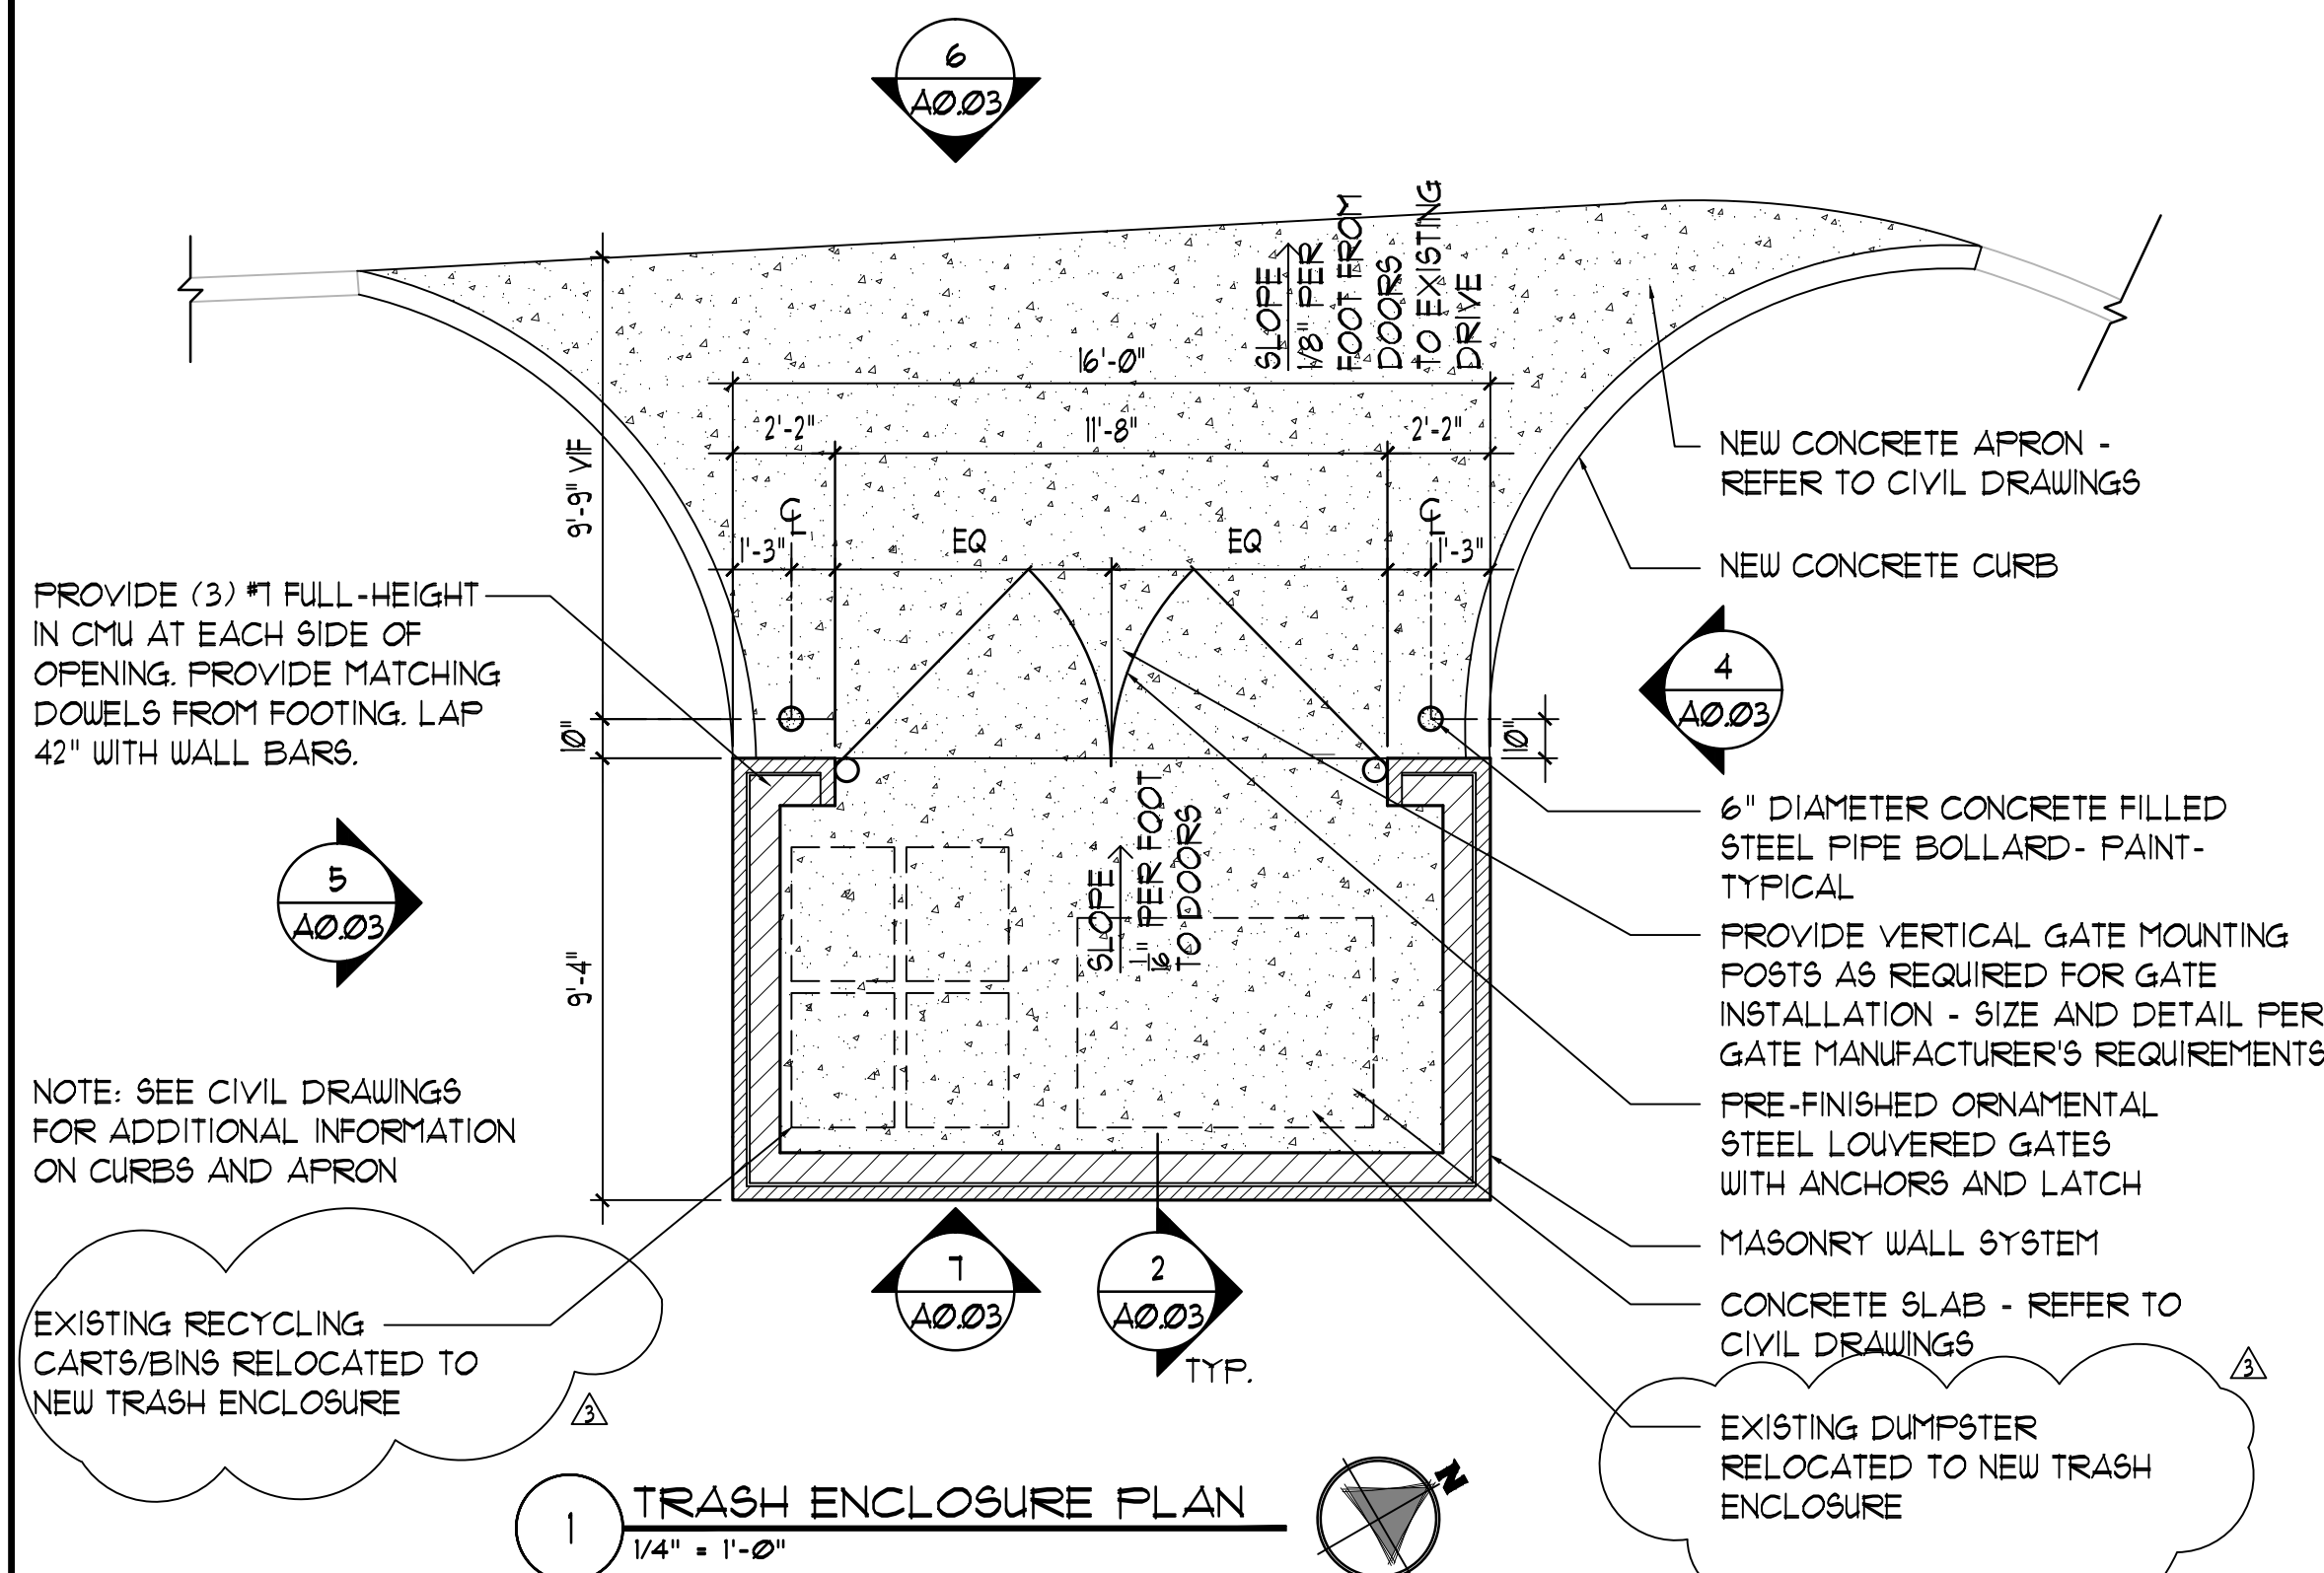

GENERAL NOTES

1. PROVIDE MASONRY MOCK UP PER SPECIFICATIONS.

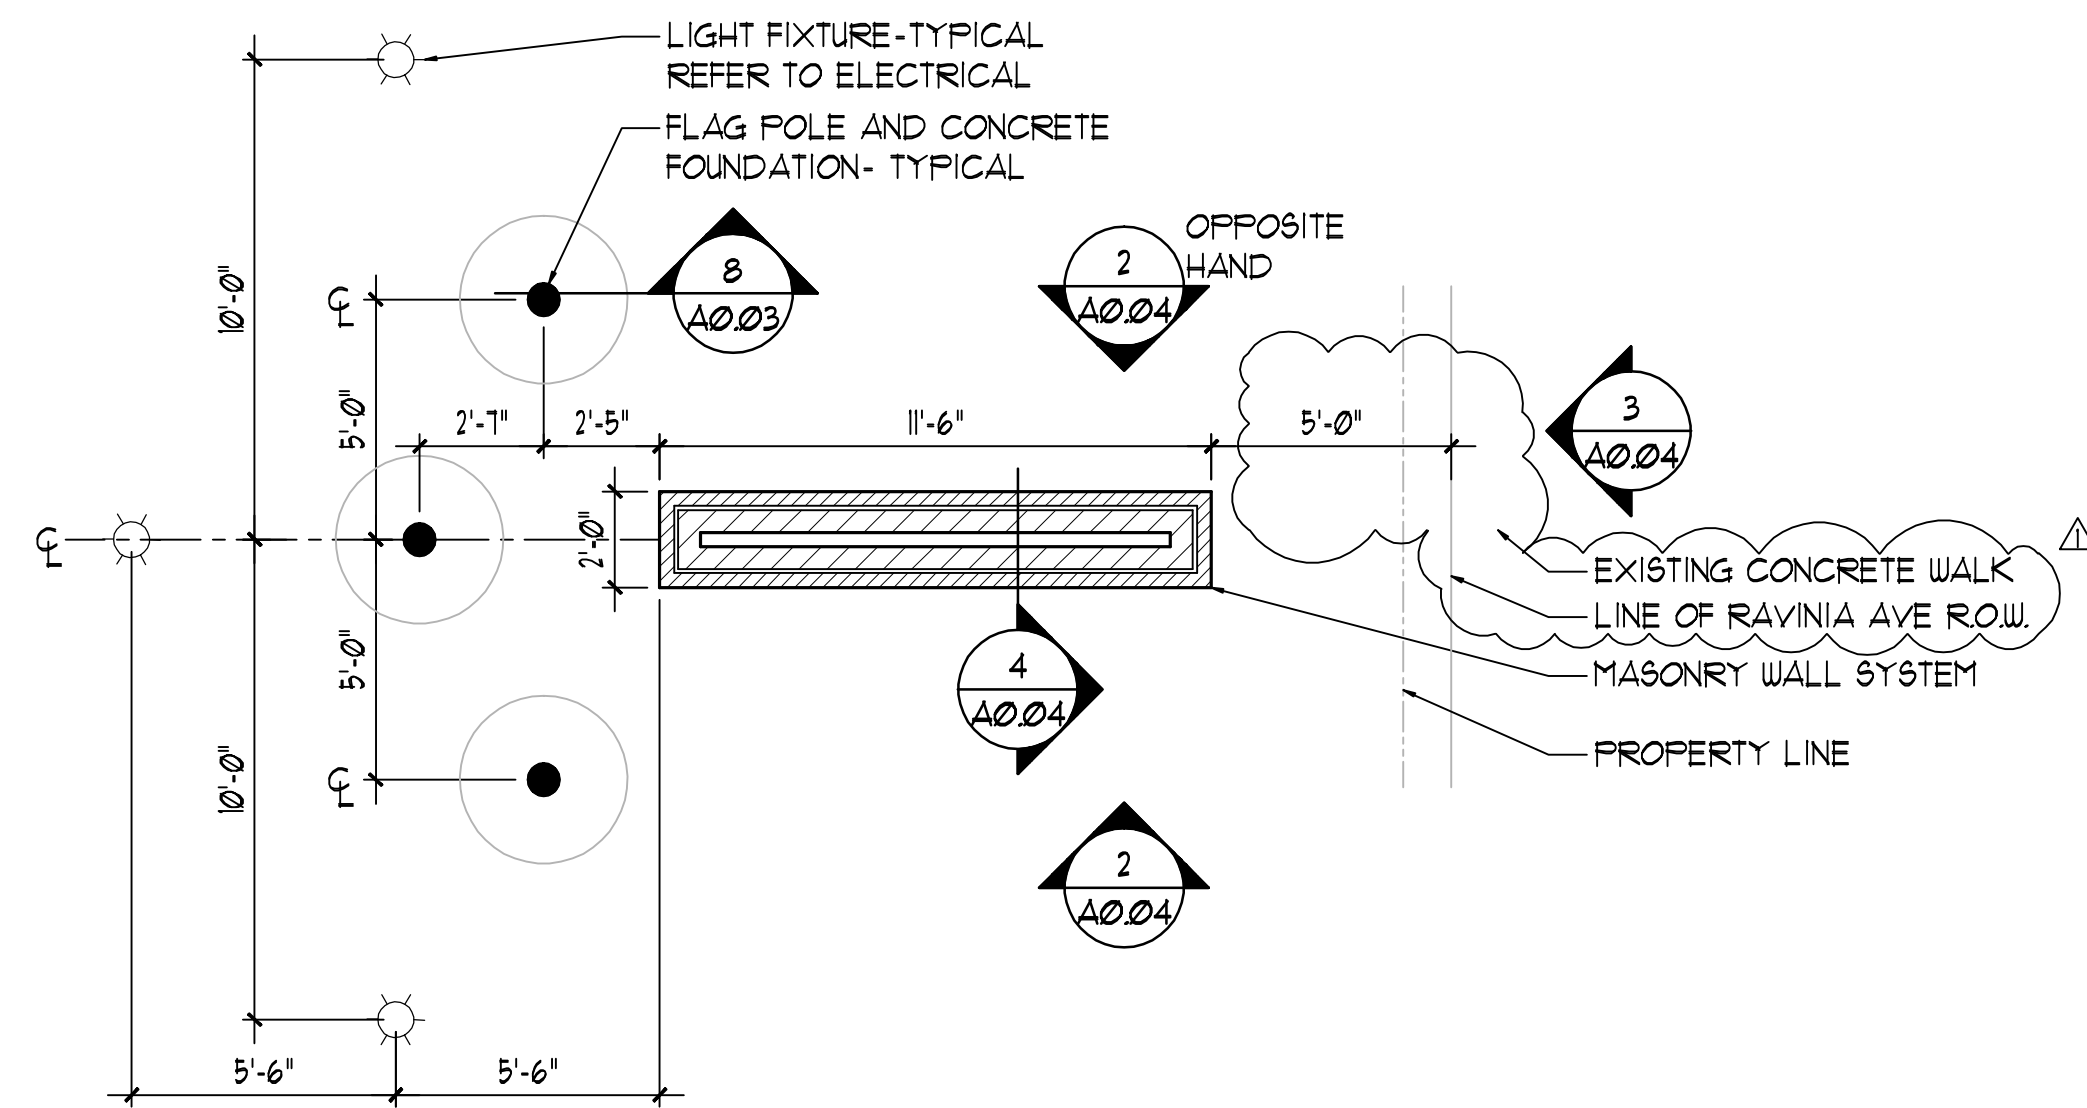


1 ENLARGED SIGN PLAN
1/4" = 1'-0"

SIGN CALCULATION
TOTAL AREA OF SIGN: 30 SF.
TOTAL AREA OF
MANUAL MESSAGE SIGN: 1460 SF.


T/ EX. GRADE
VARIES (SEE CIVIL)
VERIFY IN-FIELD

T/ EX. GRADE
VARIES (SEE CIVIL)
VERIFY IN-FIELD


DEVELOPMENT REVIEW NOTE:
1. NEW BRICK TO MATCH TO
EXISTING BUILDING BRICK
2. SIGN BOX TO BE BLUE IN
COLOR WITH WHITE LETTERING.

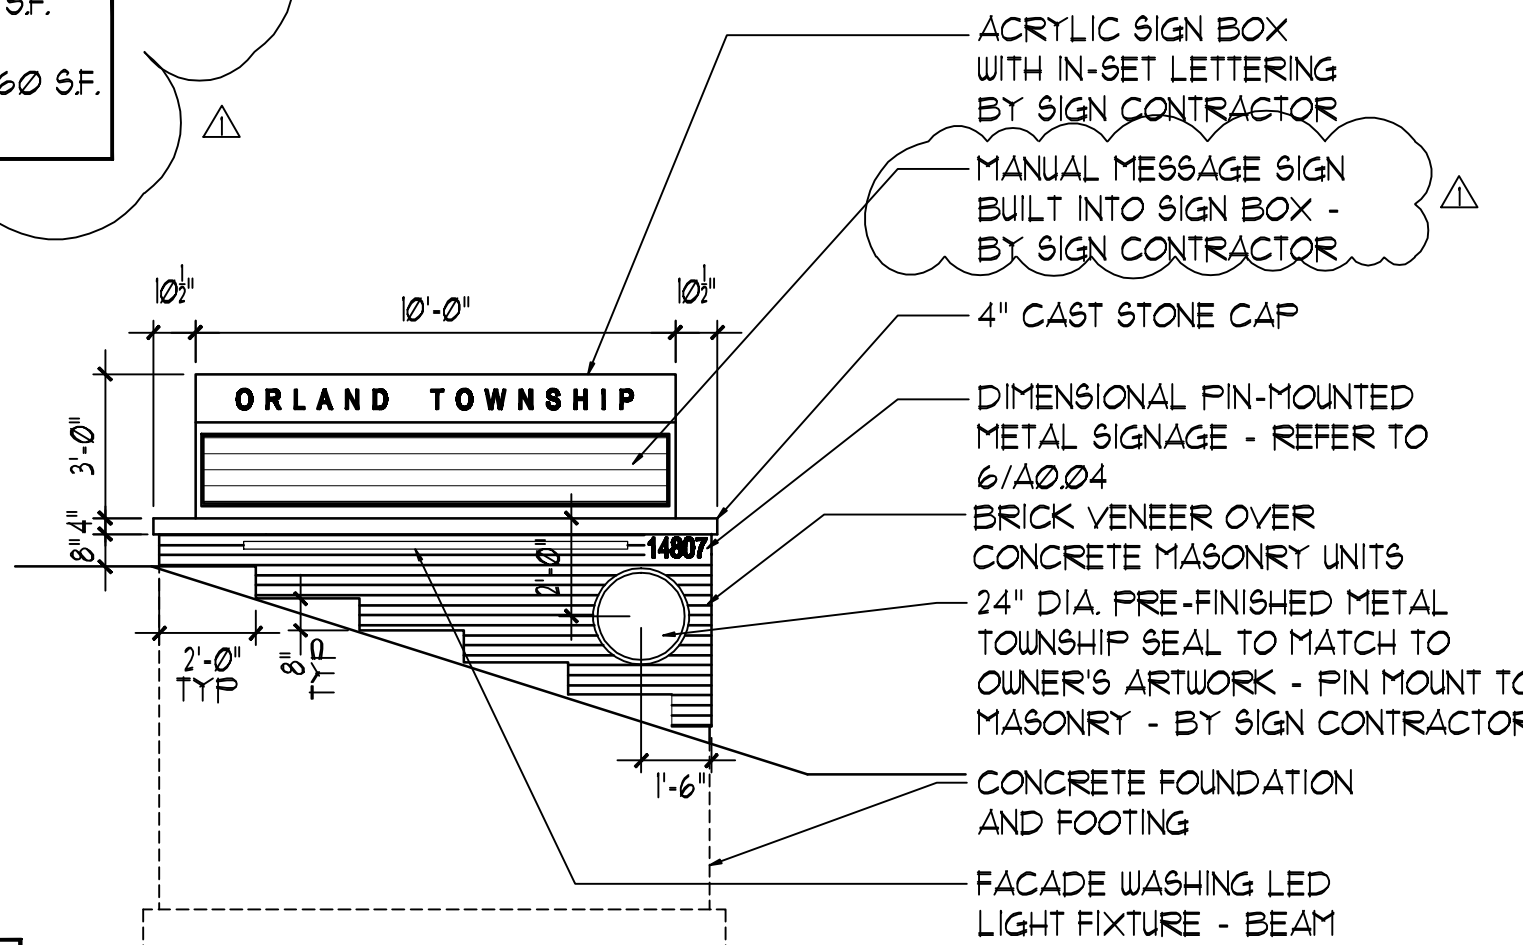

2 SITE SIGNAGE ELEVATION
1/4" = 1'-0"

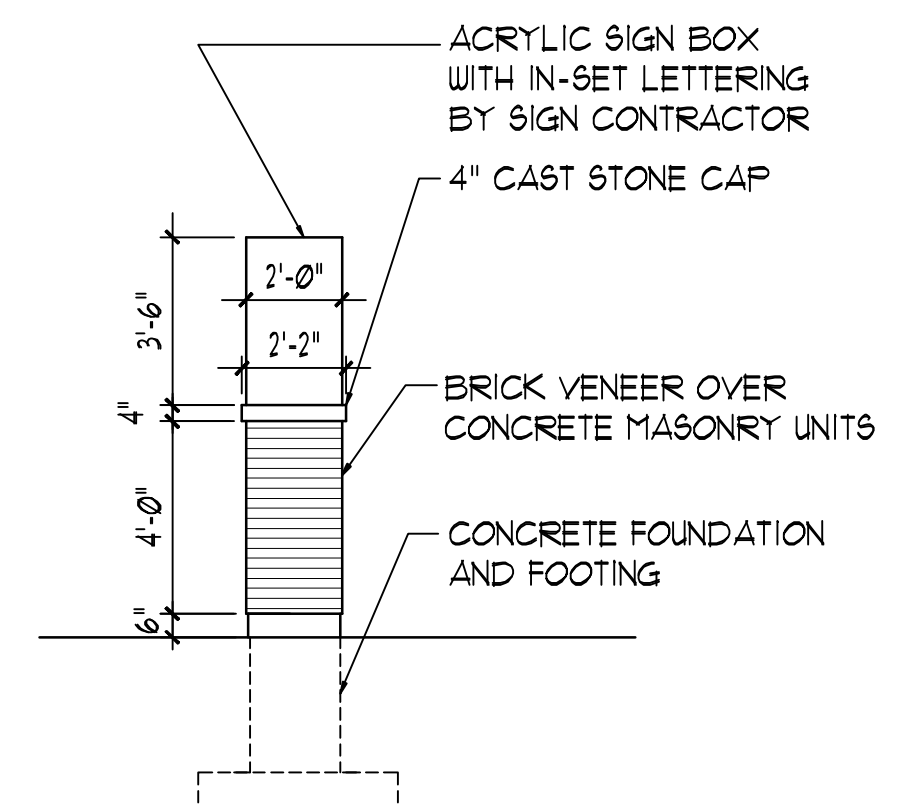


3 SITE SIGNAGE ELEVATION
1/4" = 1'-0"

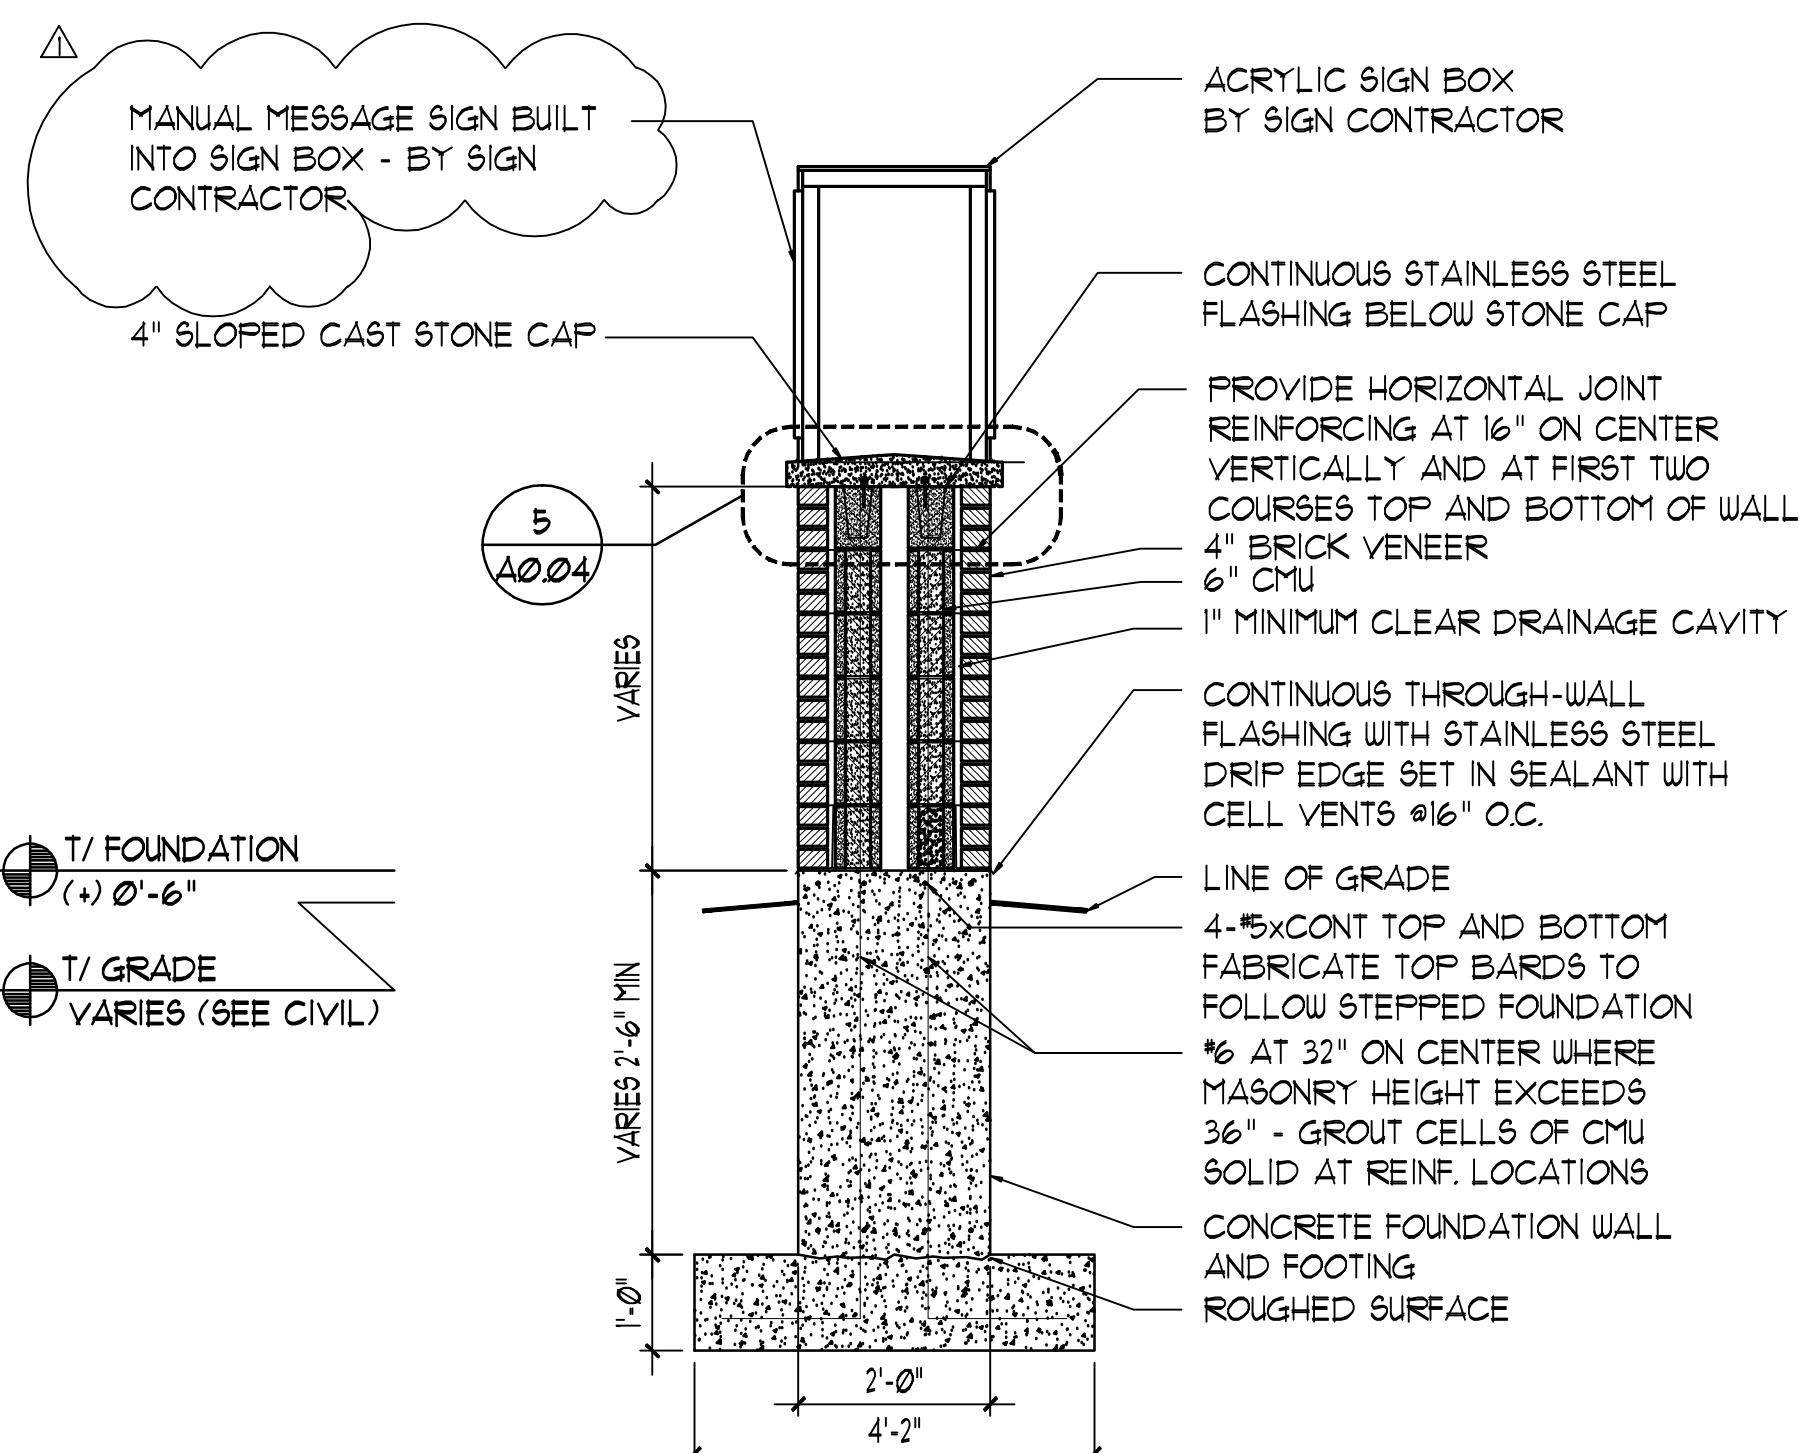


4 WALL SECTION
1/2" = 1'-0"

NOTE: ALL MASONRY MORTAR IN
WALL TO HAVE AN INTEGRAL
WATER REPELLANT

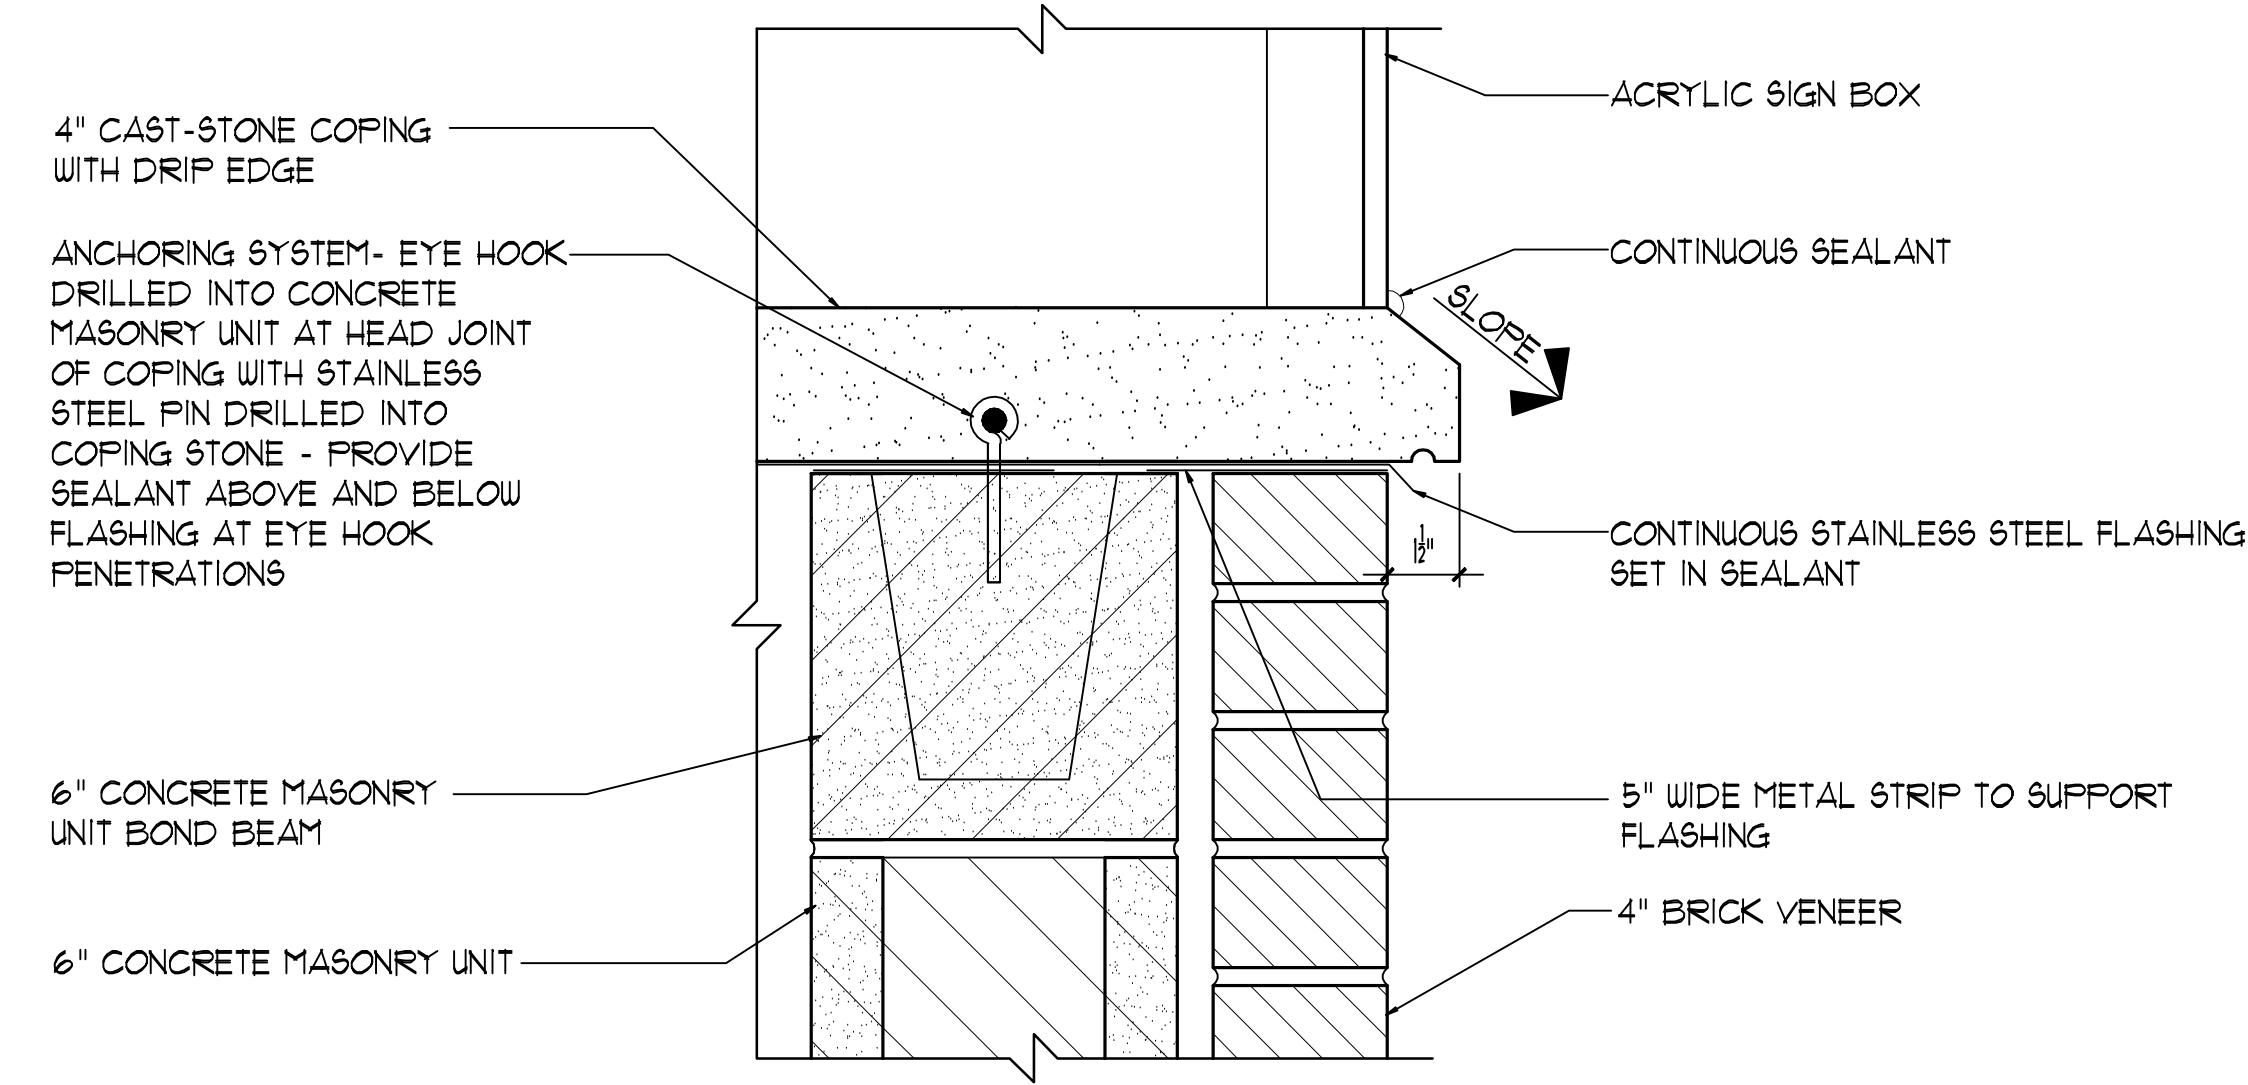

5 COPING DETAIL
3" = 1'-0"

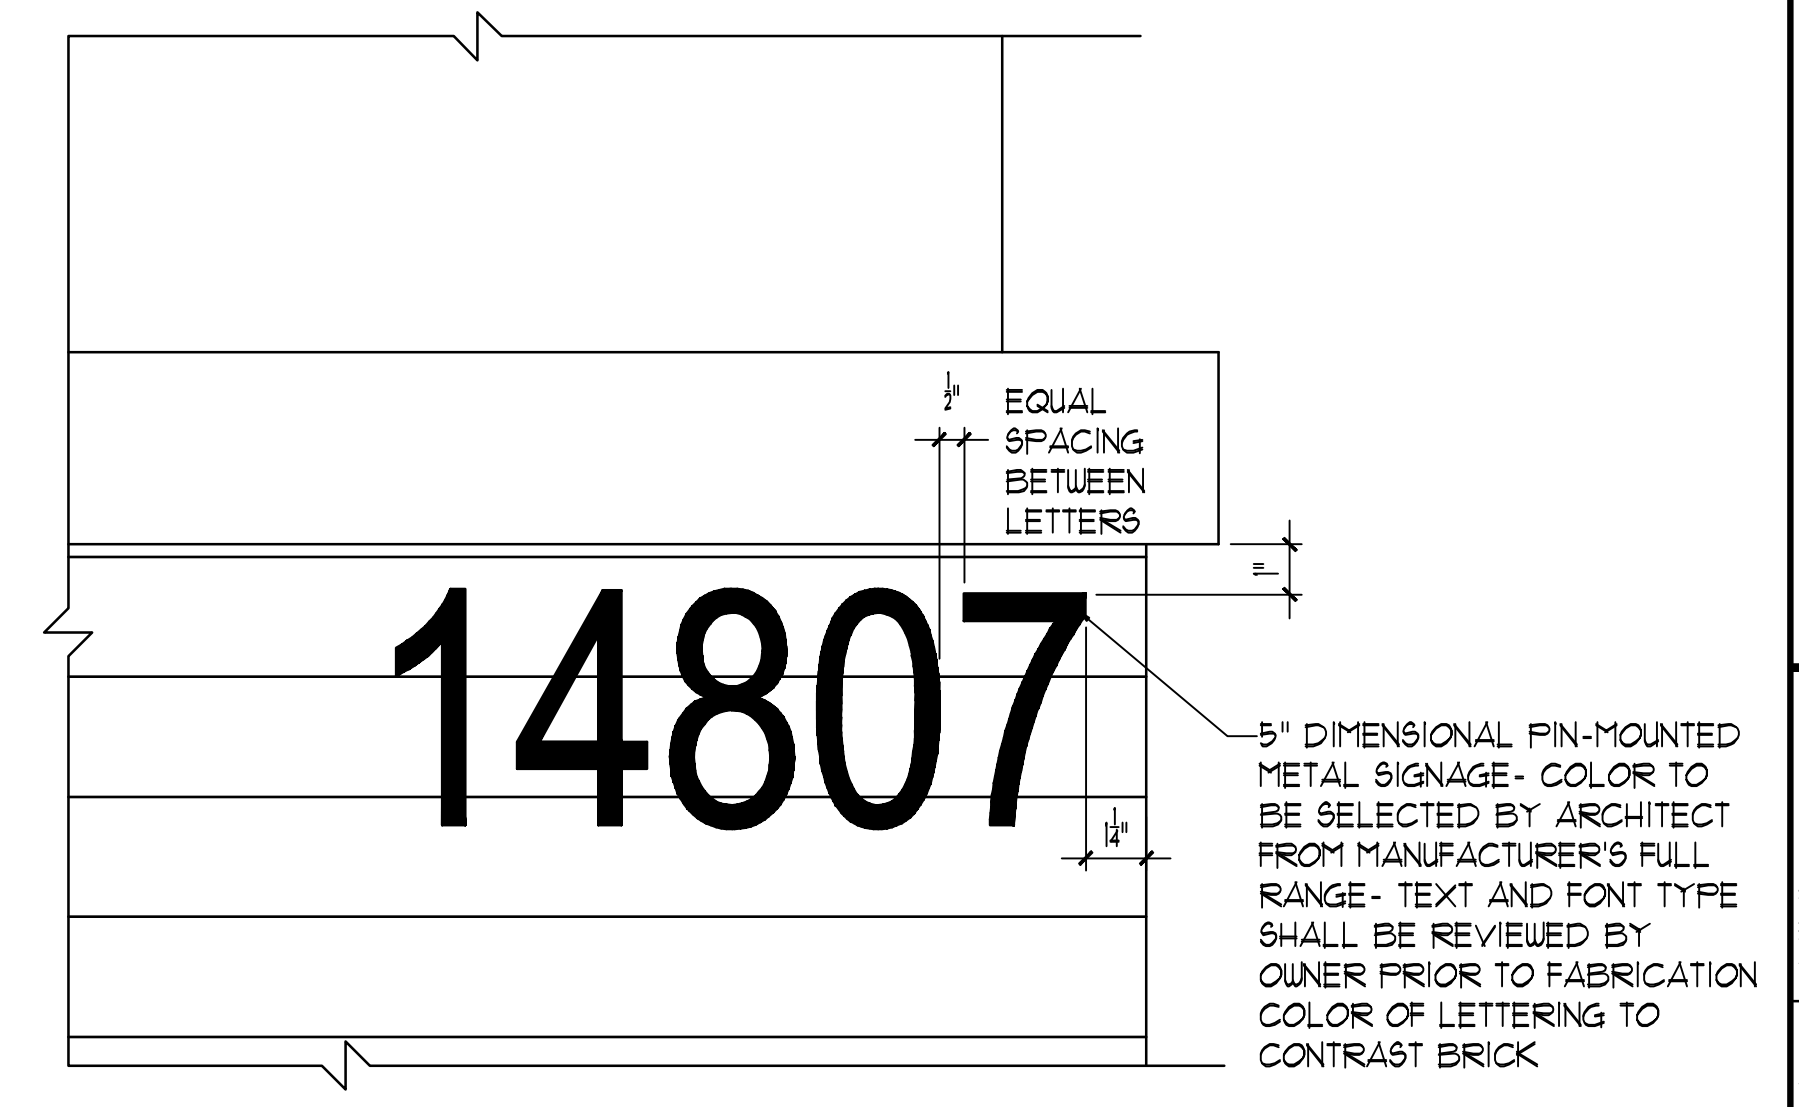

6 SIGNAGE DETAIL
3" = 1'-0"

ORLAND TOWNSHIP
FACILITY RENOVATIONS
ADMINISTRATION BUILDING
14807 S RAVINIA AVE ORLAND PARK, IL 60462

TRI A
ARCHITECTURE

PROJECT NUMBER: 204-0005	DATE: 05/26/15	PROJECT MANAGER: TJS	DESIGNER: TJS	ISSUED FOR PERMIT: 01/07/2015	SITE DETAILS
REVISIONS: 05/26/15 1. PERMIT REVISIONS					


MORRIS ENGINEERING INC.
14807 S RAVINIA AVE, SUITE 100
ORLAND PARK, IL 60462
TEL: 708.584.1000
WWW.MORRIS-ENGINEERING.COM

Larson Engineering, Inc.
14807 S RAVINIA AVE, SUITE 100
ORLAND PARK, IL 60462
TEL: 708.584.1000
WWW.LARSON-ENGINEERING.COM

PLANANNING RESOURCES INC.
14807 S RAVINIA AVE, SUITE 100
ORLAND PARK, IL 60462
TEL: 708.584.1000
WWW.PLANANNING-RESOURCES.COM

GRAEFEN DEVELOPMENT INC.
14807 S RAVINIA AVE, SUITE 100
ORLAND PARK, IL 60462
TEL: 708.584.1000
WWW.GRAEFEN-DEVELOPMENT.COM

A0.04

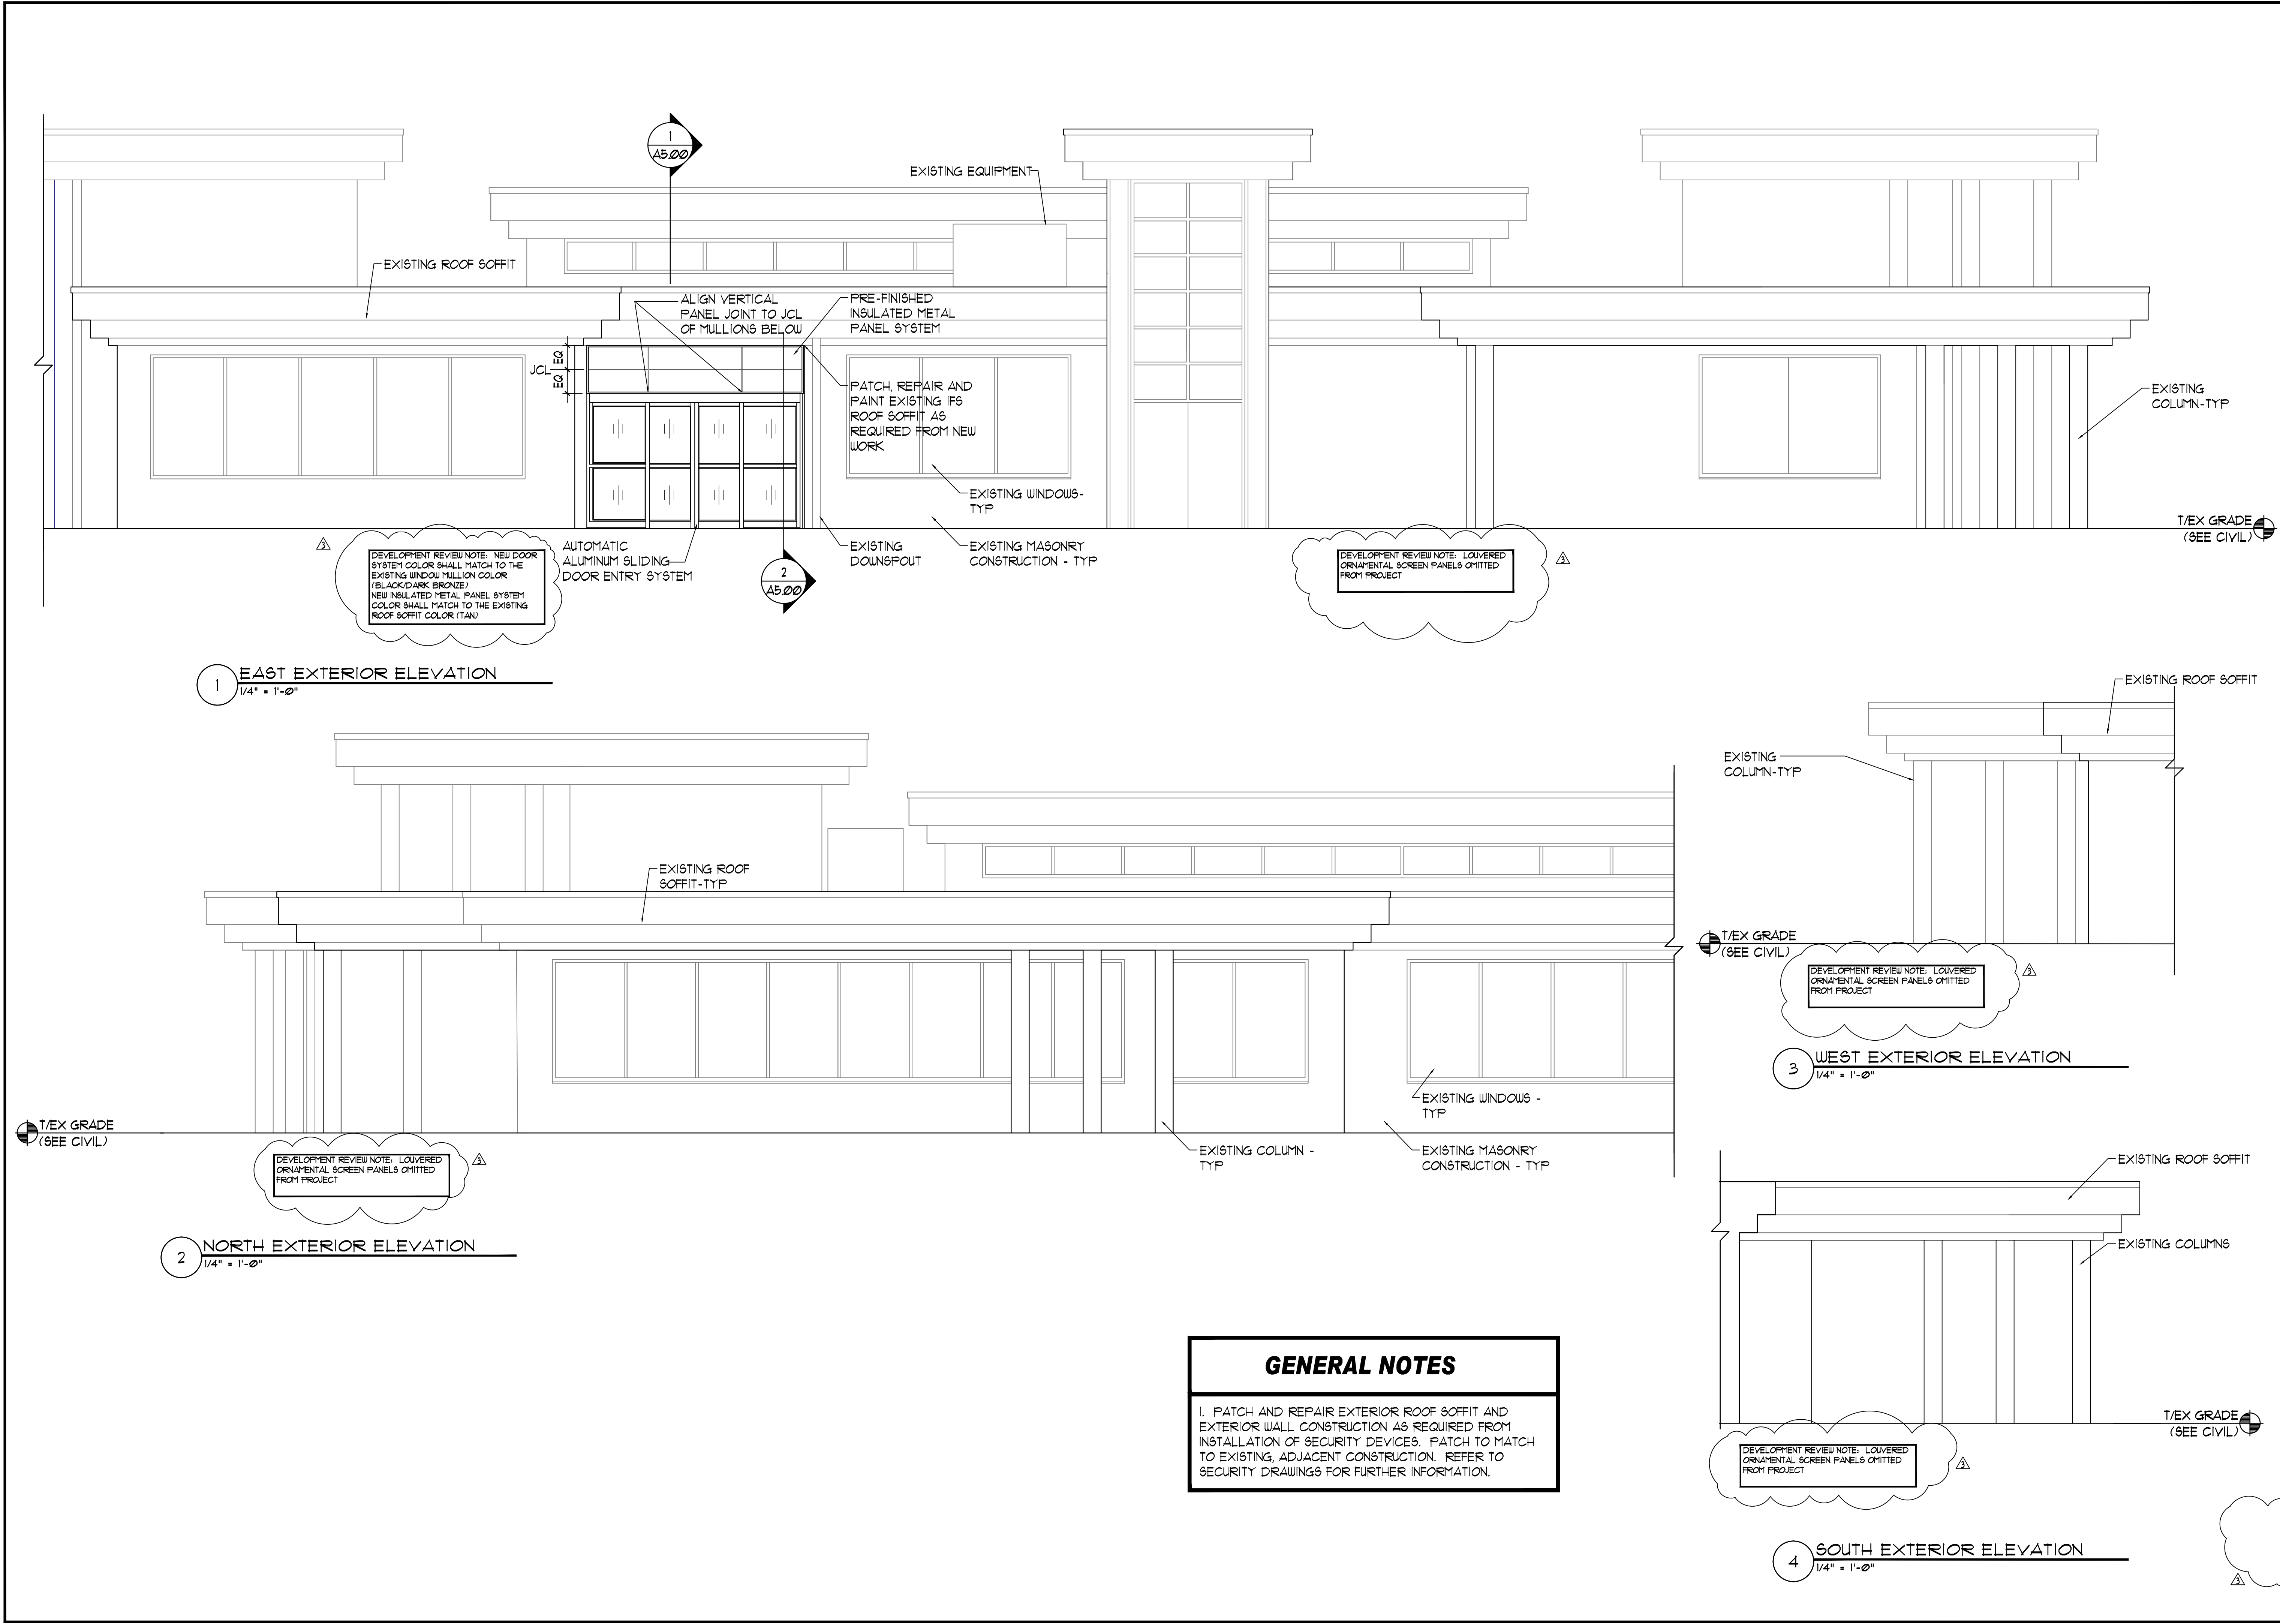

1 EAST EXTERIOR ELEVATION
1/4" = 1'-0"

2 NORTH EXTERIOR ELEVATION
1/4" = 1'-0"

3 WEST EXTERIOR ELEVATION
1/4" = 1'-0"

4 SOUTH EXTERIOR ELEVATION
1/4" = 1'-0"

GENERAL NOTES

1. PATCH AND REPAIR EXTERIOR ROOF SOFFIT AND EXTERIOR WALL CONSTRUCTION AS REQUIRED FROM INSTALLATION OF SECURITY DEVICES. PATCH TO MATCH TO EXISTING, ADJACENT CONSTRUCTION. REFER TO SECURITY DRAWINGS FOR FURTHER INFORMATION.

TRIA
ARCHITECTURE

Larson Engineering Inc.
1408 RAND STREET, SUITE 100
MORTON, ILLINOIS 60130
TEL: 630.351.2549
FAX: 630.351.2844

SECURITY CONSULTANTS Co.
1716 N. BURNING STREET
CHICAGO, ILLINOIS 60647
TEL: 312.734.0000
FAX: 312.734.0000

GRAEFEN DEVELOPMENT INC.
1716 N. BURNING STREET
CHICAGO, ILLINOIS 60647
TEL: 312.734.0000
FAX: 312.734.0000

MORRIS ENGINEERING INC.
1408 RAND STREET, SUITE 100
MORTON, ILLINOIS 60130
TEL: 630.351.2549
FAX: 630.351.2844

PLANNING RESOURCES INC.
1408 RAND STREET, SUITE 100
MORTON, ILLINOIS 60130
TEL: 630.351.2549
FAX: 630.351.2844

CONSULTING ENGINEERS LTD.
1408 RAND STREET, SUITE 100
MORTON, ILLINOIS 60130
TEL: 630.351.2549
FAX: 630.351.2844

CONTRACTOR
1408 RAND STREET, SUITE 100
MORTON, ILLINOIS 60130
TEL: 630.351.2549
FAX: 630.351.2844

CONTRACTOR
1408 RAND STREET, SUITE 100
MORTON, ILLINOIS 60130
TEL: 630.351.2549
FAX: 630.351.2844

CONTRACTOR
1408 RAND STREET, SUITE 100
MORTON, ILLINOIS 60130
TEL: 630.351.2549
FAX: 630.351.2844

REVISIONS

PROJECT NUMBER	204-0003
PROJECT NAME	TR
PROJECT NUMBER	102
DATE	05/16/12
BY	AL
FOR	KG
DATE	05/16/12
FOR	KG

EXTERIOR ELEVATIONS

PROJECT NUMBER	204-0003
PROJECT NAME	TR
PROJECT NUMBER	102
DATE	05/16/12
BY	AL
FOR	KG
DATE	05/16/12
FOR	KG

A4.00