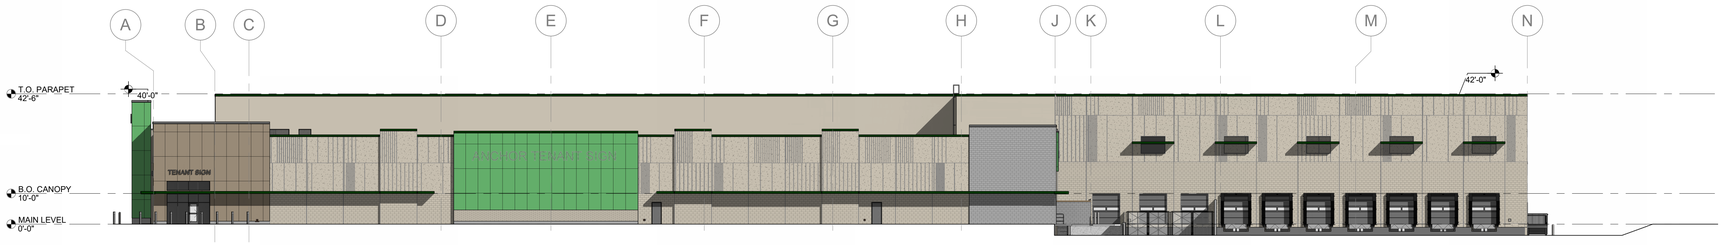

8 ELEVATION - NORTH
1" = 20'-0"

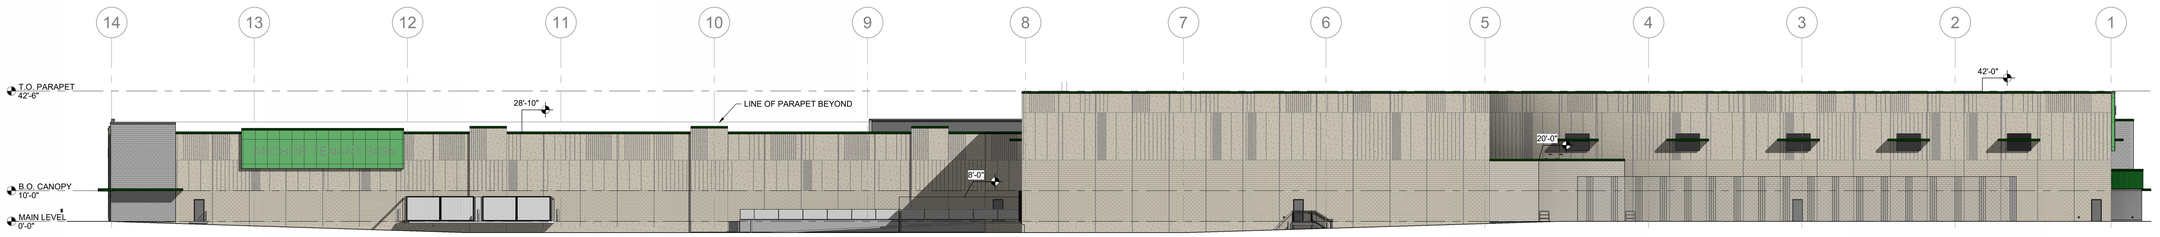

7 ELEVATION - WEST
1" = 20'-0"

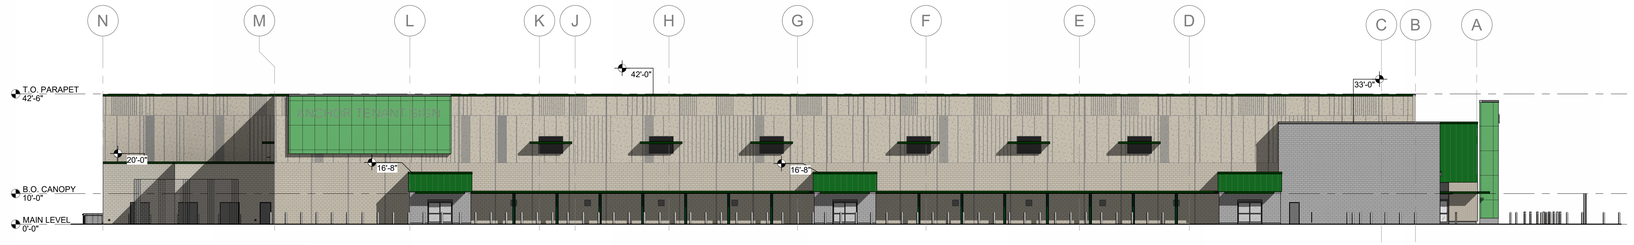

6 ELEVATION - SOUTH
1" = 20'-0"

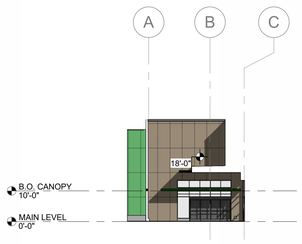

5 ELEVATION - NORTH, PLAZA
1" = 20'-0"

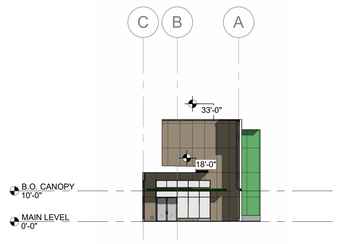

4 ELEVATION - SOUTH, PLAZA
1" = 20'-0"

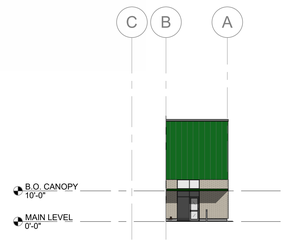

3 ELEVATION - SOUTH, 2
1" = 20'-0"

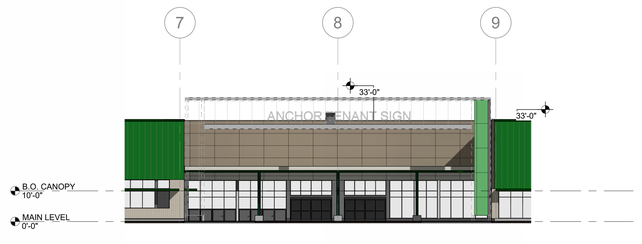

2 ELEVATION - EAST, PORTAL ENTRY
1" = 20'-0"

1 ELEVATION - EAST (FRONT)
1" = 20'-0"

1/14/2026 12:58:31 PM

ARCHITECT OF RECORD

brr

BRR ARCHITECTURE, INC
8131 METCALF AVENUE
SUITE 300
OVERLAND PARK, KS 66204
www.brrarch.com
TEL: 913-262-9095

CONSULTANT

CLIENT

159TH & LAGRANGE RETAIL

PROJECT TITLE

159TH & LAGRANGE RETAIL

15901 LAGRANGE ROAD, ORLAND PARK IL 60467
PIN: 2721201002, 2721201003

PROJECT NUMBER
62310001

PROJECT MANAGER	DRAWN BY	CHECKED BY

PROFESSIONAL SEAL

NOT FOR CONSTRUCTION

COPYRIGHT NOTICE

THIS DRAWING WAS PREPARED FOR USE ON A SPECIFIC SITE CONTEMPORANEOUSLY WITH ITS ISSUE DATE AND IT IS NOT SUITABLE FOR USE ON A DIFFERENT PROJECT SITE OR AT A LATER TIME. USE OF THIS DRAWING FOR REFERENCE OR EXAMPLE ON ANOTHER PROJECT REQUIRES THE SERVICES OF PROPERLY LICENSED ARCHITECTS AND ENGINEERS. REPRODUCTION OF THIS DRAWING FOR REUSE ON ANOTHER PROJECT IS NOT AUTHORIZED AND MAY BE CONTRARY TO THE LAW.

BRR DOES NOT GUARANTEE THAT CAD FILES ARE SUFFICIENT OR APPROPRIATE FOR USER'S PURPOSES. USER USES OR ALTERS THESE FILES AT USER'S SOLE RISK AND AGREES TO INDEMNIFY BRR FROM LIABILITY ARISING FROM USER'S USE.

ISSUES AND REVISIONS

NUMBER	DATE	DESCRIPTION
0		

SHEET NAME

EXTERIOR ELEVATIONS

SHEET NUMBER

A180