TYPICAL CONSTRUCTION NOTES

BRICK VENEER WALL U.L. 354 DESIGN	STONE VENEER WALL U.L. 354 DESIGN	SLOPED ROOF , ATTIC & CEILING U.L. P522 DESIGN	SOFFIT	MODIFIED BITUMEN ROOF
– FACE BRICK VENEER – 1 3/4" ± AIR SPACE – TYVEK WRAP – 5/8" EXT SHEATHING – 2x6 WOOD STUDS @ 16" O.C. – R–19 BATT INSULATION IN STUD CAVITY – 6 MIL. POLY. VAPOR BARRIER FROM FLOOR – 5/8" TYPE X GWB	– STONE VENEER – 1 3/4" ± AIR SPACE – TYVEK WRAP – 5/8" EXT SHEATHING – 2x6 WOOD STUDS @ 16" O.C. – R–19 BATT INSULATION IN STUD CAVITY – 6 MIL. POLY. VAPOR BARRIER FROM FLOOR – 5/8" TYPE X GWB	– ASPHALT SHINGLES – 30# BUILDING FELT – ICE & WATER SHIELD, MIN. 48" BEY. INT. WALL ALSO AT TYPICAL EAVES,VALLEYS & HIPS – 5/8" OSB ROOF DECK – ENGINEERED WOOD TRUSSES – R–30 BATT INSULATION @ BOTTOM CHORDS – 7/8" FURRING CHANNELS – VAPOR BARRIER – 5/8" TYPE X GWB	– PRE ENGINEERED WOOD TRUSSES – 5/8" EXT SHEATHING – PLYWOOD SOFFIT VENTED	– MODIFIED BITUMEN ROOFING – 3" MIN. RIGID INSULATION BOARD SLOPED AT 1/4" PER FOOT TO ROOF DRAIN – 5/8" OSB ROOF DECK

EXTERIOR MATERIAL LEGEND

COMPOSITE SHINGLES
FIBER CEMENT BD
FACE BRICK
MECHANICAL SCREEN
STONE

*FINAL COLOR & STYLE TO BE APPROVE BY OWNER.

EXTERIOR MATERIAL SCHEDULE

MATERIAL	MANUFACTURER	NAME	STYLE #
BRICK	BORAL	SIERRA	KING SIZE
STONE	BUECHEL	MILL GREEN	COUNTRY SQUIRE
MORTAR	LEIGH	WHITE MASONRY	
ROOF	TIMBERLINE	WEATHERED WOOD	SHADOW ACCENT
SOFFIT	VALSPAR	DESERT FORTRESS	2008-10B
WINDOWS		PUTTY	
SHUTTERS	NA		
SILLS/CAST STONE	BETTER CAST STONE	#4	
HARDY BOARD	JH SIDING PRODUCTS	COLOR PLUS KHAKI BROWN	
FRONT ENTRANCE DOOR	DW DISTRIBUTION INC	TEXAS STAR/OVAL /PLATINUM	300-845

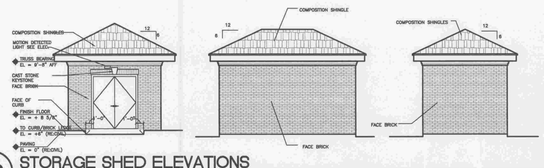

10 STORAGE SHED ELEVATIONS
SCALE: 1/8" = 1'-0"

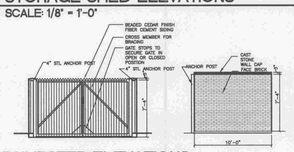

11 DUMPSTER ELEVATIONS
SCALE: 1/8" = 1'-0"

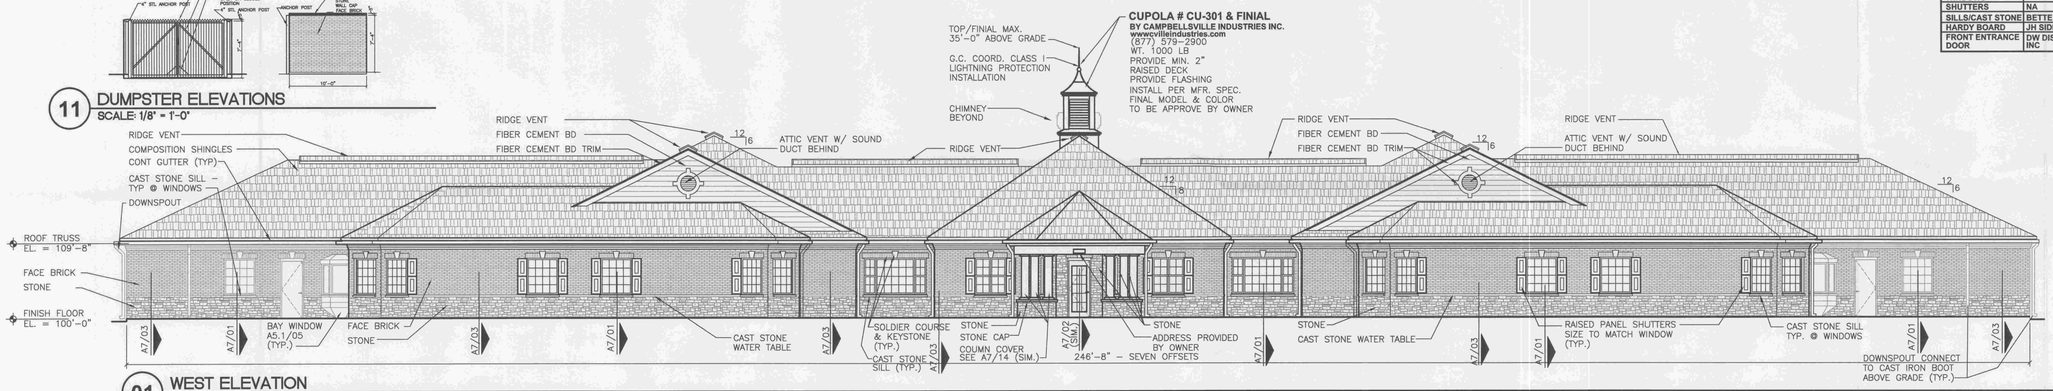

01 WEST ELEVATION
SCALE: 1/8" = 1'-0"

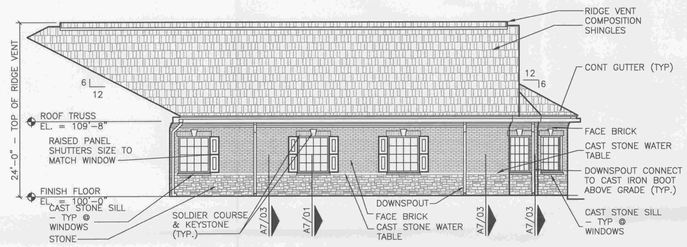

04 PARTIAL NORTH AND SOUTH ELEVATIONS
SCALE: 1/8" = 1'-0"

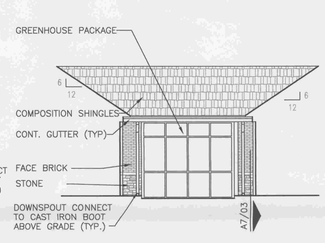

05 GREENHOUSE
SCALE: 1/8" = 1'-0"

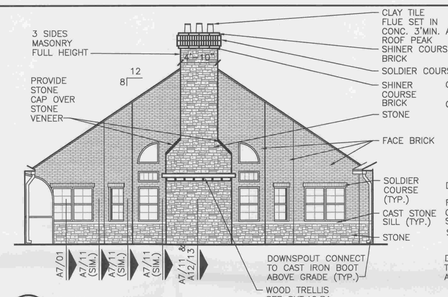

06 INTERIOR COURTYARD
SCALE: 1/8" = 1'-0"

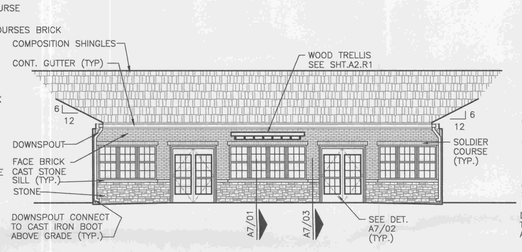

07 INTERIOR COURTYARD
SCALE: 1/8" = 1'-0"

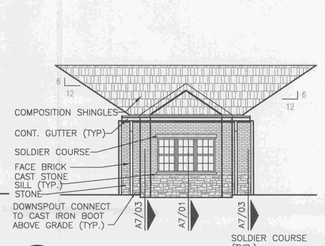

09 INTERIOR COURTYARD
SCALE: 1/8" = 1'-0"

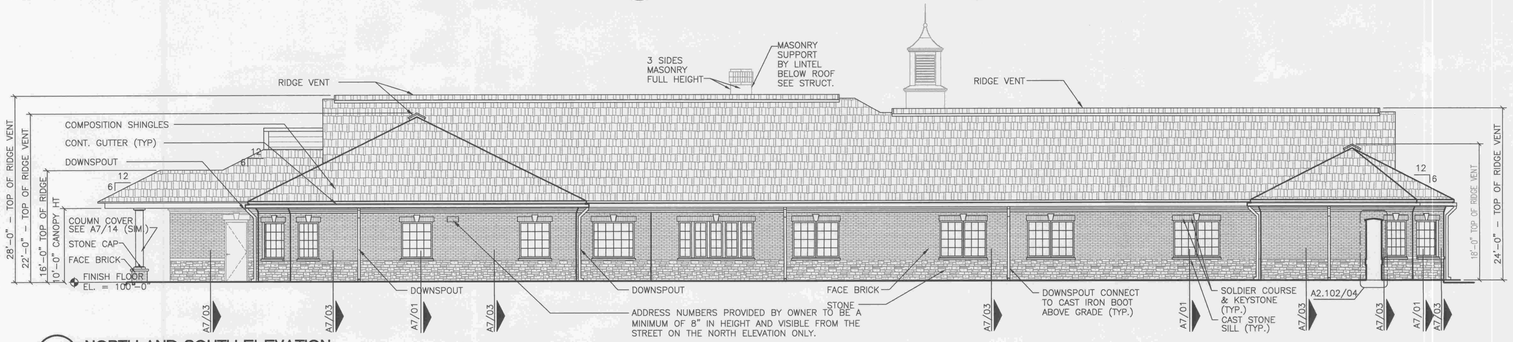

02 NORTH AND SOUTH ELEVATION
SCALE: 1/8" = 1'-0"

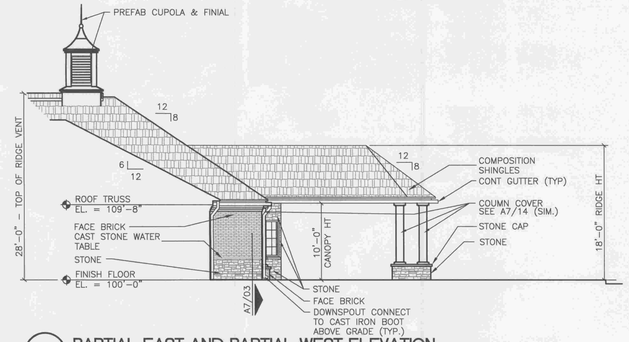

03 PARTIAL EAST AND PARTIAL WEST ELEVATION
SCALE: 1/8" = 1'-0"

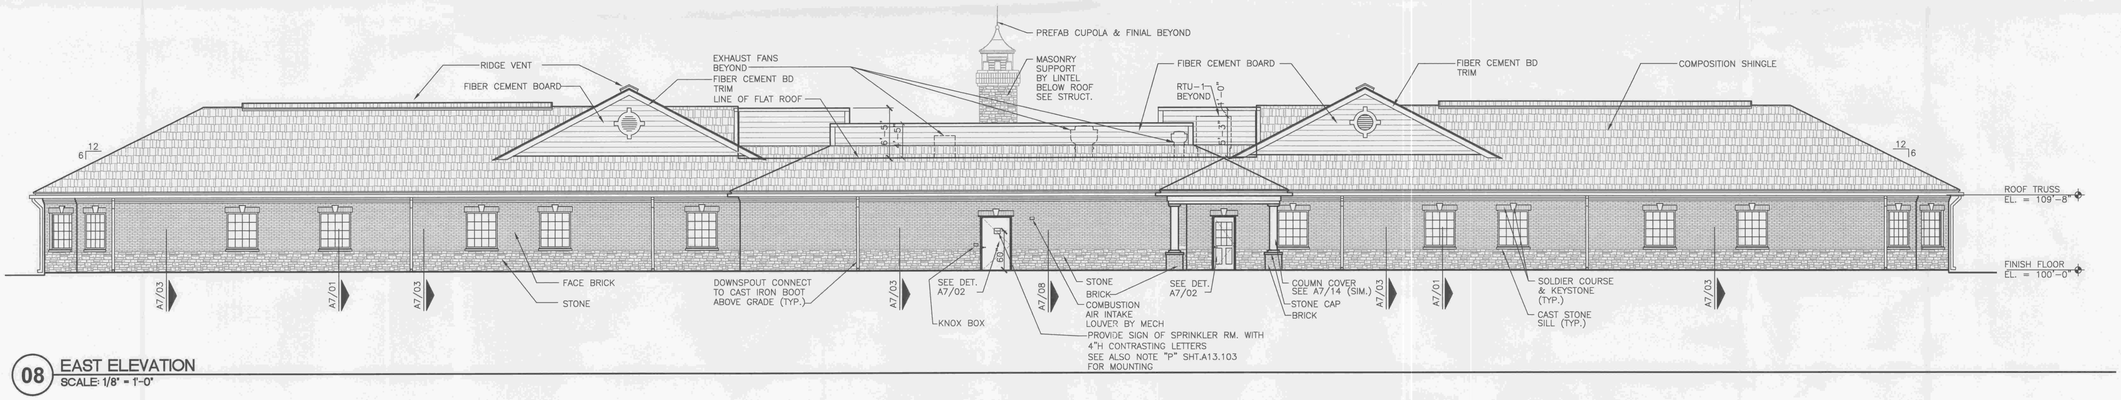

08 EAST ELEVATION
SCALE: 1/8" = 1'-0"

SAS ARCHITECTS & PLANNERS
630 DUNDEE ROAD
NORTHBROOK, ILLINOIS 60062
847-564-8333 • FAX 847-564-9989
WWW.SASARCH.COM
ARCHITECTS
www.AutumnLeavesLiving.com
The LaSalle Group, Inc.
545 E. John Carpenter Freeway, Suite 545
Las Colinas, Texas 75062
214-239-8400 • FAX 214-239-8401
www.LaSalleGroup.com

AUTUMN LEAVES ASSISTED LIVING
ORLAND PARK ILLINOIS

EXTERIOR ELEVATIONS

NO.	DESCRIPTION	DATE
	ZONING CORRECTION	03-03-2008
	REV. FOR CITY MEETING MARCH 24 2008	03-17-2008

REVISIONS

SIGNATURE

DRAWN BY	APPROVED BY
SW	MCA
JOB NO.	DATE
06073	12-15-2007

SHEET NO.

ELEVS.

J:\AUTUMN_LEAVES\06073_ORLAND_PARK\40_SD

© 2007 SAS ARCHITECTS AND PLANNERS