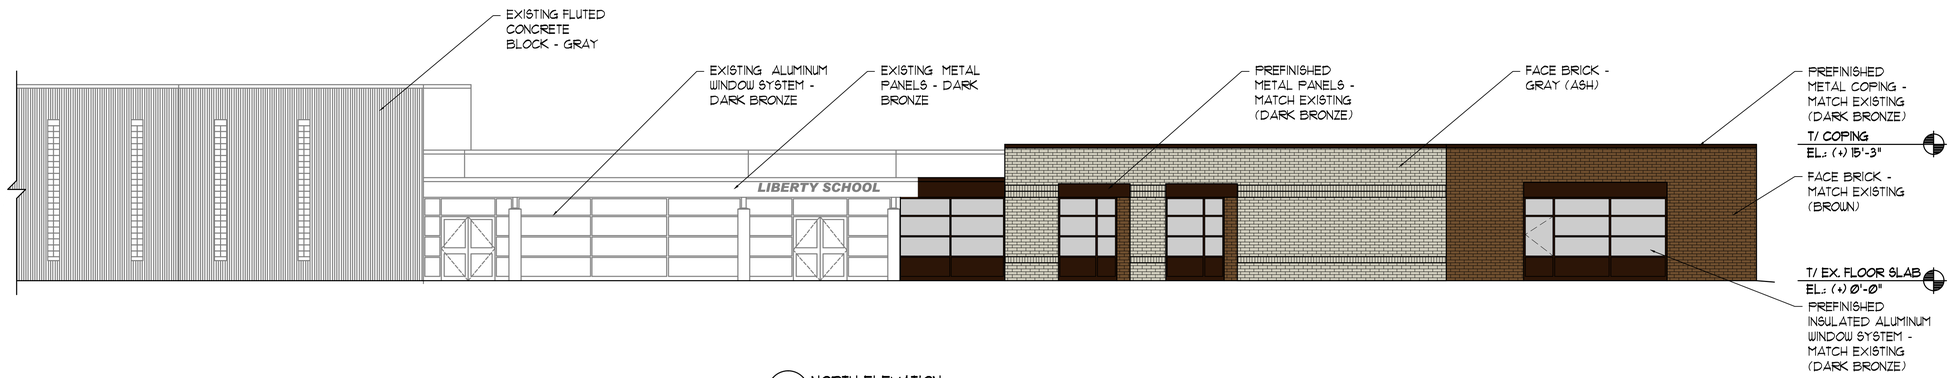

1 NORTH ELEVATION
1/8" = 1'-0"

2 WEST ELEVATION
1/8" = 1'-0"

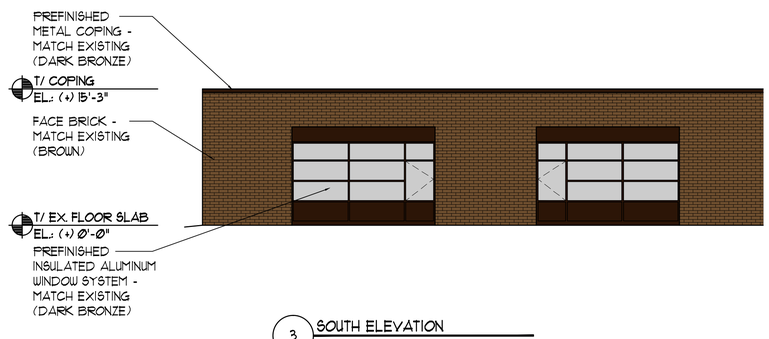

3 SOUTH ELEVATION
1/8" = 1'-0"

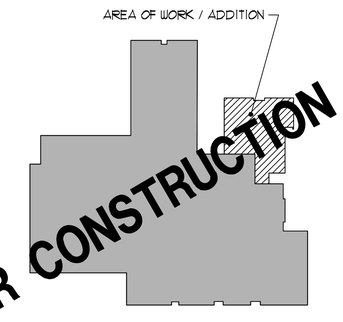

KEYPLAN
NOT TO SCALE

NOT FOR CONSTRUCTION

TRIA ARCHITECTURE

CIVIL CONSULTANT:
(P) 630.405.5172
roSmith
1500 E. BOND AVENUE, SUITE 102
WATERVILLE, ILLINOIS 60555-6503

STRUCTURAL CONSULTANT:
(P) 630.324.1.25540
(F) 630.351.3044
Larson Engineering, Inc.
1408 BOND STREET, SUITE 100
NAPERVILLE, ILLINOIS 60563-3503

MEP / FP CONSULTANT:
(P) 708.236.0300
(F) 708.236.0350
BAKER
Baker Engineering
15 W 167 JACK DR. 2000
ELMHURST, ILLINOIS 60126

ORLAND SCHOOL DISTRICT 135
2023 ADDITIONS AND RENOVATIONS AT:
LIBERTY INTERMEDIATE SCHOOL
8801 WEST 151ST ST, ORLAND PARK, IL 60462

PROJECT NUMBER: 21-054
PROJECT MANAGER: TRS
DRAWN BY: XXX
ZONING SUBMITTAL: 12/15/22

REVISIONS:
1
2
3
4
5
A

EXTERIOR ELEVATIONS

Community of Learners Orland School District 135

A4.00

SET 3 OF 5