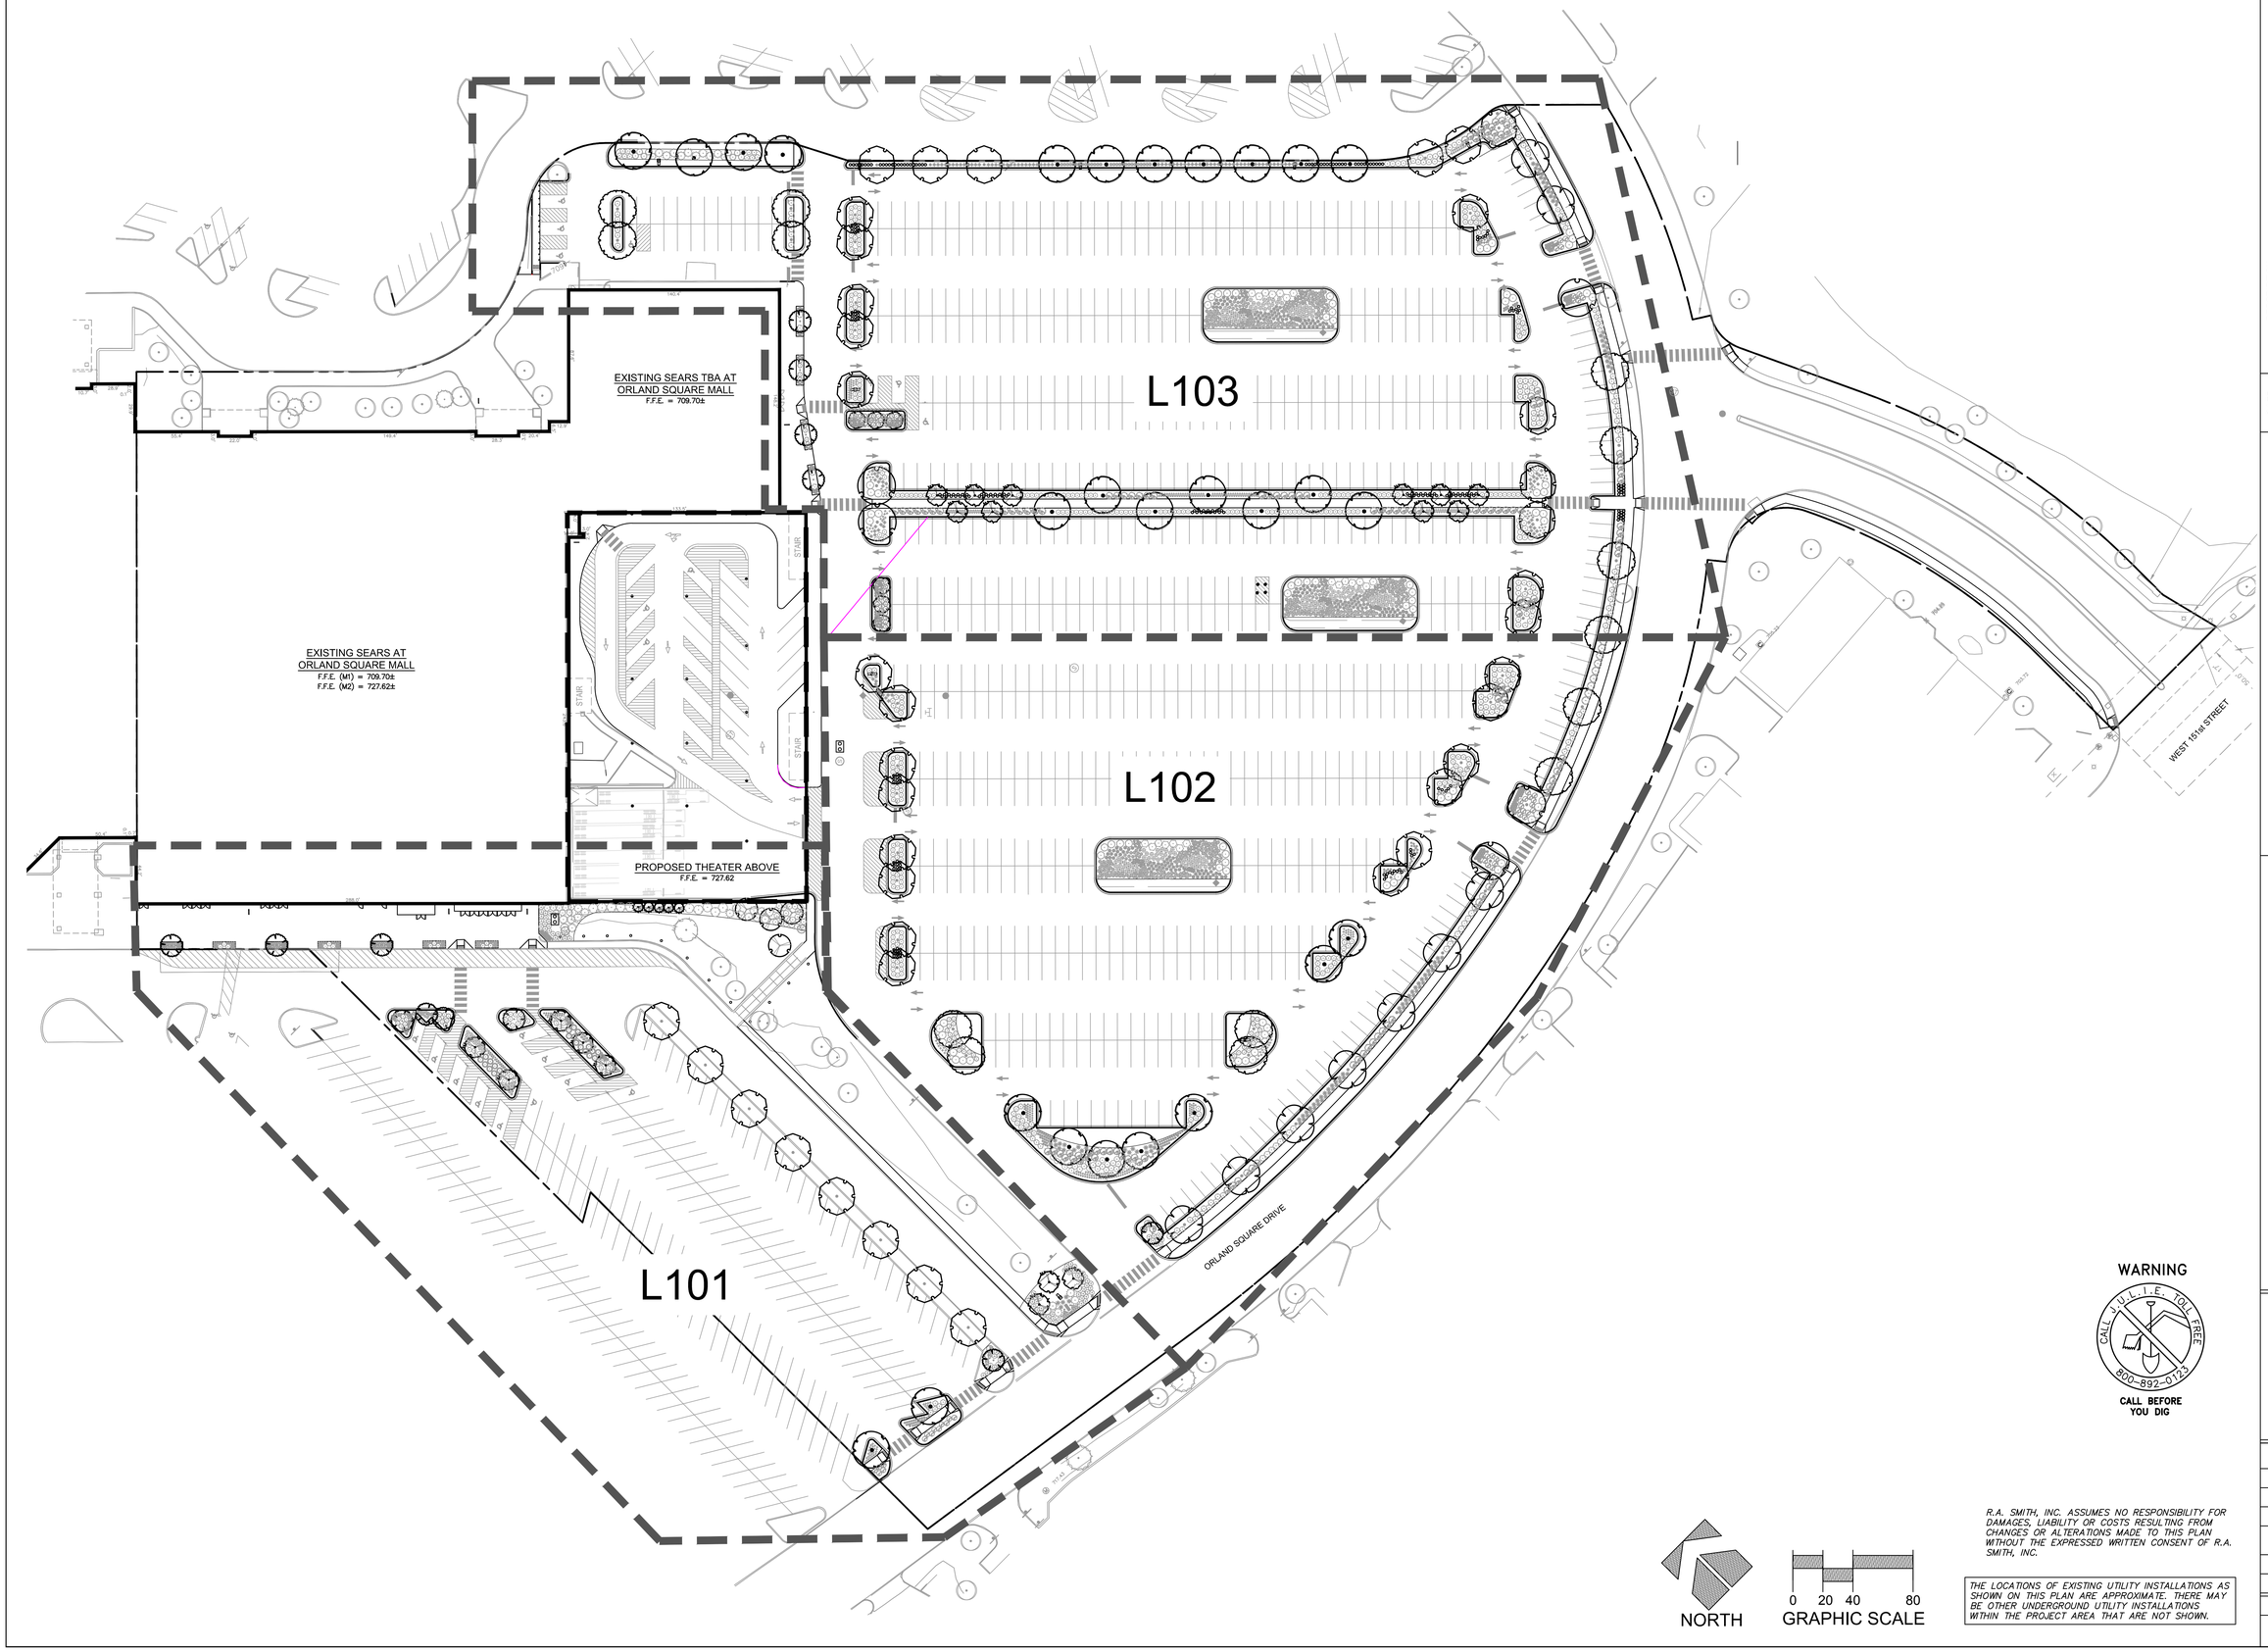

WARNING

CALL J.U.L.I.E. TOLL FREE 800-892-0123

CALL BEFORE YOU DIG

R.A. SMITH, INC. ASSUMES NO RESPONSIBILITY FOR DAMAGES, LIABILITY OR COSTS RESULTING FROM CHANGES OR ALTERATIONS MADE TO THIS PLAN WITHOUT THE EXPRESSED WRITTEN CONSENT OF R.A. SMITH, INC.

THE LOCATIONS OF EXISTING UTILITY INSTALLATIONS AS SHOWN ON THIS PLAN ARE APPROXIMATE. THERE MAY BE OTHER UNDERGROUND UTILITY INSTALLATIONS WITHIN THE PROJECT AREA THAT ARE NOT SHOWN.

DATE	DESCRIPTION

SERITAGE GROWTH PROPERTIES

SITE CIVIL ENGINEER:
R.A. SMITH, INC.
16475 W. BLUEMOUND ROAD
SUITE 200
BROOKFIELD, WI 53005
PH: 262/781-1000

raSmith
CREATIVITY BEYOND ENGINEERING
rasmith.com

SERITAGE REDEVELOPMENT - ORLAND SQUARE
2 ORLAND SQUARE DRIVE
VILLAGE OF ORLAND PARK, ORLAND TOWNSHIP, COOK COUNTY, IL

LANDSCAPE PLAN - OVERALL

PRELIMINARY
NOT FOR
CONSTRUCTION

© COPYRIGHT 2018
R.A. Smith, Inc.

DATE: 02-15-18
SCALE: 1" = 50'
JOB NO. 3170138
PROJECT MANAGER: JEFFREY T. NANCE
DESIGNED BY: NJW/CNS
CHECKED BY: CNS

SHEET NUMBER
L100

N:\3170138\Dwg\Construction Plans\SP01E40.dwg, L100, 2/14/2018 1:56:15 PM, nip