PROPOSED FACADES REMODELING & ADDING VESTIBULE (BUILDING -A)

PROJECT ADDRESS: 16555 S. 108TH AVENUE, ORLAND PARK, IL. 60467

NORTH ELEVATION

SCALE : 1/4"= 1'-0"

SOUTH ELEVATION

SCALE : 1/4"= 1'-0"

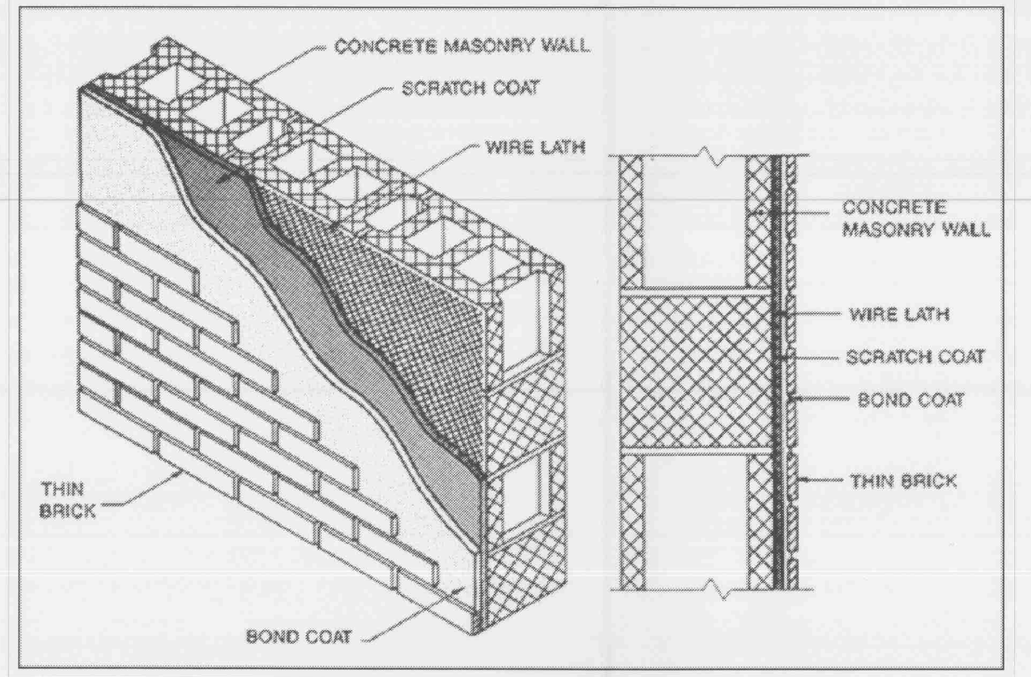

THIN BRICK DETAIL

NOT TO SCALE

NOTE :

See sheet A-110 for more details about thin brick.
Details are taken from TABS WALL SYSTEMS, LLC
Contact: Greg Nelson, Cell: 616-261-5656, www.tabswallsystems.com
Contractor is free to deal with other companies, and the drawings are shown here just to cover information needed for an existing building -A (Facades to be remodeled and refaced with thin brick).

NAFE ARCHITECTS LTD.
120 W. Madison Street, # 702B
Chicago, IL. 60602
Tel: 312-404-0486 Fax: 312-332-0809
www.nafearchitects.com

CLIENT NAME:

Dr. M. Krad, TEL: 708-288-5730
Malik Ali, TEL: 708-873-3198

PROPERTY INDEX NUMBER:

- - - - - - - - - - - -

KEY PLAN

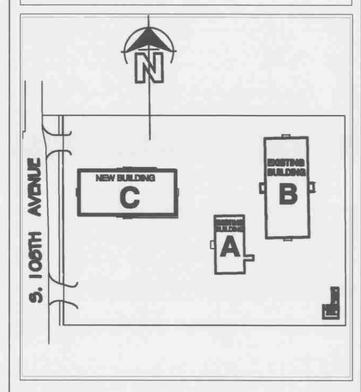

ISSUE DATES / REVISIONS

NO:	DESCRIPTION	DATE:
1	PERMIT ISSUE	- - - - 09

DRAWN BY : M. NAFE
CHECKED BY : M. ALI
DATE : 8-26-09
PROJECT No : ARCH. 92-09

Project Name:

OFFICE BUILDINGS

ADDRESS: 16555 S. 108TH AVENUE, ORLAND PARK, IL. 60467

SHEET

PROPOSED FACADES REMODELING & ADDING VESTIBULE (BUILDING -A)

A-109