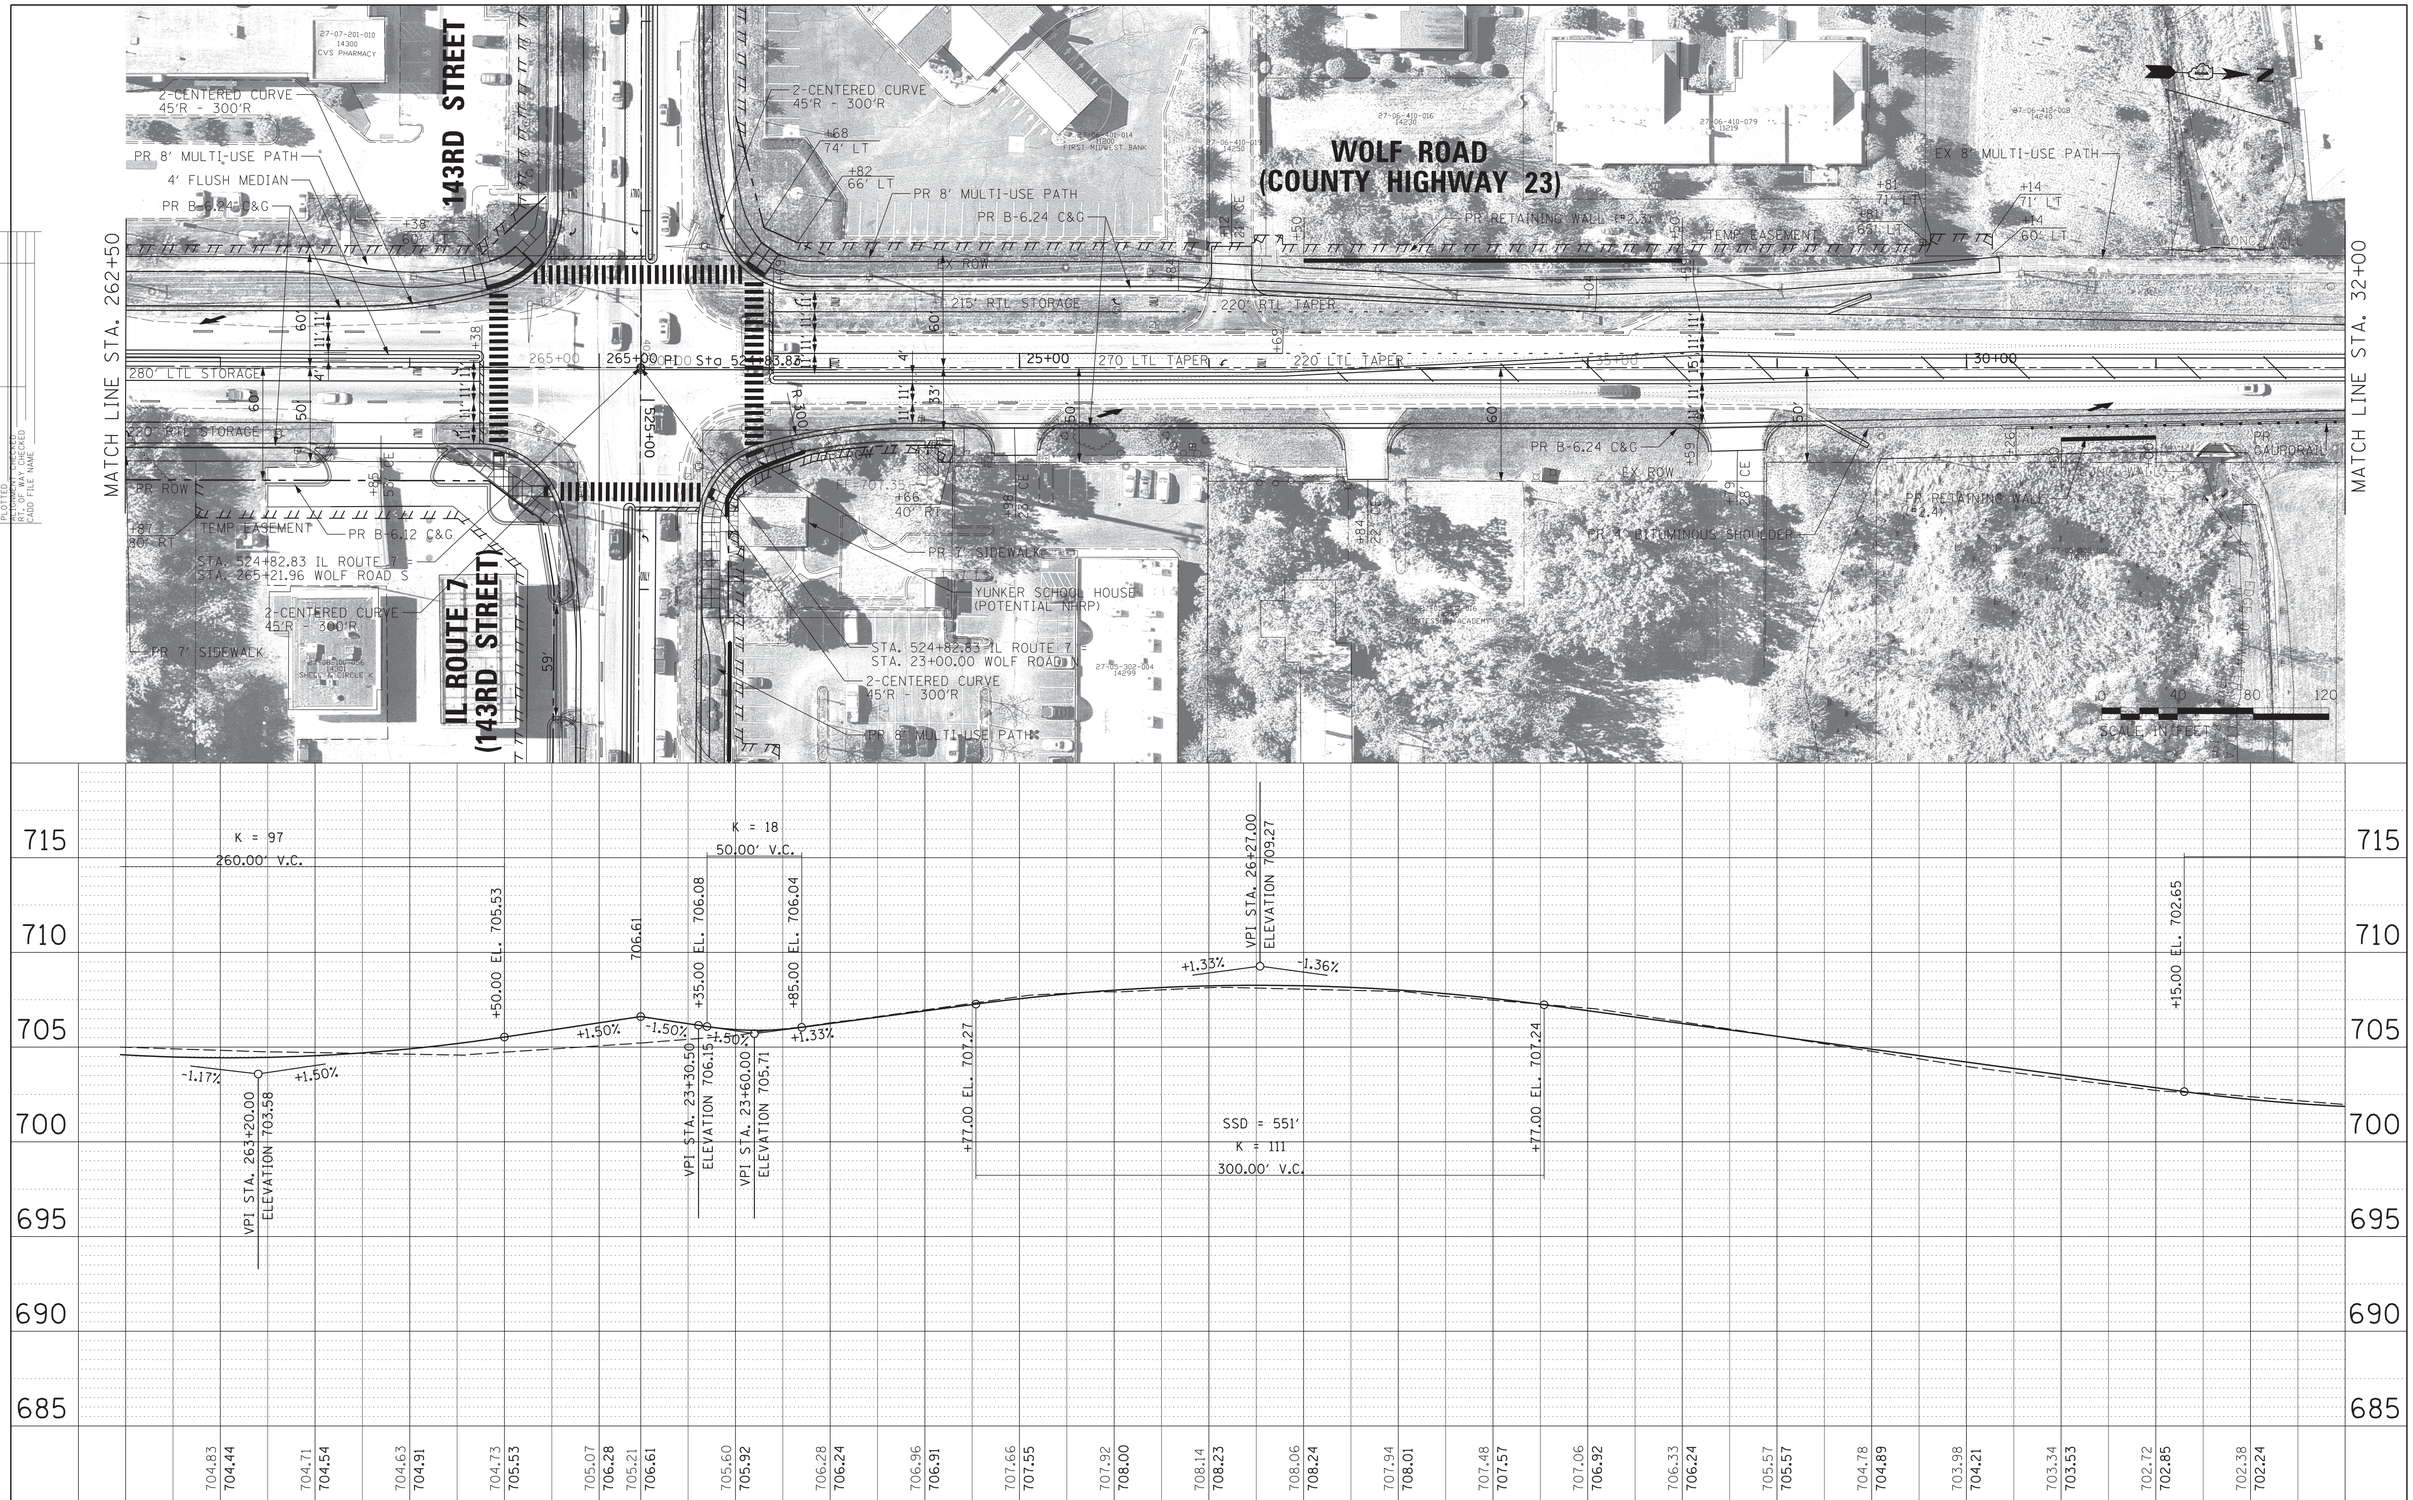

FILE NAME = N:\ORLANDPARK\140381\CADD_Sheets\P118014-sht-plnprf-13.dgn	USER NAME = mhuffman	DESIGNED - MH	REVISED -	STATE OF ILLINOIS DEPARTMENT OF TRANSPORTATION
Default	PLOT SCALE = 40'	DRAWN - PM	REVISED -	
	PLOT DATE = 8/28/2018	CHECKED - MH	REVISED -	
		DATE - JUNE 25, 2018	REVISED -	

WOLF ROAD
PLAN AND PROFILE

SCALE: 40H 5V | SHEET 22 OF 31 SHEETS | STA. 31+50 TO STA. 40+00

F.A.U. RTE.	SECTION	COUNTY	TOTAL SHEETS	SHEET NO.
1600	14-00072-00-WR	COOK	31	22
		CONTRACT NO. $CONT		
		ILLINOIS FED. AID PROJECT		

PLAN
NOTE BOOK NO. ____
SURVEYED
PLOTTED
BORES CHECKED
R.O.W. MAP CHECKED
CADD FILE NAME
BY
DATE

PROFILE
NOTE BOOK NO. ____
SURVEYED
PLOTTED
BORES CHECKED
BM. NOTED
STRUCTURE NOTATNS CHKD
BY
DATE