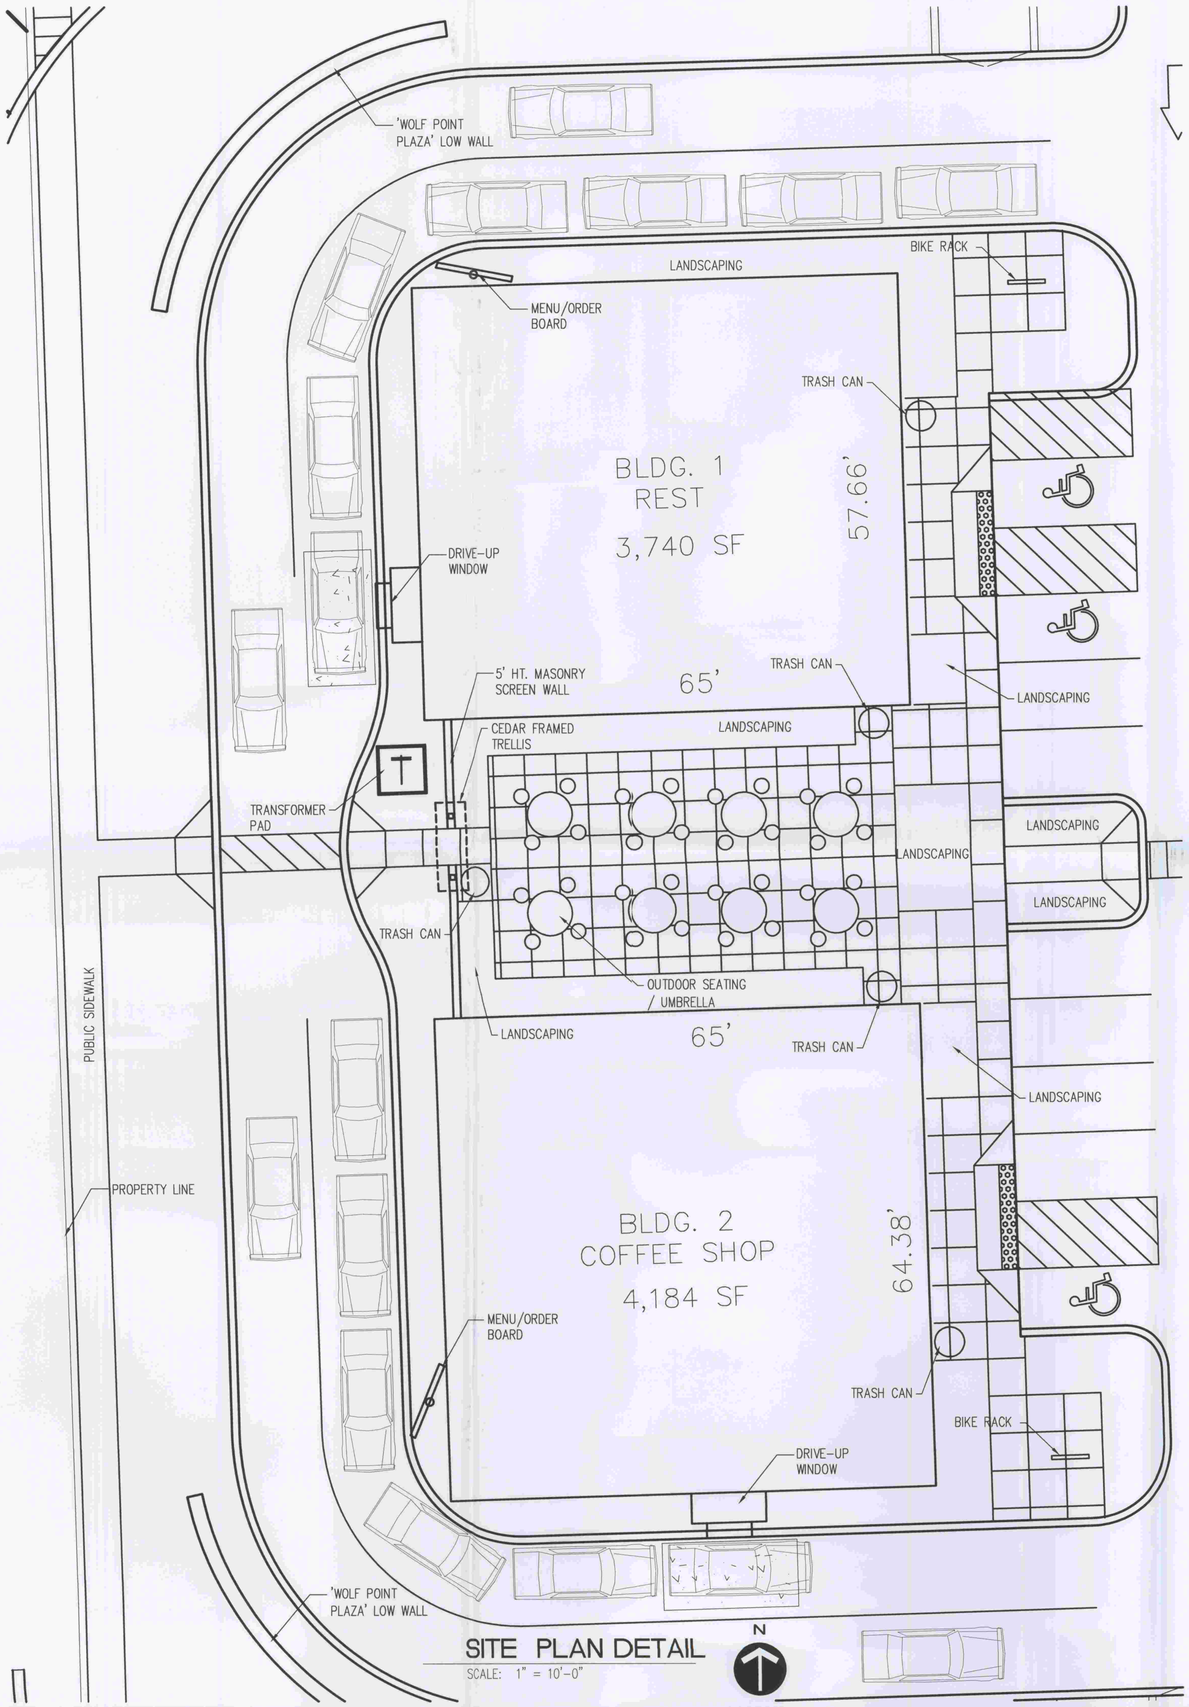

SITE PLAN DETAIL
SCALE: 1" = 10'-0"

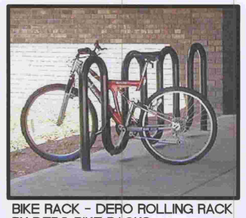

BIKE RACK - DERO ROLLING RACK
BY DERO BIKE RACKS
COLOR: BLACK

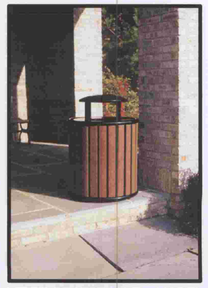

LITTER RECEPTACLE - MODEL TH-24, GOBLET
SERIES WITH DOME LID BY VICTOR STANLEY, INC.
COLOR: METAL - GLOSS BLACK, SLATS - WALNUT

BENCH - MODEL C-140 CLASSIC SERIES BENCH
BY VICTOR STANLEY, INC.
COLOR: FRAME - GLOSS BLACK, SLATS - WALNUT

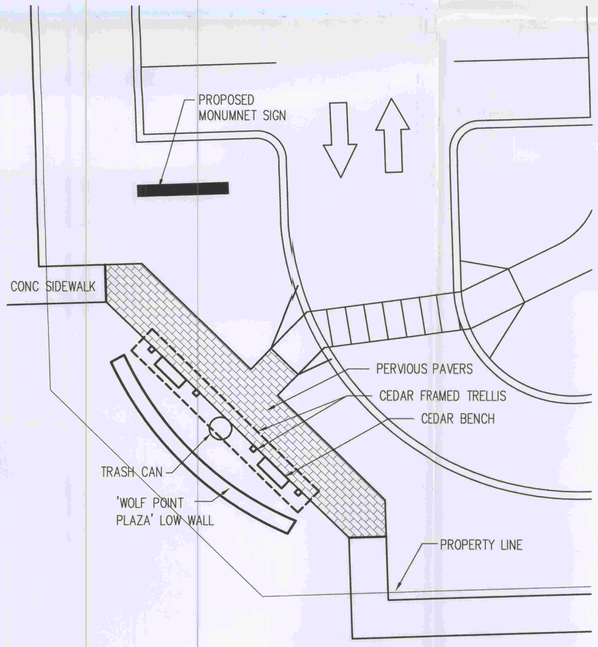

SITE PLAN DETAIL
SCALE: 1" = 10'-0"

BOARD APPROVED
CASE NO. 2008-0422
DATE 4-6-09
W/CONDITIONS
W/O CONDITIONS

Arcline ASSOCIATES
a division of SHIVE-HATTERY
3025 HIGHLAND PARKWAY DOWNERS GROVE, ILLINOIS 60515
PHONE (630) 271-7600 FAX (630) 241-4029
http://www.arclineassociates.com
ILLINOIS FIRM NUMBER: 184-000220

RETAIL DEVELOPMENT
ORLAND PARK, IL
N.E.C. OF 159TH ST AND WOLF RD

AKTON REALTY GROUP

REVISIONS

DRAWN	MDI
APPROVED	WCM
ISSUED FOR	REVIEW
DATE	1-16-09
FIELD BOOK	

SHEET NAME

SITE DETAILS

PROJECT NO. 8081570

SHEET NO.

CSP-2

XrefsBeing | FILE: 8081570_CSP.dwg > N:\8081570\02_CSP\Land Planning\8081570-SP2.DWG | DATE: 07/14/2009 | TIME: 14:51 |
NOTREFS | N:\8081570\02_CSP\Land Planning\8081570-SP2.DWG | DATE: 07/14/2009 | TIME: 14:51 |