Sheet Size - 30x42
© Copyright 2019 Hobbs+Black Associates, Inc.
ALL RIGHTS RESERVED

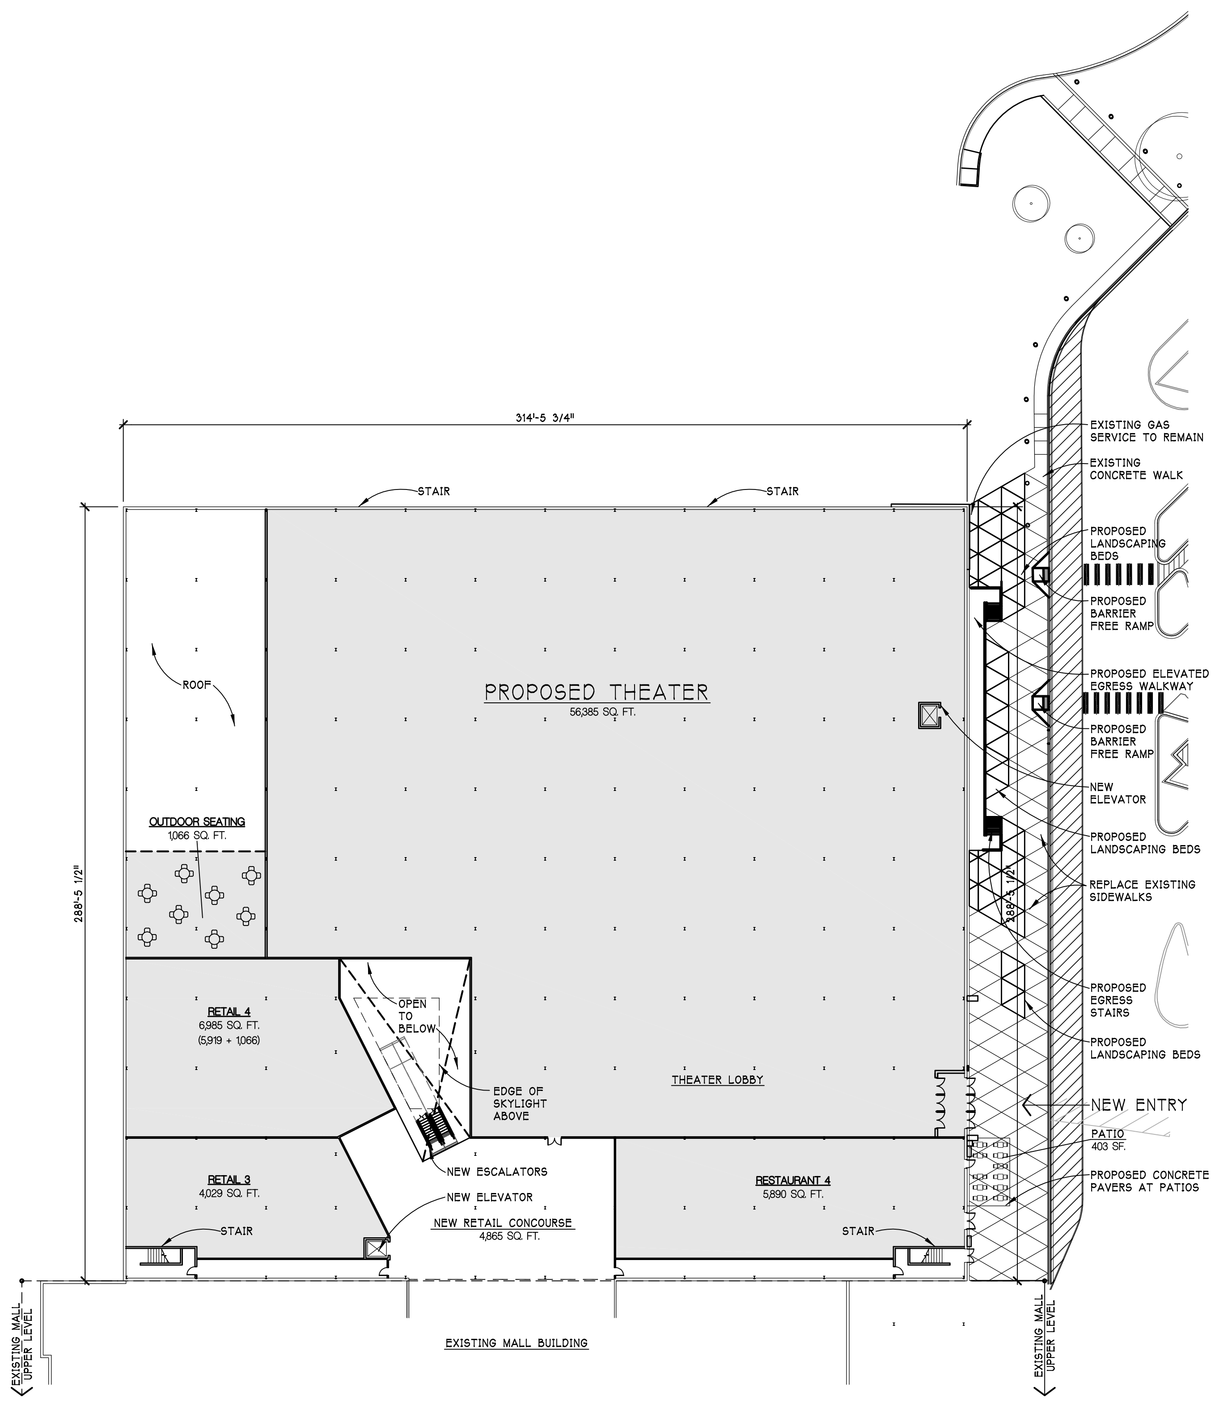

NORTH

H1 / A-1 **UPPER LEVEL COMPOSITE PLAN**
SCALE - 1/32" = 1'-0"
(GRAPH)

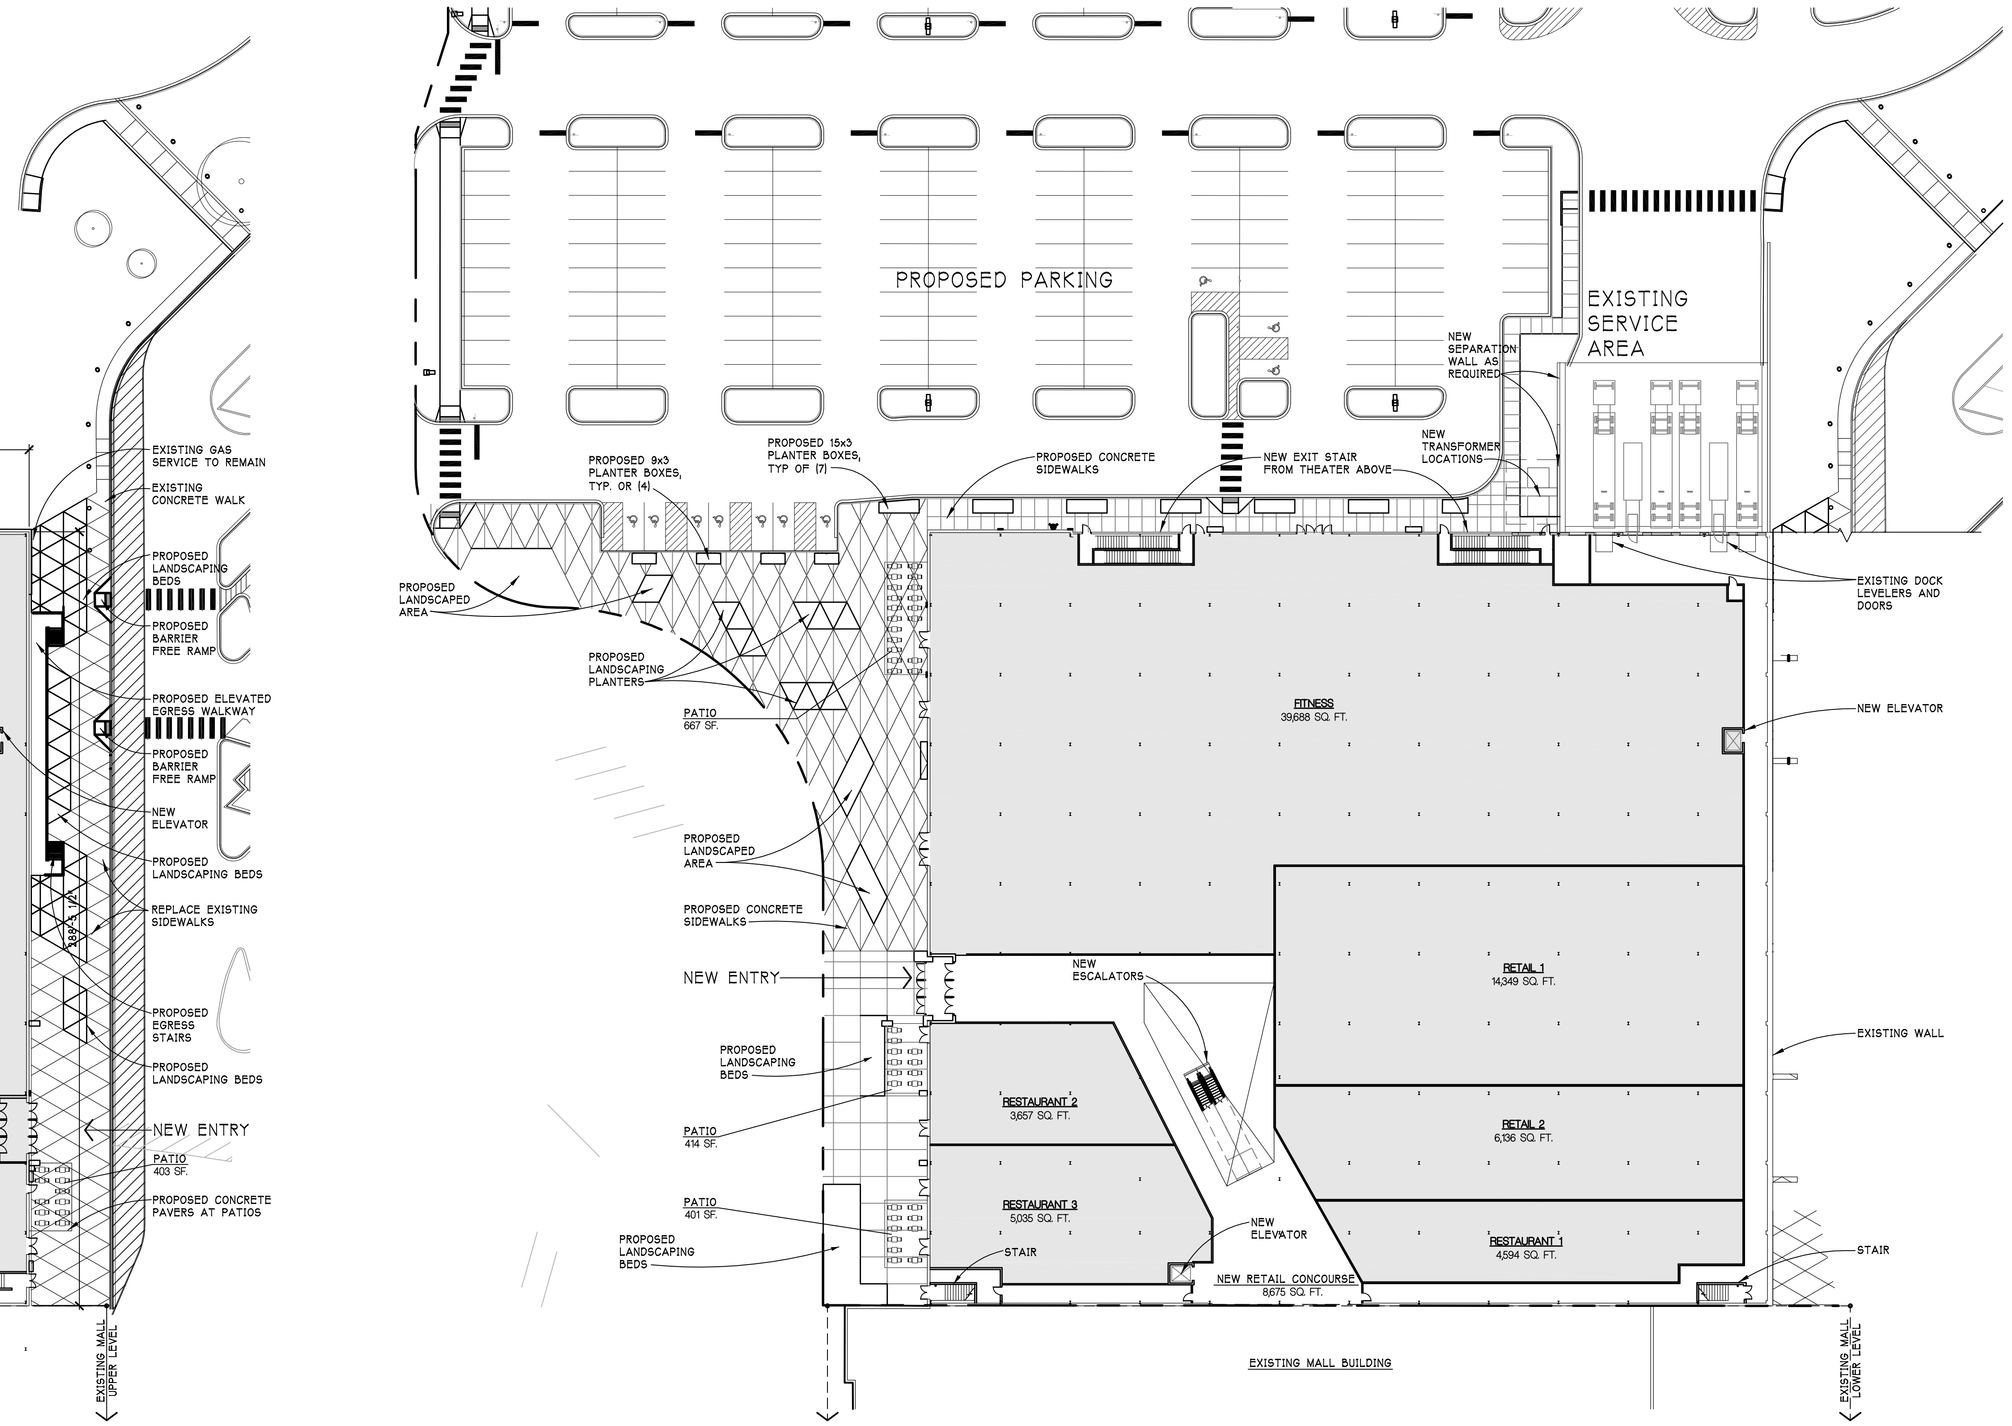

NORTH

C1 / A-1 **LOWER LEVEL COMPOSITE PLAN**
SCALE - 1/32" = 1'-0"
(GRAPH)

ISSUED FOR VILLAGE REV. 9/16/2019
ISSUED FOR VILLAGE REV.4/29/2019
ISSUED FOR VILLAGE REV. 3/19/2019
ISSUED FOR VILLAGE REV. 1/10/2019

DATE ISSUED

DRAWN BY

CHECKED BY

HOBBS + BLACK ARCHITECTS
100 N. State St.
Jackson, MI 49201
P.734.663.4189
www.hobbs-black.com

ORLAND SQUARE
SOUTHEAST PAD REDEVELOPMENT
2 ORLAND SQUARE DR., ORLAND PARK, IL 60462-3211

PROJECT

CONSULTANT

NOT FOR CONSTRUCTION

PROPOSED FLOOR PLANS

SHEET TITLE

17-437

PROJECT NUMBER

A-1

SHEET NUMBER

Drawing: P:\2017\17437\Dwgs\Site Plan Approval\2019.09.16_Site Plan Submission\E2D\A1.dwg
Date: Sep 16, 2019, 4:14:29pm Layout: A1 Plotted by: bgryan