Sheet Size - 30x42
©Copyright 2012, Hobbs + Black Associates, Inc.
ALL RIGHTS RESERVED

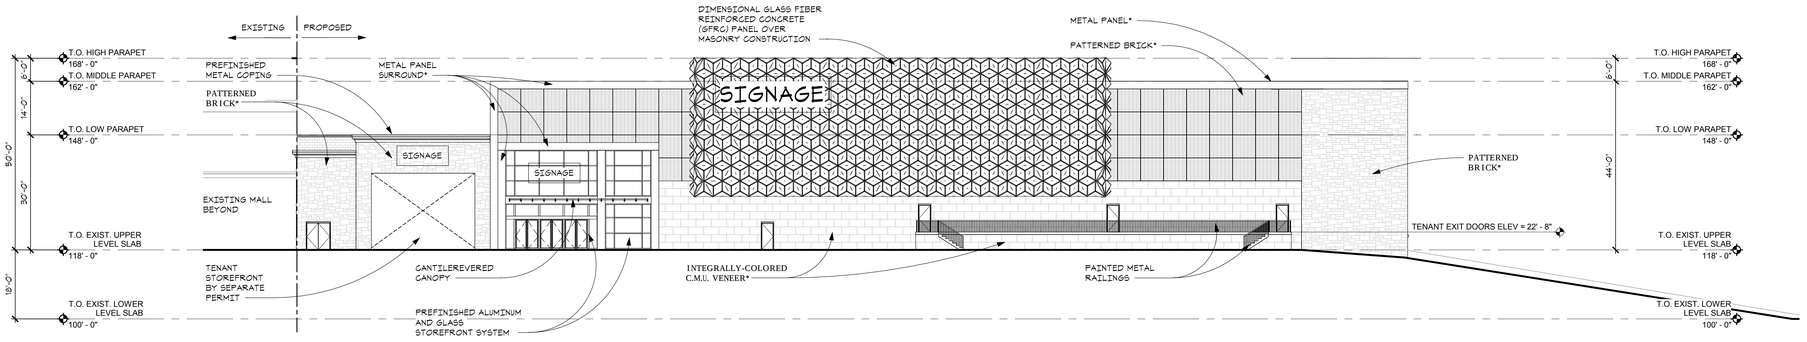

C6 A-2 **WEST ELEVATION**
SCALE - 1/16" = 1'-0"

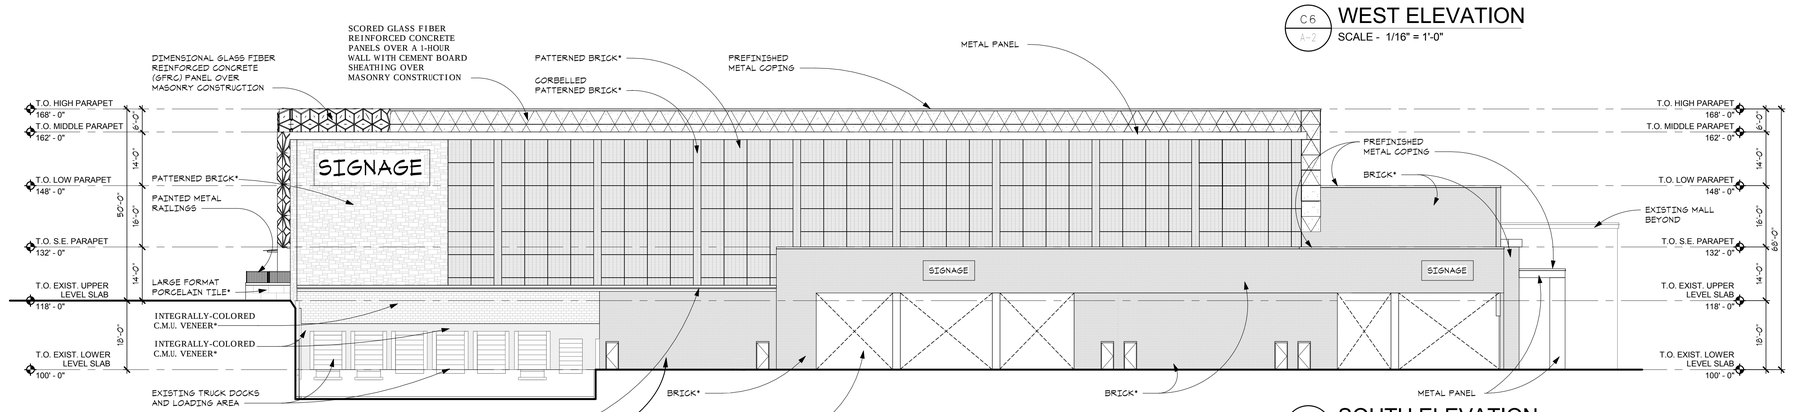

C4 A-2 **SOUTH ELEVATION**
SCALE - 1/16" = 1'-0"

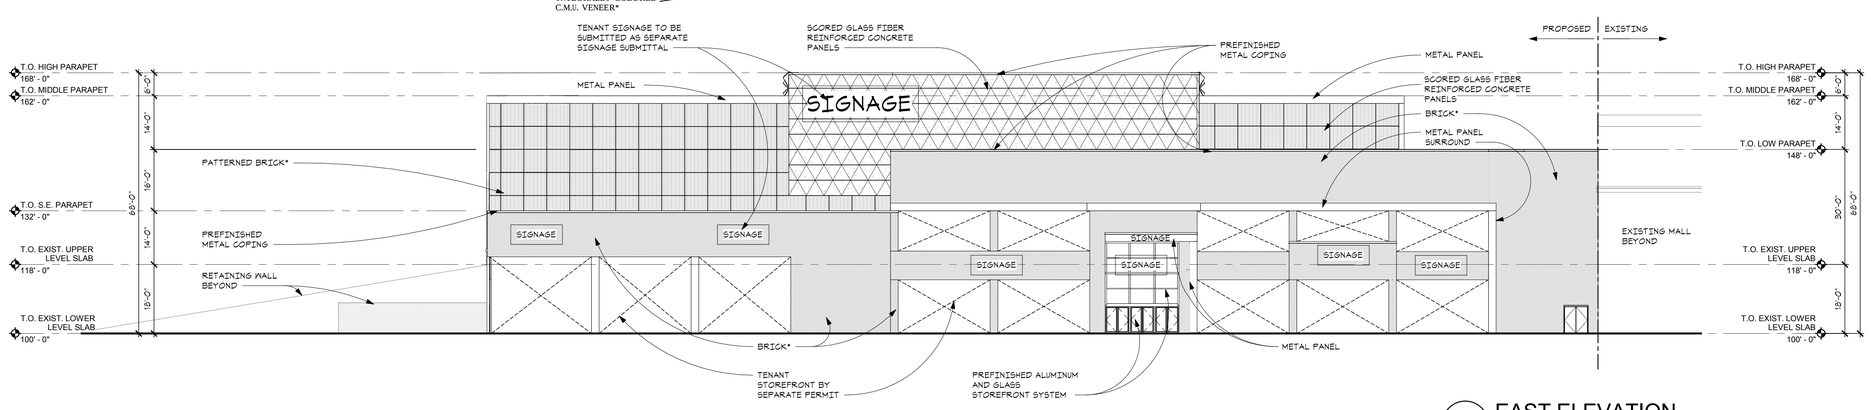

C3 A-2 **EAST ELEVATION**
SCALE - 1/16" = 1'-0"

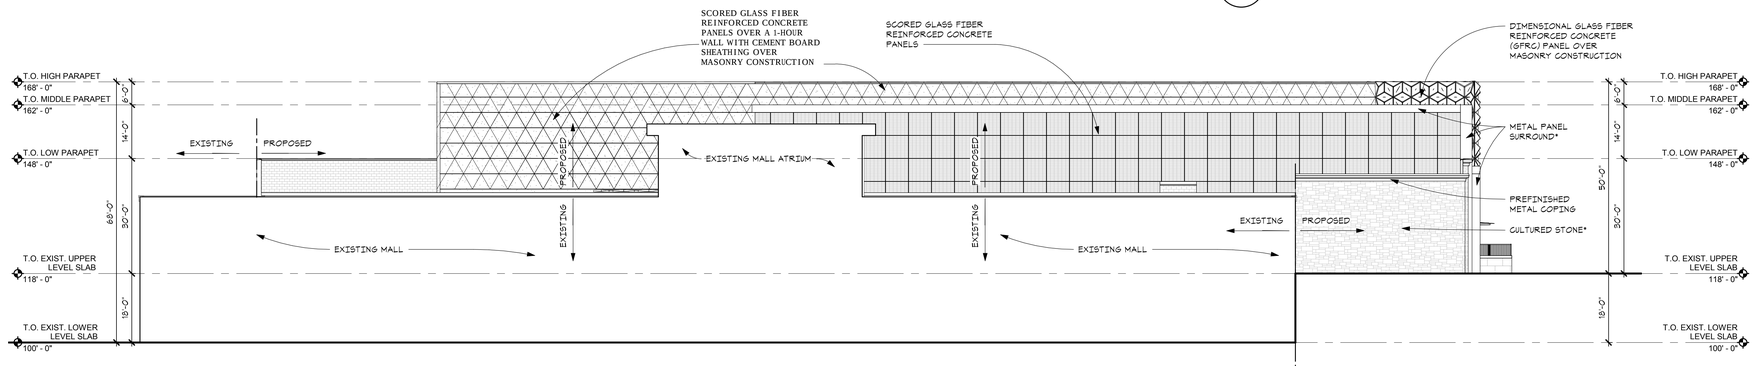

C1 A-2 **NORTH ELEVATION**
SCALE - 1/16" = 1'-0"

* ALL NON-MASONRY FINISHES SHALL BE OVER MIN. 3 5/8" MASONRY BACKUP

ISSUED FOR VILLAGE REV. 04/29/2019
ISSUED FOR VILLAGE REV. 03/19/2019
ISSUED FOR VILLAGE REV. 01/10/2019

DATE ISSUED

DRAWN BY

CHECKED BY

HOBBS + BLACK ARCHITECTS
100 N. State St.
Ann Arbor, MI 48104
P. 734.665.4189
www.hobbs-black.com

ORLAND SQUARE
SOUTHEAST PAD REDEVELOPMENT
2 ORLAND SQUARE DR.
ORLAND PARK, IL 60462-3211

PROJECT

CONSULTANT

NOT FOR CONSTRUCTION

PROPOSED FLOOR PLANS

SHEET TITLE

17-437

PROJECT NUMBER

A-2

SHEET NUMBER

C:\Users\tkyron\Documents\17437-ARCH-Orland Square-2017_tkyron.rvt
3/18/2019 5:41:58 PM