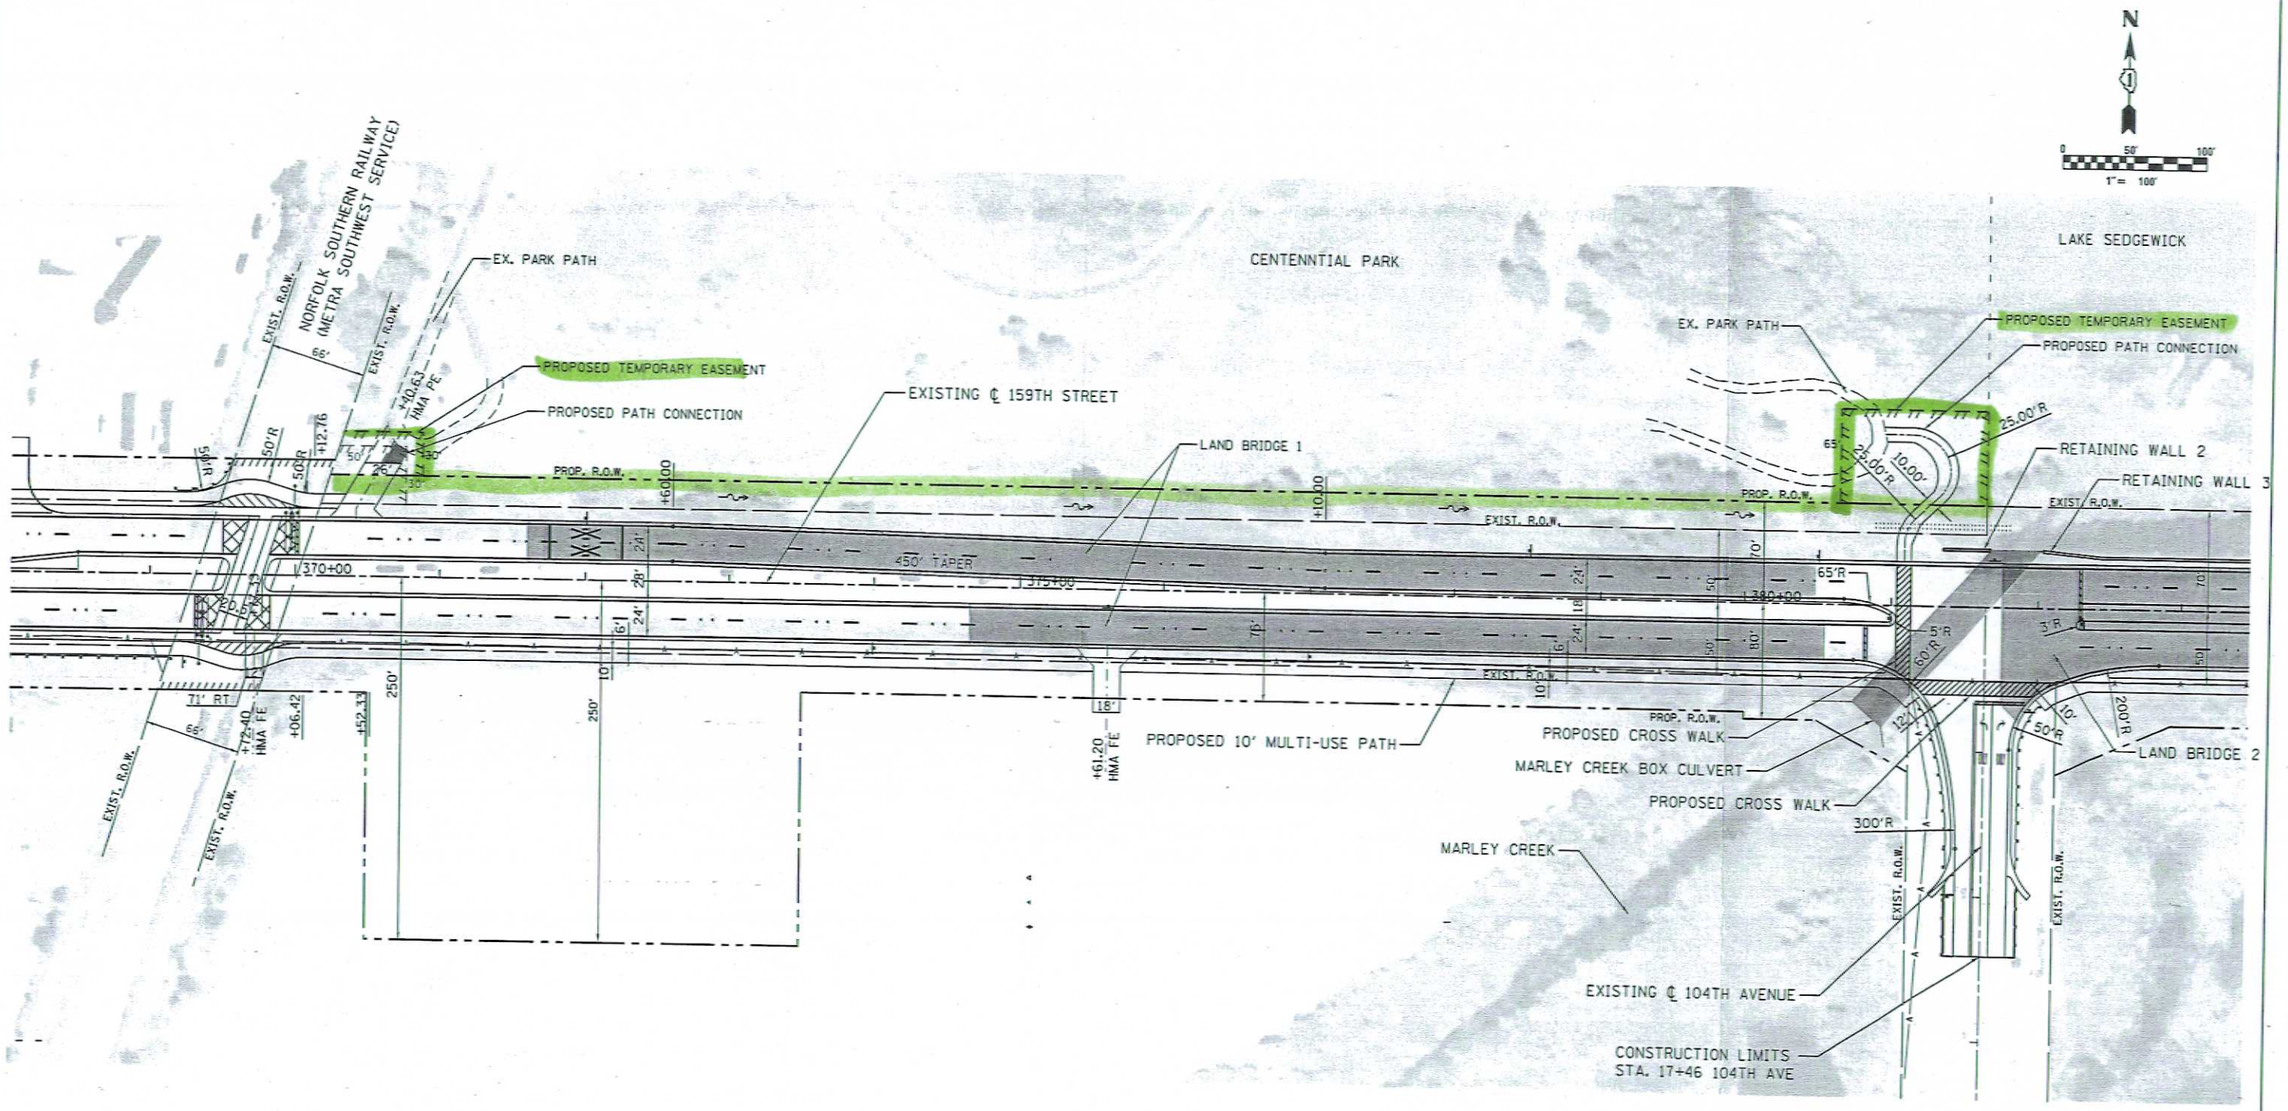

FILE NAME = \\MASCH1\Chicago2\5106-USR\Civil\Dgn\Working\jwm-working-20130925.dgn	USER NAME = jwmiller	DESIGNED - JWM	REVISED -	STATE OF ILLINOIS DEPARTMENT OF TRANSPORTATION	US 6 /IL 7 /159TH STREET ATTACHMENT 02 – AERIAL EXHIBIT	F.A.P RTE.	SECTION	COUNTY	TOTAL SHEETS	SHEET NO.
		DRAWN - JWM	REVISED -			351	2010-081-R	COOK	1	1
	PLOT SCALE = 100.00 ' / in.	CHECKED -	REVISED -					CONTRACT NO. 60L72		
BP-RR-104 - 2	PLOT DATE = 10/18/2013	DATE - 09/26/13	REVISED -		SCALE: 1" = 100' SHEET 1 OF 1 SHEETS STA. TO STA.		ILLINOIS FED. AID PROJECT			

2010-081-R