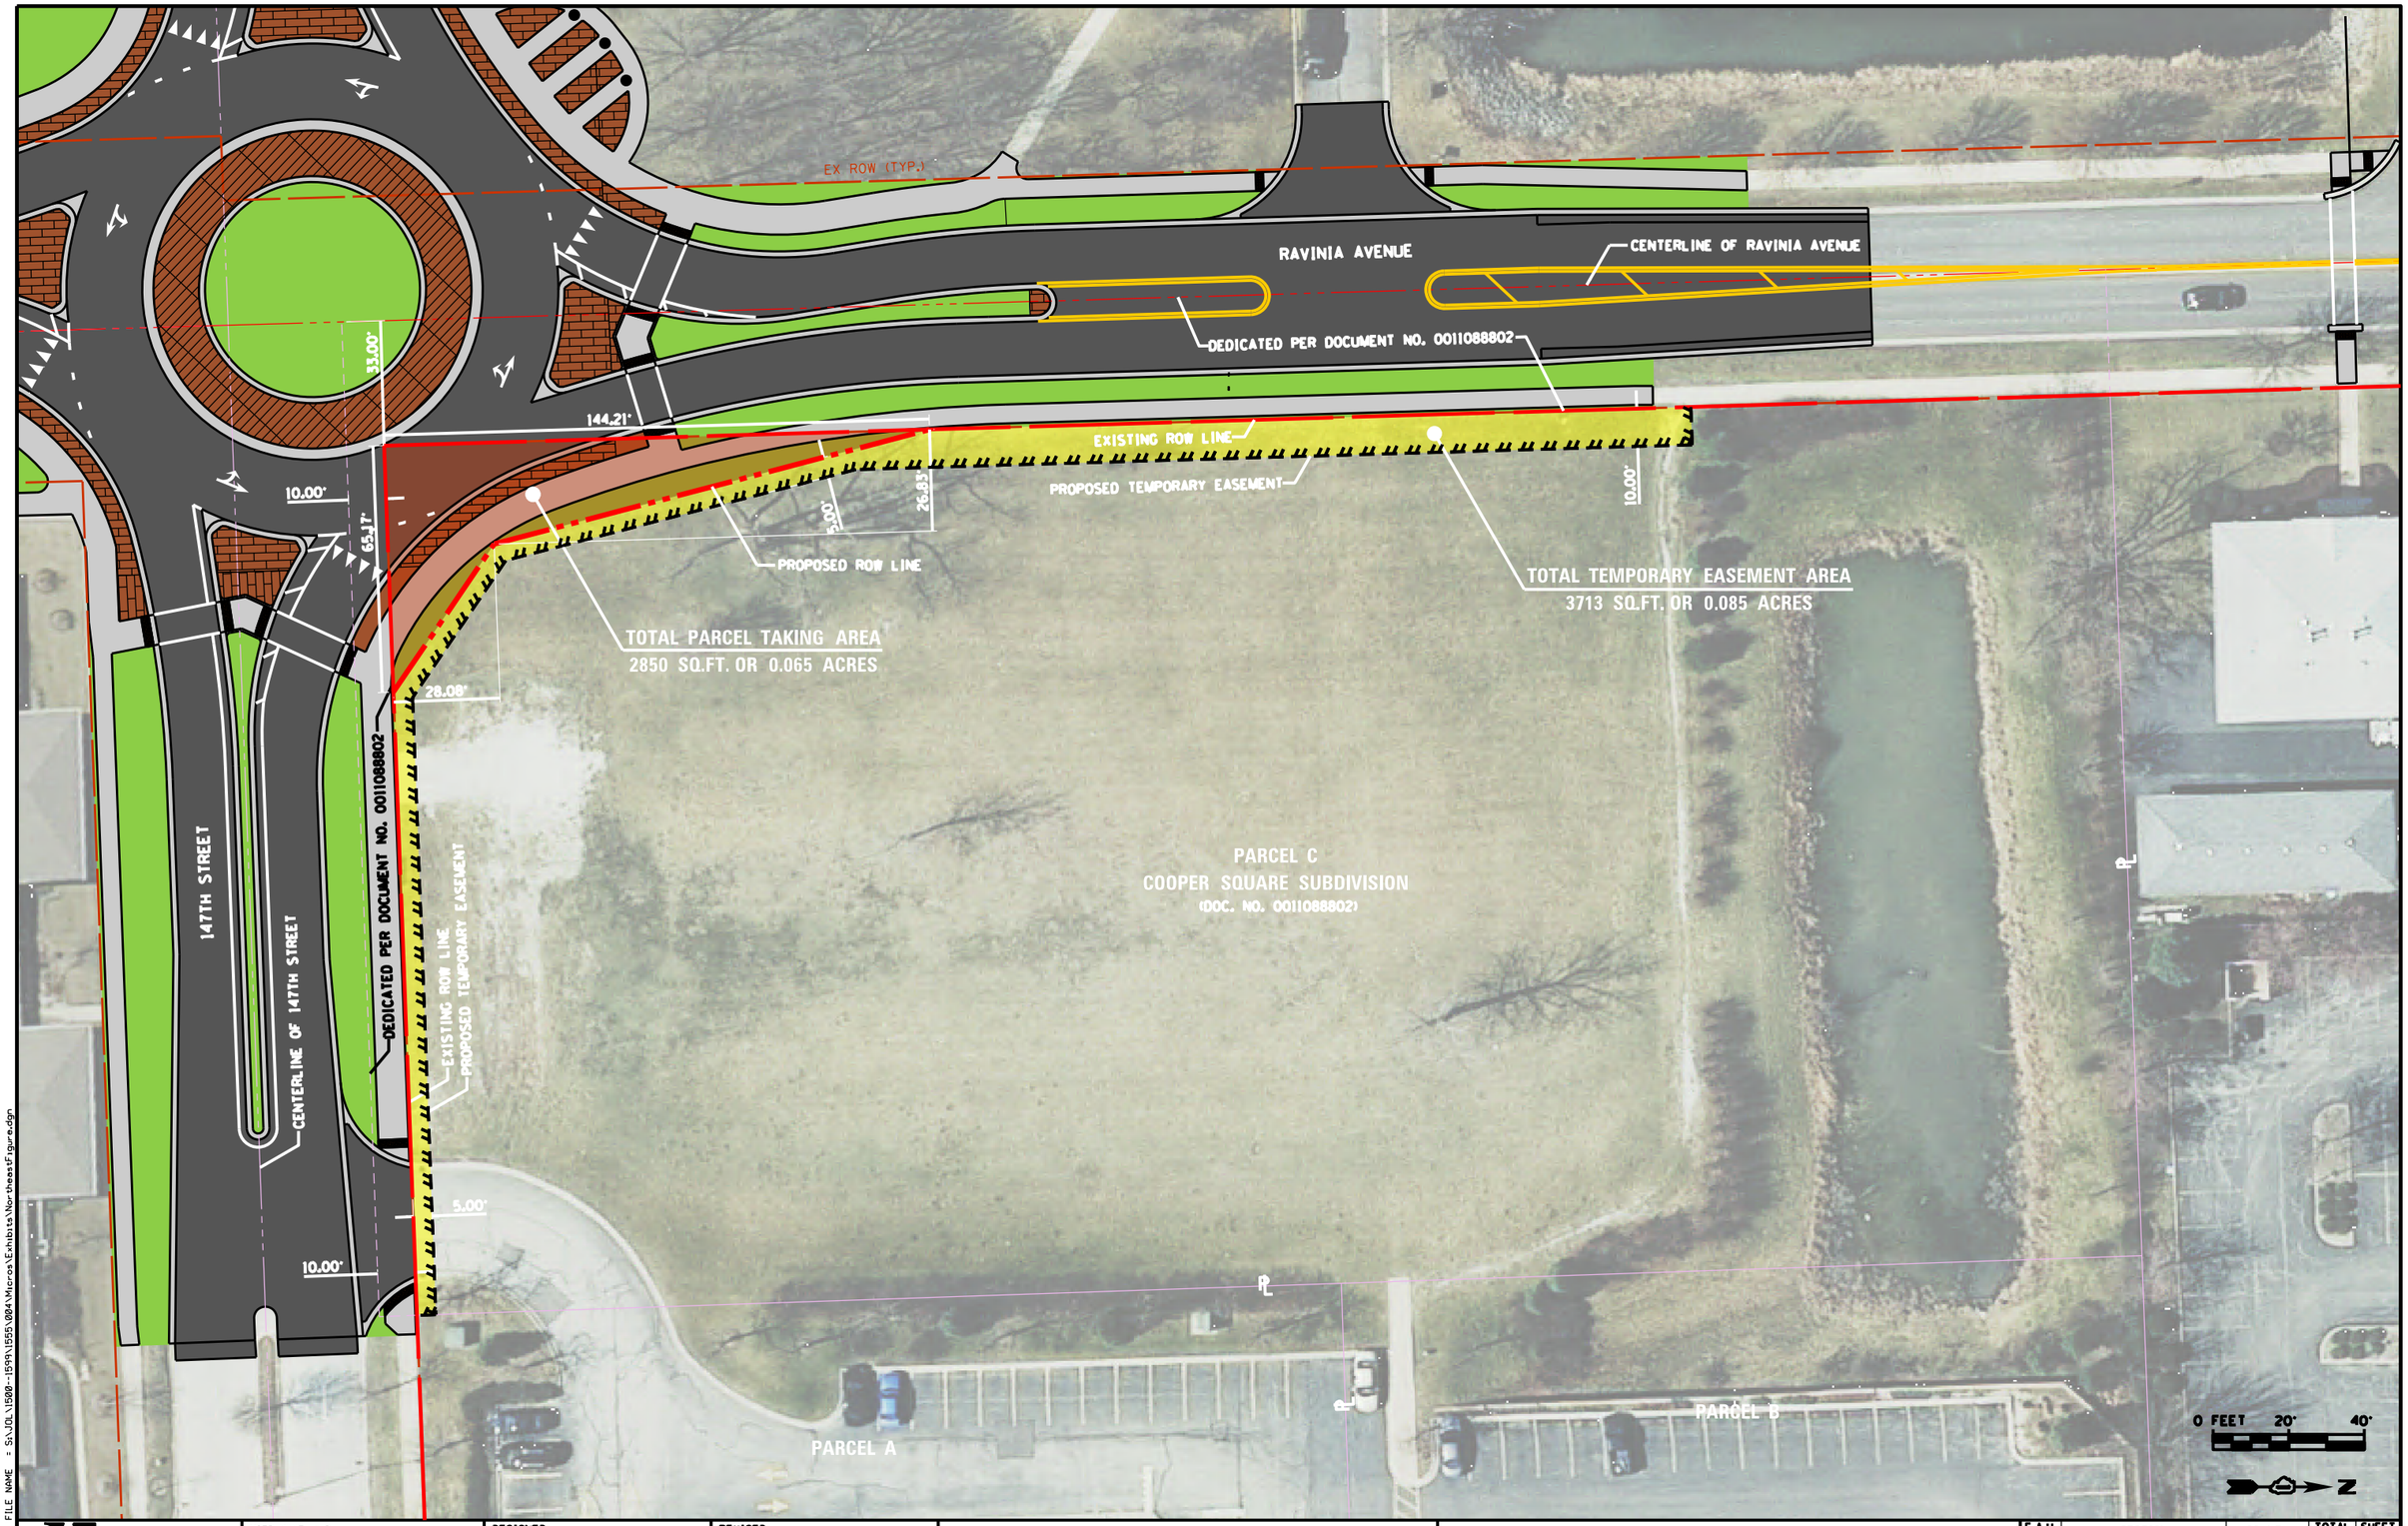

FILE NAME = S:\JOL\1500-1599\1555\004\Micros\Exhibits\NortheastFigure.dgn

STRAND ASSOCIATES® 1170 SOUTH HOUBOLT ROAD JOLIET, ILLINOIS 60431 (815) 744-4200	USER NAME = Dennisw	DESIGNED -	REVISED -	STATE OF ILLINOIS DEPARTMENT OF TRANSPORTATION	NORTHEAST PARCEL RAVINIA AVENUE AND 147TH STREET	F.A.U. RTE.	SECTION	COUNTY	TOTAL SHEETS	SHEET NO.
	MODEL NAME = Default	DRAWN -	REVISED -			9-1709	12-00069-00-CH	COOK		
	PLOT SCALE = 40:0.0000 ':' / in.	CHECKED -	REVISED -					CONTRACT NO.		
	PLOT DATE = 1/6/2017	DATE -	REVISED -		SCALE: SHEET OF SHEETS STA. TO STA.		ILLINOIS FED. AID PROJECT			