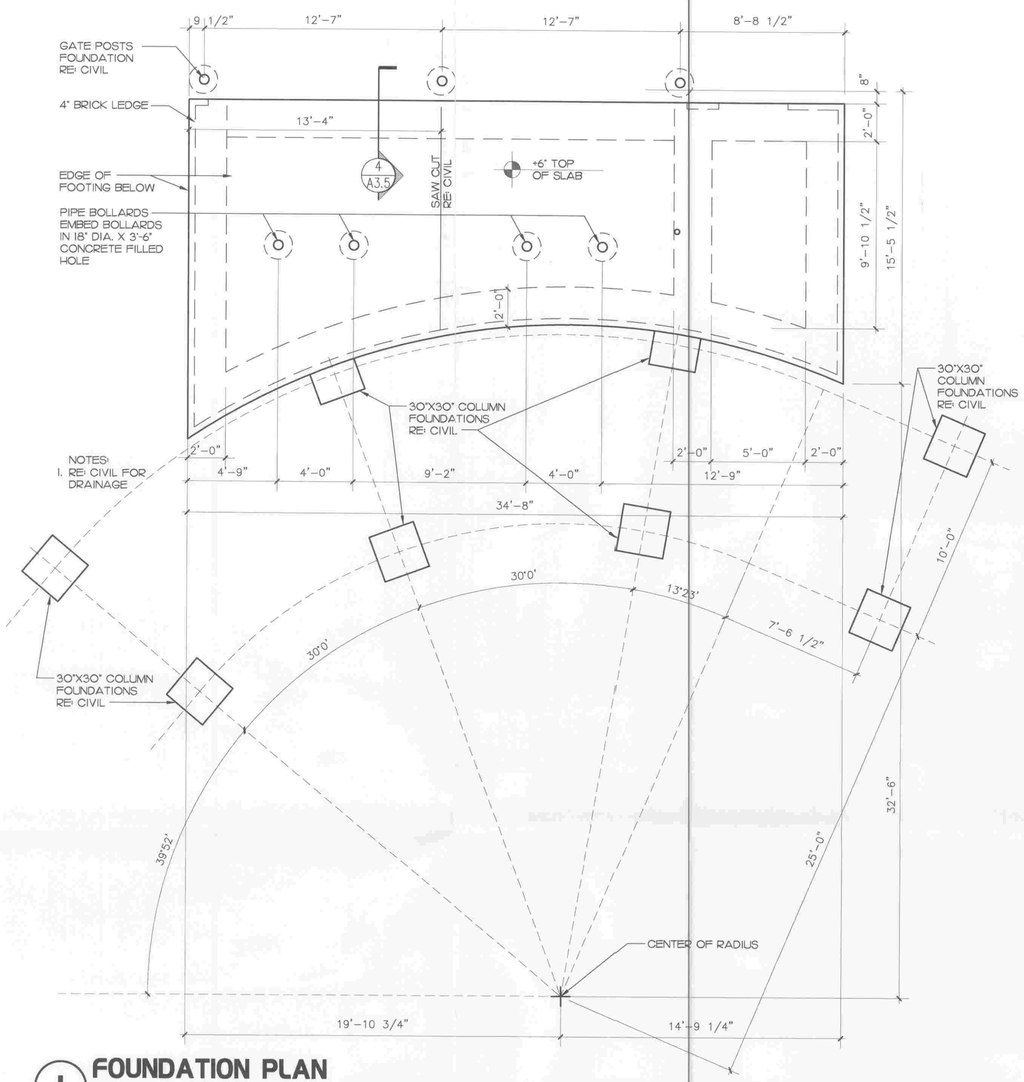

1 FOUNDATION PLAN

1/4"= 1'-0"

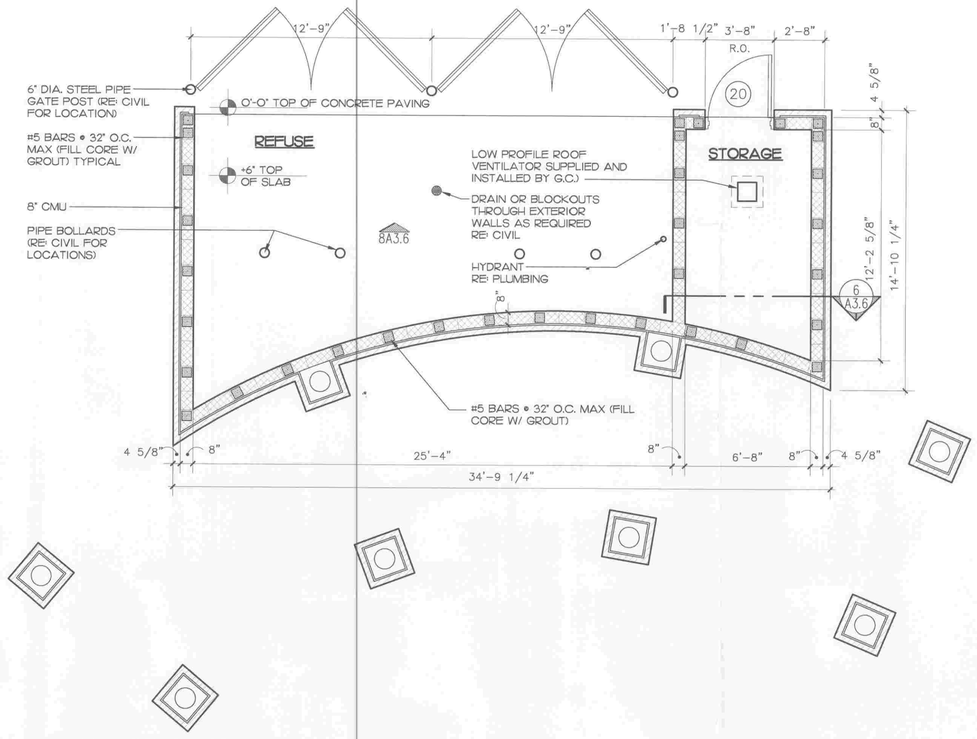

2 FLOOR PLAN

1/4"= 1'-0"

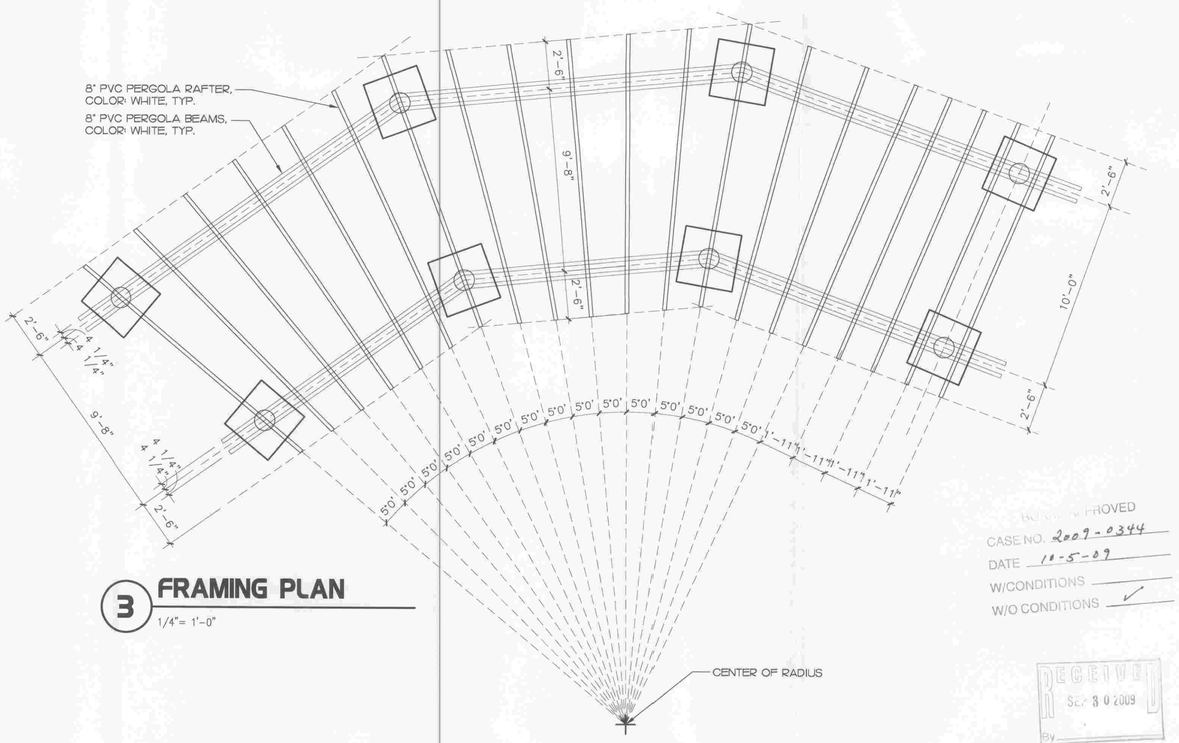

3 FRAMING PLAN

1/4"= 1'-0"

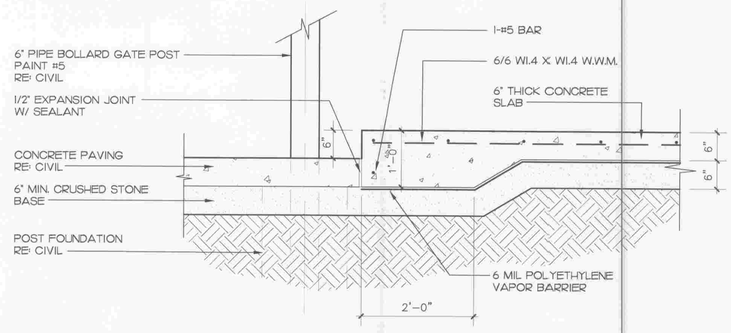

4 REFUSE PAD AT CONCRETE PAVING DETAIL

3/4"=1'-0"

BUILDING APPROVED
CASE NO. 2009-0344
DATE 10-5-09
W/CONDITIONS
W/O CONDITIONS ✓

RECEIVED SEP 30 2009 By

5200 Buffington Rd.
Atlanta Georgia,
30349-2998

Revisions:

Mark	Date	By
△		
△		
△		

STATE OF ILLINOIS STEPHEN J. COOPER 001011767 LICENSED ARCHITECT July 7, 2009

ILLINOIS DESIGN FIRM #184-002363
E + H ARCHITECTS, P.C.
THE HORSE BARN AT MARYLAND FARMS
1249 MARYLAND WAY, SUITE 1
BRENTWOOD, TENNESSEE 37027-7593
PHONE: 615/377-3111
FAX: 615/377-0978
E-MAIL: gemail@ecrdarch.com
ARCHITECTS

STORE #2638
Chick-Fil-a FSU
S06A

ORLAND PARK, IL

SHEET TITLE
REFUSE ENCLOSURE

DWG EDITION 07.1
REVISION –

Job No. : ----
Store : 2638
Date : 07/09/09
Drawn By :
Checked By:

Sheet
A-3.5