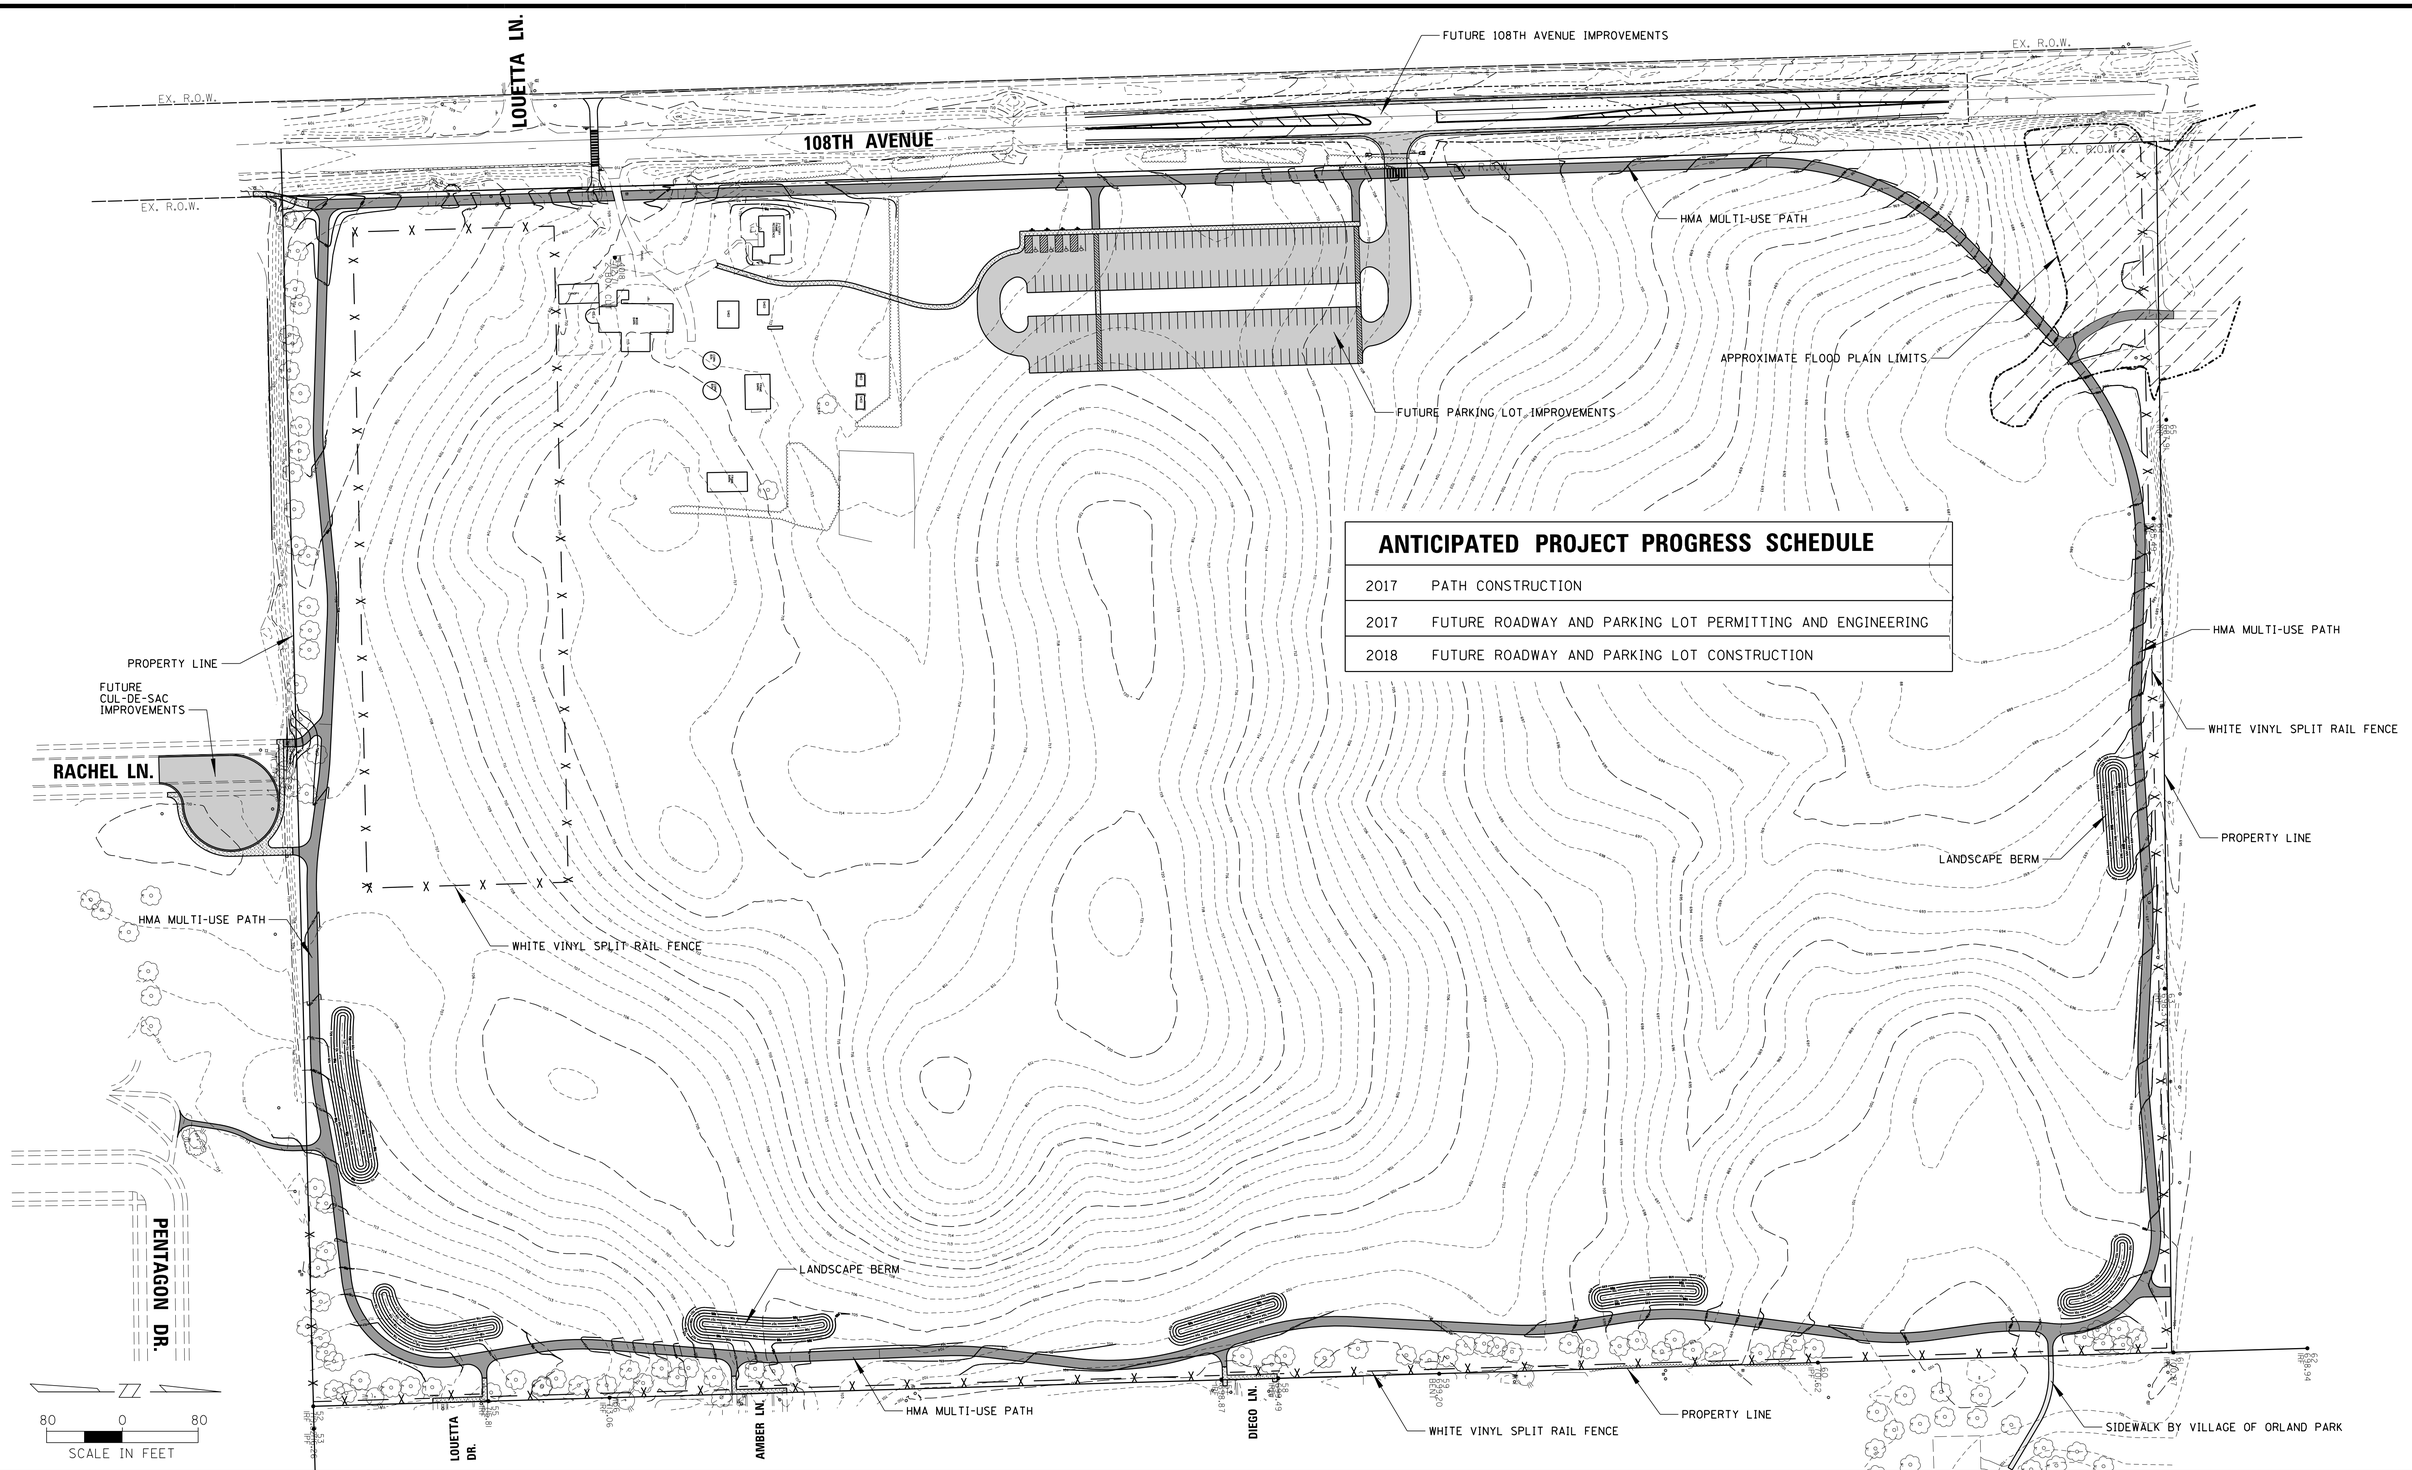

ANTICIPATED PROJECT PROGRESS SCHEDULE

2017	PATH CONSTRUCTION
2017	FUTURE ROADWAY AND PARKING LOT PERMITTING AND ENGINEERING
2018	FUTURE ROADWAY AND PARKING LOT CONSTRUCTION

CHRISTOPHER B. BURKE ENGINEERING, LTD.
224-1/2 N. Liberty Street
Morris, Illinois 60450
(815) 941-0260

CLIENT:

VILLAGE OF ORLAND PARK
14700 SOUTH RAVINIA AVENUE
ORLAND PARK, ILLINOIS 60462

NO.	DATE	NATURE OF REVISION	CHKD.

DSGN.	CJM
DWN.	MAK
CHKD.	CJM
SCALE:	80'
PLOT DATE:	6/6/2016
CAD USER:	mkoonce
MODEL:	Default
FILE NAME	P:\13033\Civil\33l_blke\swf_l3033l-exh.dgn

TITLE:

STELLWAGAN FARM CONNECTOR TRAIL OVERALL IMPROVEMENT EXHIBIT

PROJ. NO.	13-0331
DATE:	6-6-2016
SHEET	1 OF 1
DRAWING NO.	EXH-1