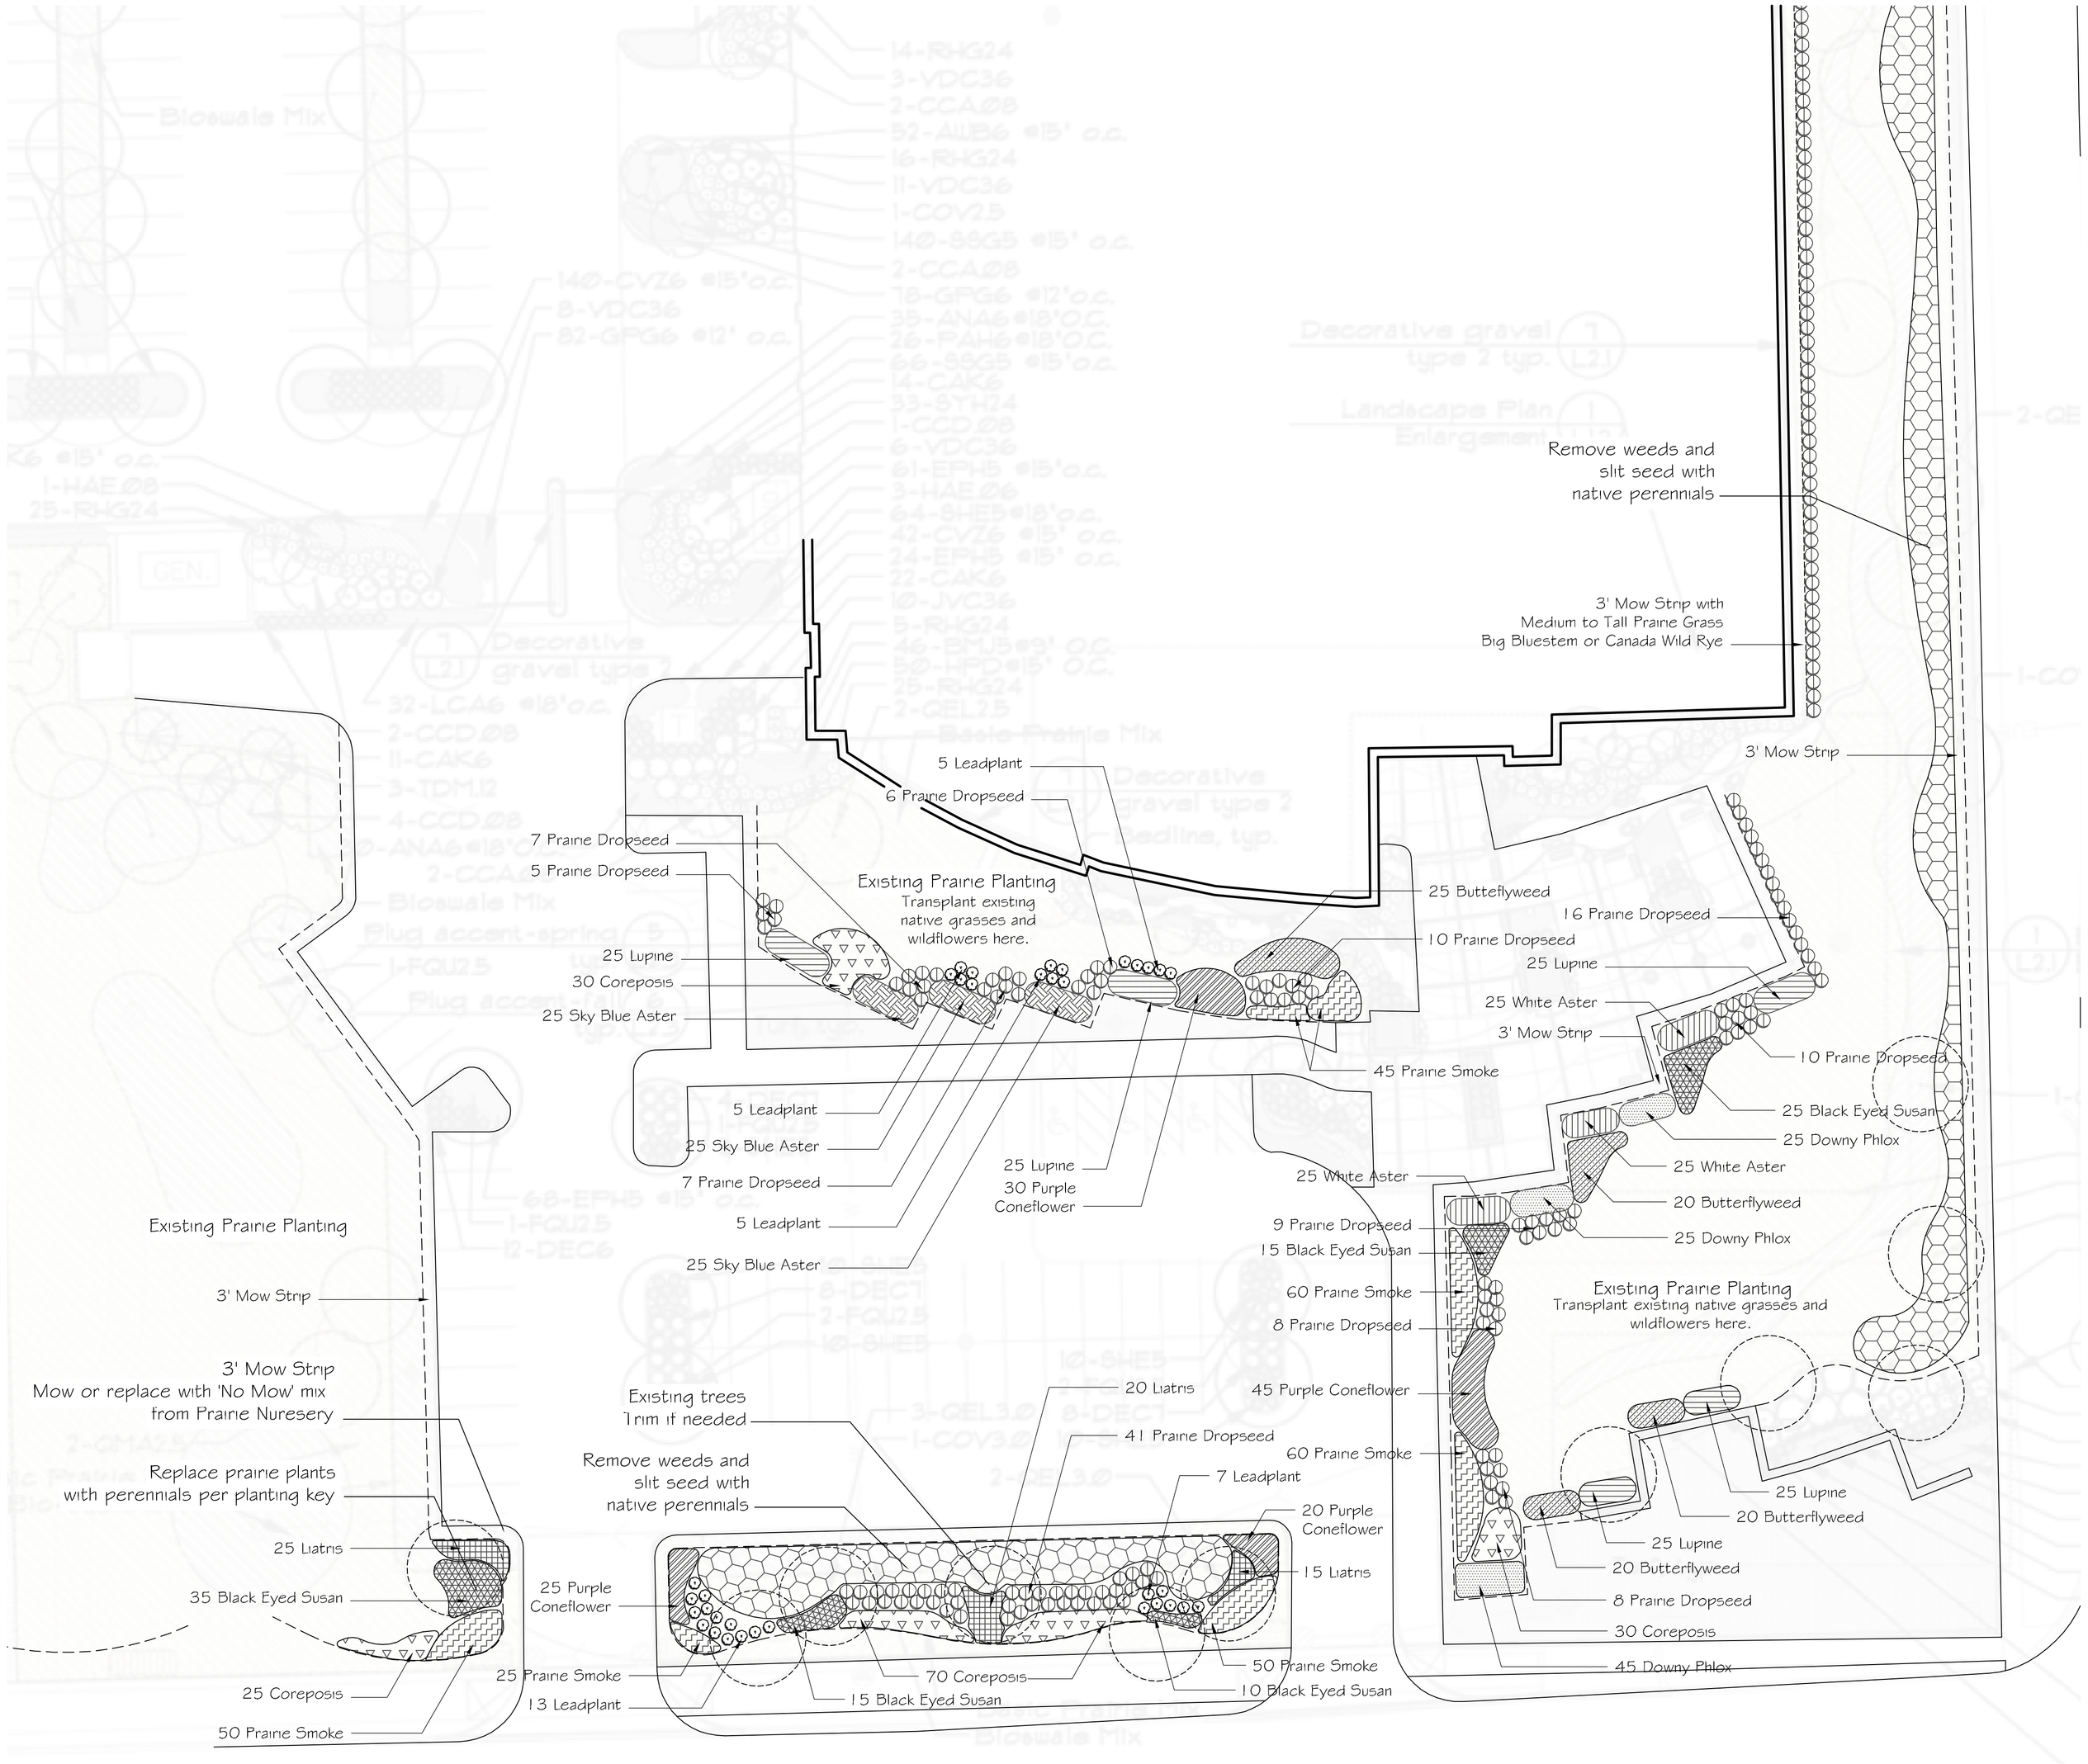

General Notes

Material quality and measurement should conform to the most recent edition of the American Standards for Nursery Stock, ANSIZ60 by the American Nursery and Landscape Association.

This plan requires the removal of existing plant material. All native prairie plans, especially flowering wildflowers,should be transplanted on site in the prairie areas if possible.

The Village may reject any materials that are diseased, deformed, or otherwise not exhibiting superior quality.

Contractor shall be responsible for providing and installing all materials shown on the plan in accordance with the plan design and materials quantities.

The Contractor is responsible for protecting underground utilities, sidewalks, and other previously constructed site improvements.

The Contractor is responsible for protecting all existing vegetation to be preserved.

All new planting areas (not slit seed areas) to be covered with mulch at a depth of 3"-4".

Planting Key

Leadplant - Amorpha canescens

Prairie Dropseed - Sporobolus heterolepis

Slit Seed - Prairie Flowers for Sunny Dry Sites
(i.e. Prairie Nursery Bird or Prairie Island Garden)

SPRING

Lupine - Lupinus perennis

Downy Phlox - Phlox pilosa

Prairie Smoke - Geum trifolum

SUMMER

Black Eyed Susan - Rudbeckia hirta
(or subtomentosa)

Coreposis - Coreposis australis

Butterflyweed - Asclepias tuberosa

FALL

Purple Coneflower - Echinacea purpurea

Meadow Blazingstar - Liatris ligulistylis
(or borealis or aspera)

White Aster - Aster ptarmicoides

Sky Blue Aster - Aster azureus

Police Station Prairie Garden

Orland Park, IL

Conceptual Planting Plan

0' 20' 40'

August 2009