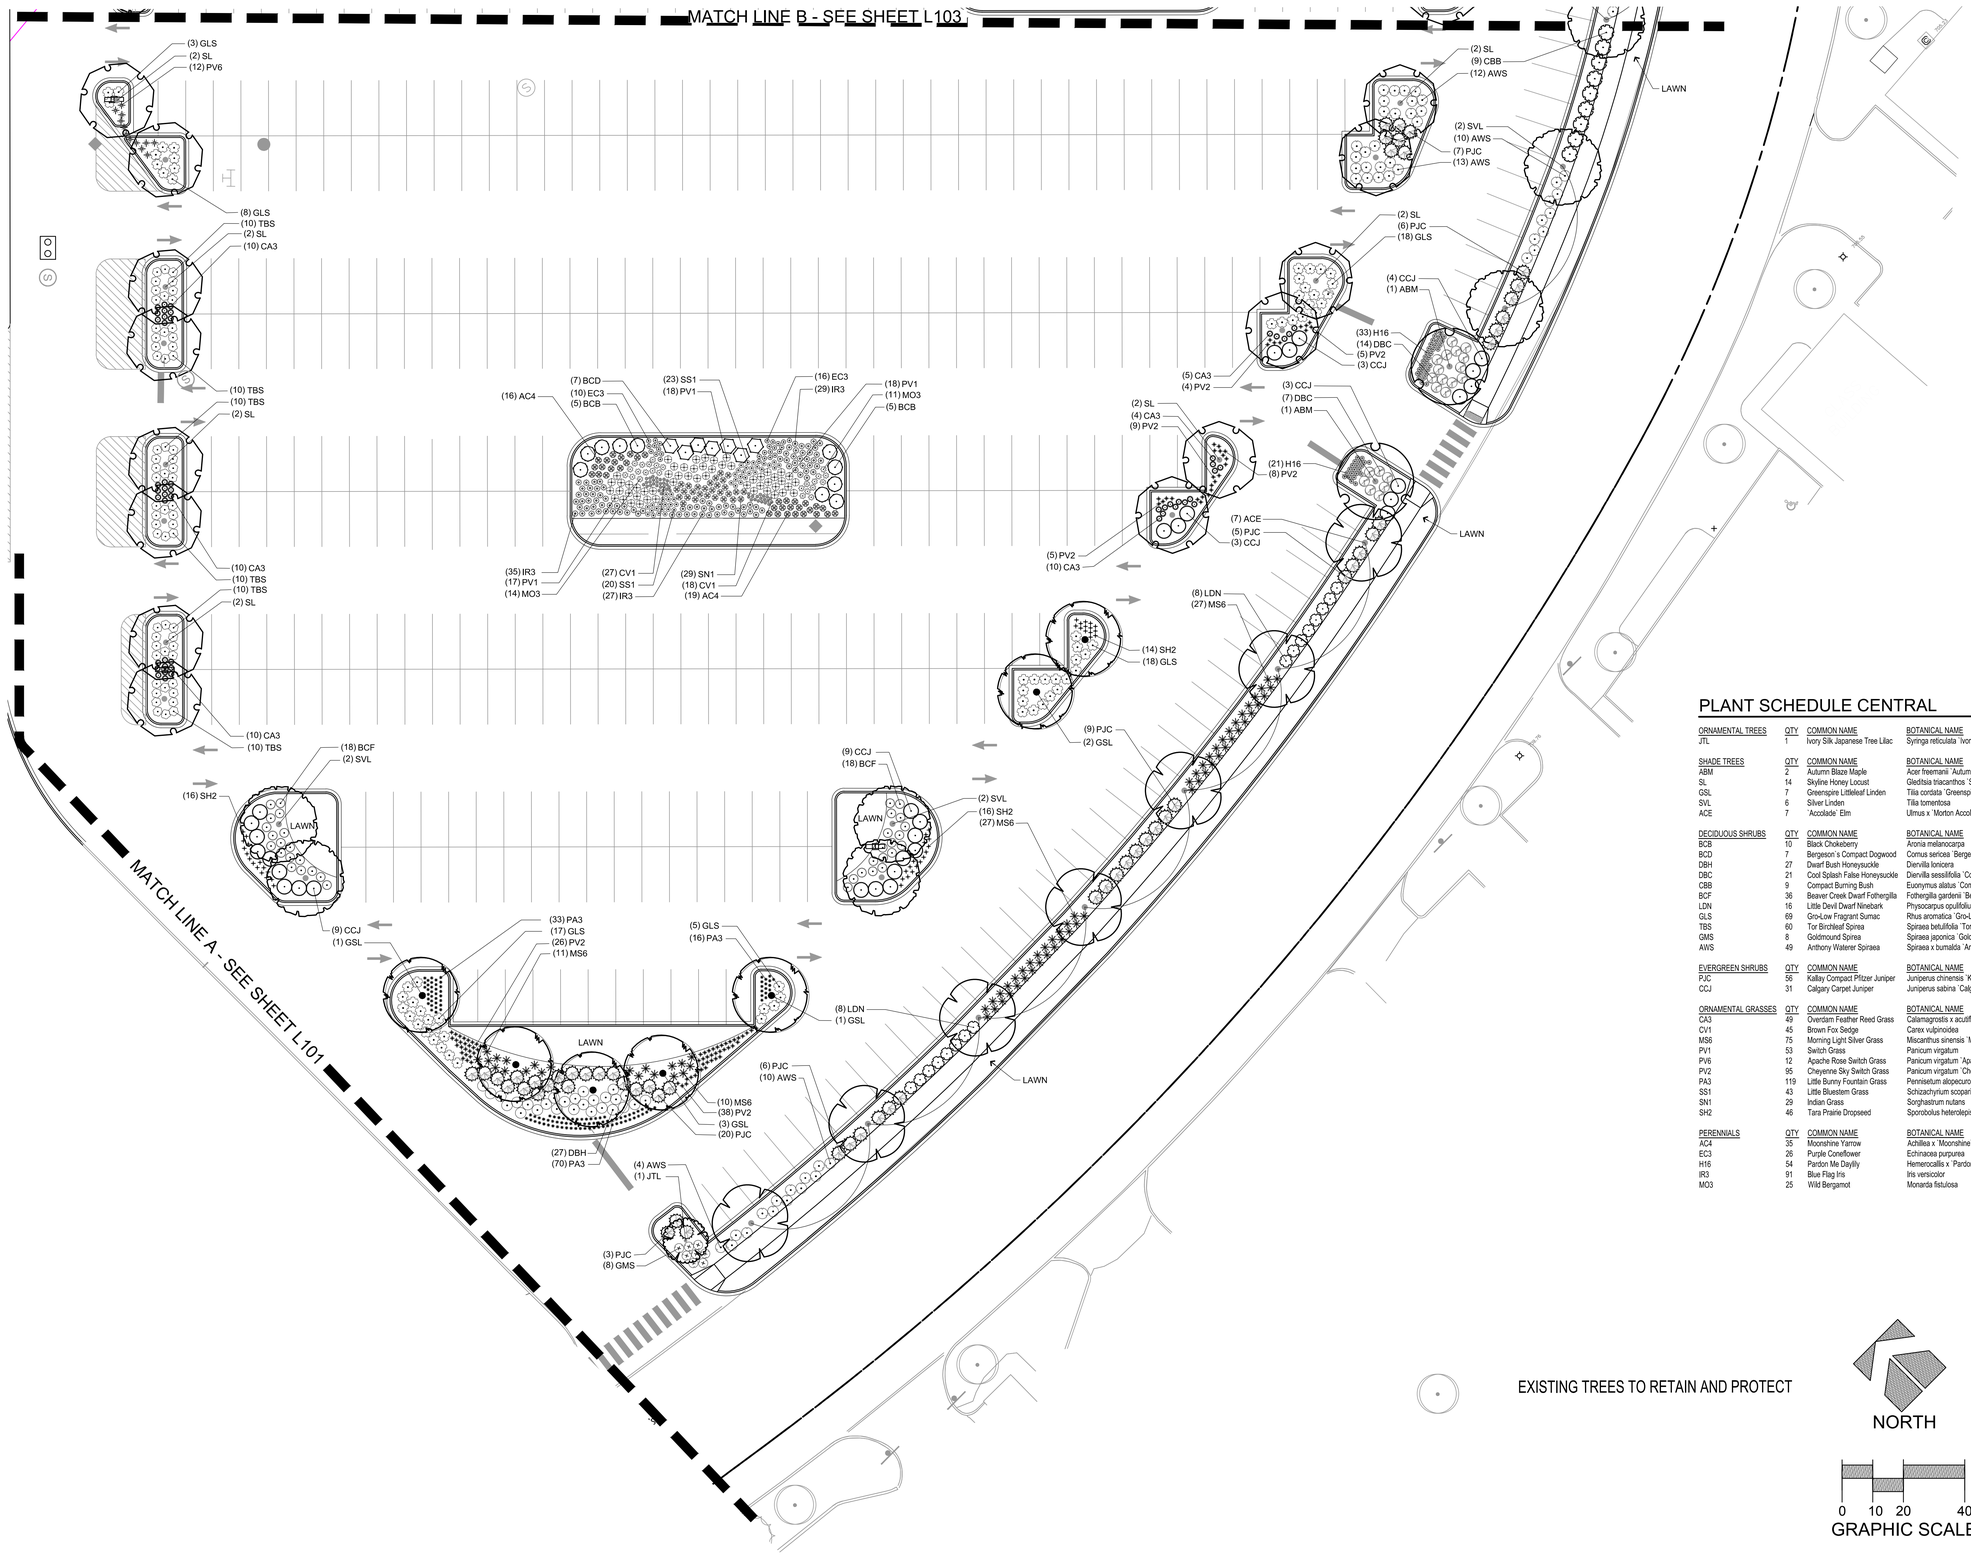

PLANT SCHEDULE CENTRAL

ORNAMENTAL TREES	QTY	COMMON NAME	BOTANICAL NAME	SIZE	ROOT	REMARKS
JTL	1	Ivory Silk Japanese Tree Lilac	Syringa reticulata `Ivory Silk`	2" CAL	B&B	Full, matching heads

SHADE TREES	QTY	COMMON NAME	BOTANICAL NAME	SIZE	ROOT	REMARKS
ABM	2	Autumn Blaze Maple	Acer freemanii `Autumn Blaze`	2 1/2" CAL	B&B	Full, matching heads
SL	14	Skyline Honey Locust	Gleditsia triacanthos `Skyline`	2 1/2" CAL	B&B	Full, matching heads
GSL	7	Greenspire Littleleaf Linden	Tilia cordata `Greenspire`	2 1/2" CAL	B&B	Full, matching heads
SVL	6	Silver Linden	Tilia tomentosa	2 1/2" CAL	B&B	Full, matching heads
ACE	7	`Accolade` Elm	Ulmus x `Morton Accolade` TM	2 1/2" CAL	B&B	Full, matching heads

DECIDUOUS SHRUBS	QTY	COMMON NAME	BOTANICAL NAME	SIZE	ROOT	REMARKS
BCB	10	Black Chokeberry	Aronia melanocarpa	24" HT	CONT.	
BCD	7	Bergeson`s Compact Dogwood	Cornus sericea `Bergeson`s Compact`	3` HT	CONT.	
DBH	27	Dwarf Bush Honeysuckle	Diervilla lonicera	18" HT	CONT.	
DBC	21	Cool Splash False Honeysuckle	Diervilla sessilifolia `Cool Splash`	18" HT	CONT.	
CBB	9	Compact Burning Bush	Euonymus alatus `Compactus`	24" HT	CONT.	
BCF	36	Beaver Creek Dwarf Fothergilla	Fothergilla gardenii `Beaver Creek`	18" HT	CONT.	
LDN	16	Little Devil Dwarf Ninebark	Physocarpus opulifolius `Little Devil` TM	24" HT	CONT.	
GLS	69	Gro-Low Fragrant Sumac	Rhus aromatica `Gro-Low`	18" HT	CONT.	
TBS	60	Tor Birchleaf Spirea	Spiraea betulifolia `Tor`	18" HT	CONT.	
GMS	8	Goldmound Spirea	Spiraea japonica `Goldmound`	18" HT	CONT.	
AWS	49	Anthony Waterer Spiraea	Spiraea x bumalda `Anthony Waterer`	18" HT	CONT.	

EVERGREEN SHRUBS	QTY	COMMON NAME	BOTANICAL NAME	SIZE	ROOT	REMARKS
PJC	56	Kallay Compact Pfitzer Juniper	Juniperus chinensis `Kallays Compact`	18" HT	CONT.	
CCJ	31	Calgary Carpet Juniper	Juniperus sabina `Calgary Carpet` TM	18" HT	CONT.	

ORNAMENTAL GRASSES	QTY	COMMON NAME	BOTANICAL NAME	SIZE	ROOT	REMARKS
CA3	49	Overdam Feather Reed Grass	Callamagrostis x acutiflora `Overdam`	1 GAL	POT	24" Spacing
CV1	45	Brown Fox Sedge	Carex vulpinoidea	1 GAL	POT	12" Spacing
MS6	75	Morning Light Silver Grass	Miscanthus sinensis `Morning Light`	1 GAL	POT	36" Spacing
PV1	53	Switch Grass	Panicum virgatum	1 GAL	POT	30" Spacing
PV6	12	Apache Rose Switch Grass	Panicum virgatum `Apache Rose`	1 GAL	POT	30" Spacing
PV2	95	Cheyenne Sky Switch Grass	Panicum virgatum `Cheyenne Sky`	1 GAL	POT	18" Spacing
PA3	119	Little Bunny Fountain Grass	Pennisetum alopecuroides `Little Bunny`	1 GAL	POT	12" Spacing
SS1	43	Little Bluestem Grass	Schizachyrium scoparium	1 GAL	POT	18" Spacing
SN1	29	Indian Grass	Sorghastrum nutans	1 GAL	POT	24" Spacing
SH2	46	Tara Prairie Dropseed	Sporobolus heterolepis `Tara`	1 GAL	POT	18" Spacing

PERENNIALS	QTY	COMMON NAME	BOTANICAL NAME	SIZE	ROOT	REMARKS
AC4	35	Moonshine Yarrow	Achillea x `Moonshine`	4 1/2"	POT	24" Spacing
EC3	26	Purple Coneflower	Echinacea purpurea	4 1/2"	POT	18" Spacing
H16	54	Pardon Me Daylily	Hemerocallis x `Pardon Me`	1 GAL	POT	18" Spacing
IR3	91	Blue Flag Iris	Iris versicolor	4 1/2"	POT	24" Spacing
MO3	25	Wild Bergamot	Monarda fistulosa	4 1/2"	POT	24" Spacing

EXISTING TREES TO RETAIN AND PROTECT

NORTH

0 10 20 40
GRAPHIC SCALE

WARNING
CALL J.U.L.I.E. TOLL FREE
800-892-0123
CALL BEFORE YOU DIG

R.A. SMITH, INC. ASSUMES NO RESPONSIBILITY FOR DAMAGES, LIABILITY OR COSTS RESULTING FROM CHANGES OR ALTERATIONS MADE TO THIS PLAN WITHOUT THE EXPRESSED WRITTEN CONSENT OF R.A. SMITH, INC.

THE LOCATIONS OF EXISTING UTILITY INSTALLATIONS AS SHOWN ON THIS PLAN ARE APPROXIMATE. THERE MAY BE OTHER UNDERGROUND UTILITY INSTALLATIONS WITHIN THE PROJECT AREA THAT ARE NOT SHOWN.

DATE	DESCRIPTION

SERITAGE GROWTH PROPERTIES

SITE CIVIL ENGINEER:
R.A. SMITH, INC.
16475 W. BLUEMOUND ROAD
SUITE 200
BROOKFIELD, WI 53005
PH: 262/781-1000

raSmith
CREATIVITY BEYOND ENGINEERING
rasmith.com

SERITAGE REDEVELOPMENT - ORLAND SQUARE
2 ORLAND SQUARE DRIVE
VILLAGE OF ORLAND PARK, ORLAND TOWNSHIP, COOK COUNTY, IL

LANDSCAPE PLAN - CENTRAL

PRELIMINARY
NOT FOR
CONSTRUCTION

© COPYRIGHT 2018
R.A. Smith, Inc.

DATE: 02-15-18
SCALE: 1" = 20'
JOB NO. 3170138
PROJECT MANAGER: JEFFREY T. NANCE
DESIGNED BY: NJW/CNS
CHECKED BY: CNS

SHEET NUMBER
L102

N:\3170138\Dwg\Construction Plans\LS901E20.dwg, L102, 2/14/2018 2:03:04 PM, rjp