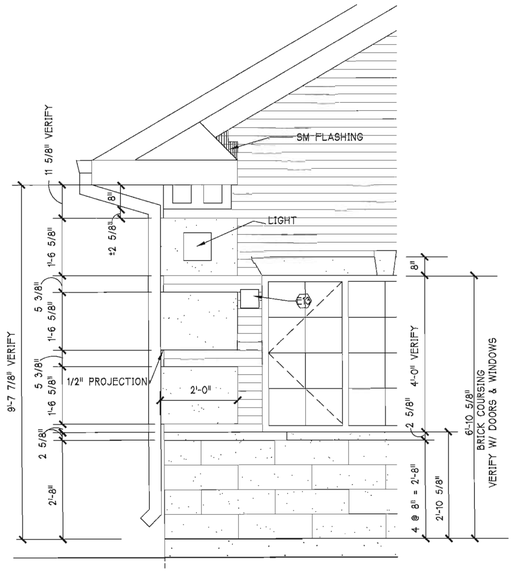

2 CORNER DETAIL 1/2"=1'-0"

SEE EXTERIOR ELEVATION 1/A4 FOR NOTES & MATERIALS

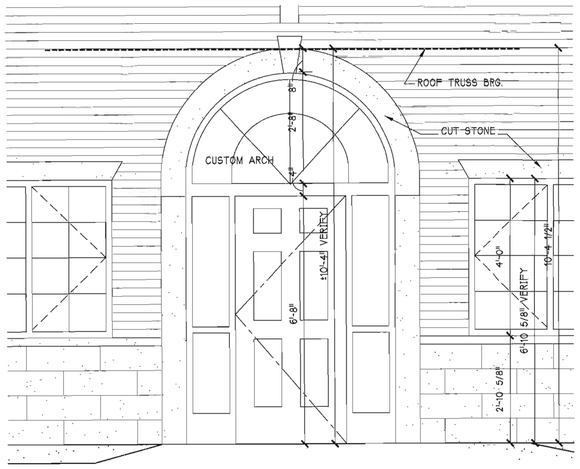

3 ENTRY DETAIL 1/2"=1'-0"

SEE EXTERIOR ELEVATION 1/A4 FOR NOTES & MATERIALS

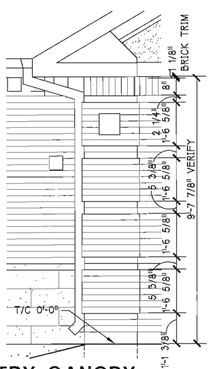

4 ENTRY CANOPY MASONRY COLUMNS 3/8"=1'-0"

5 WINDOW TYPES: ALUMINUM CLAD WOOD

TYPES:
- (A) (2) 2547
- (B) (3) 2547
- (C) (2) 2135
- (D) (3) 2135

SIZES:

VERIFY WINDOW MASONRY OPENING SIZES WITH WINDOW MANUFACTURER SEE DETAILS 10 & 11/A3 & DETAILS 2/A4

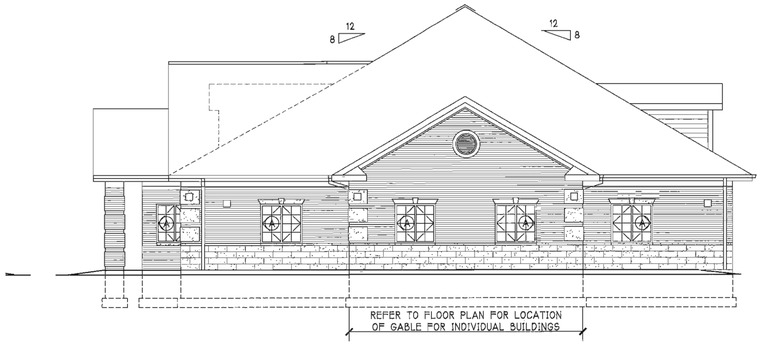

GABLE SIDE ELEVATION

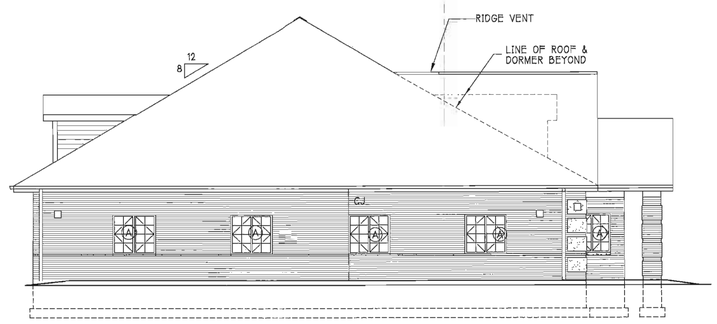

SIDE ELEVATION (NO GABLE)

REFER TO SITE KEY PLAY SHEET A1 FOR BUILDING ORIENTATION AND LOCATION OF GABLE SIDE ELEVATIONS

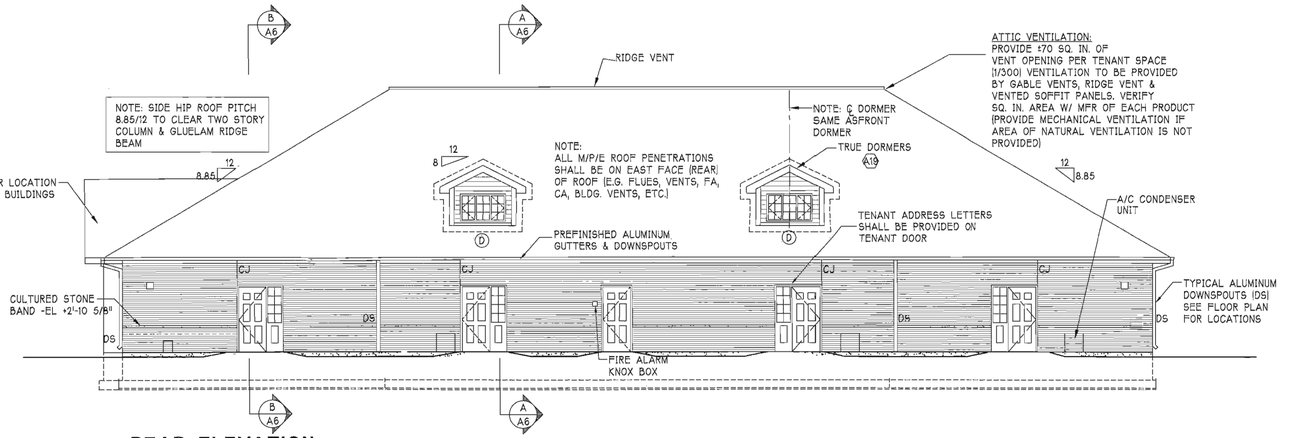

REAR ELEVATION

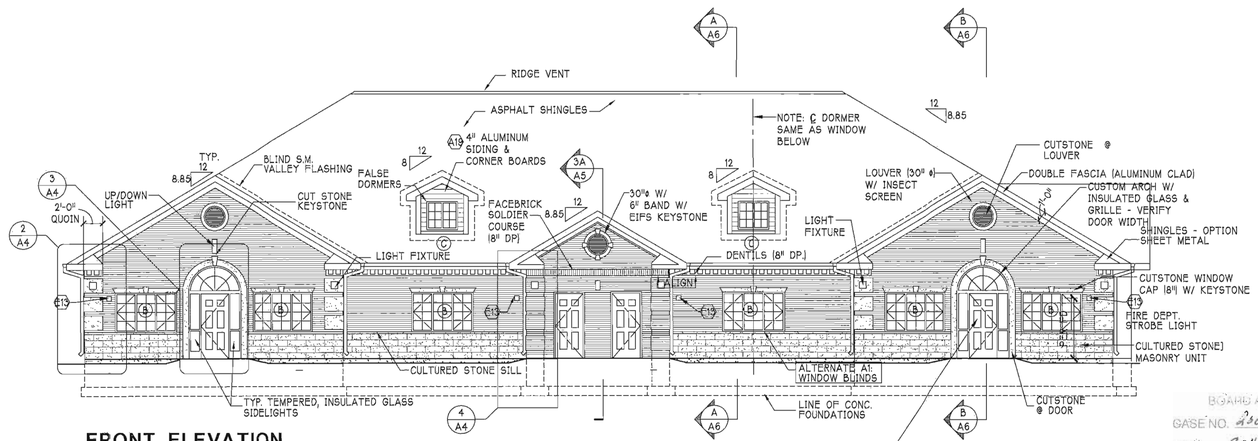

FRONT ELEVATION

1 EXTERIOR ELEVATIONS 1/8" = 1'-0"

FOR WINDOW TYPES (A) - (D) SEE DETAIL 5/A4

BOARD APPROVED
CASE NO. 2008-0337
DATE 8-4-08
W/CONDITIONS
W/O CONDITIONS

CRAIG A. PODALAK ARCHITECTS
12410 S. NASHVILLE AVE.
PALOS HEIGHTS, IL 60463
708 / 389-3333

GLEN OAKS PHASE 5 OFFICE PARK

10640-10720 W 165TH STREET
ORLAND PARK, ILLINOIS

PROJECT NO.	0816
DATE	7-15-08
DRAWN BY	RD
CHECKED BY	CAP
FILE	0816A4

COPYRIGHT © 2008 CRAIG A. PODALAK RESERVES COPYRIGHT & OTHER RIGHTS RESTRICTING THESE DOCUMENTS TO THE ORIGINAL SITE OR PURPOSE FOR WHICH THEY WERE PREPARED. REPRODUCTIONS, CHANGES, OR ASSIGNMENTS ARE PROHIBITED

A4