EAST ELEVATION

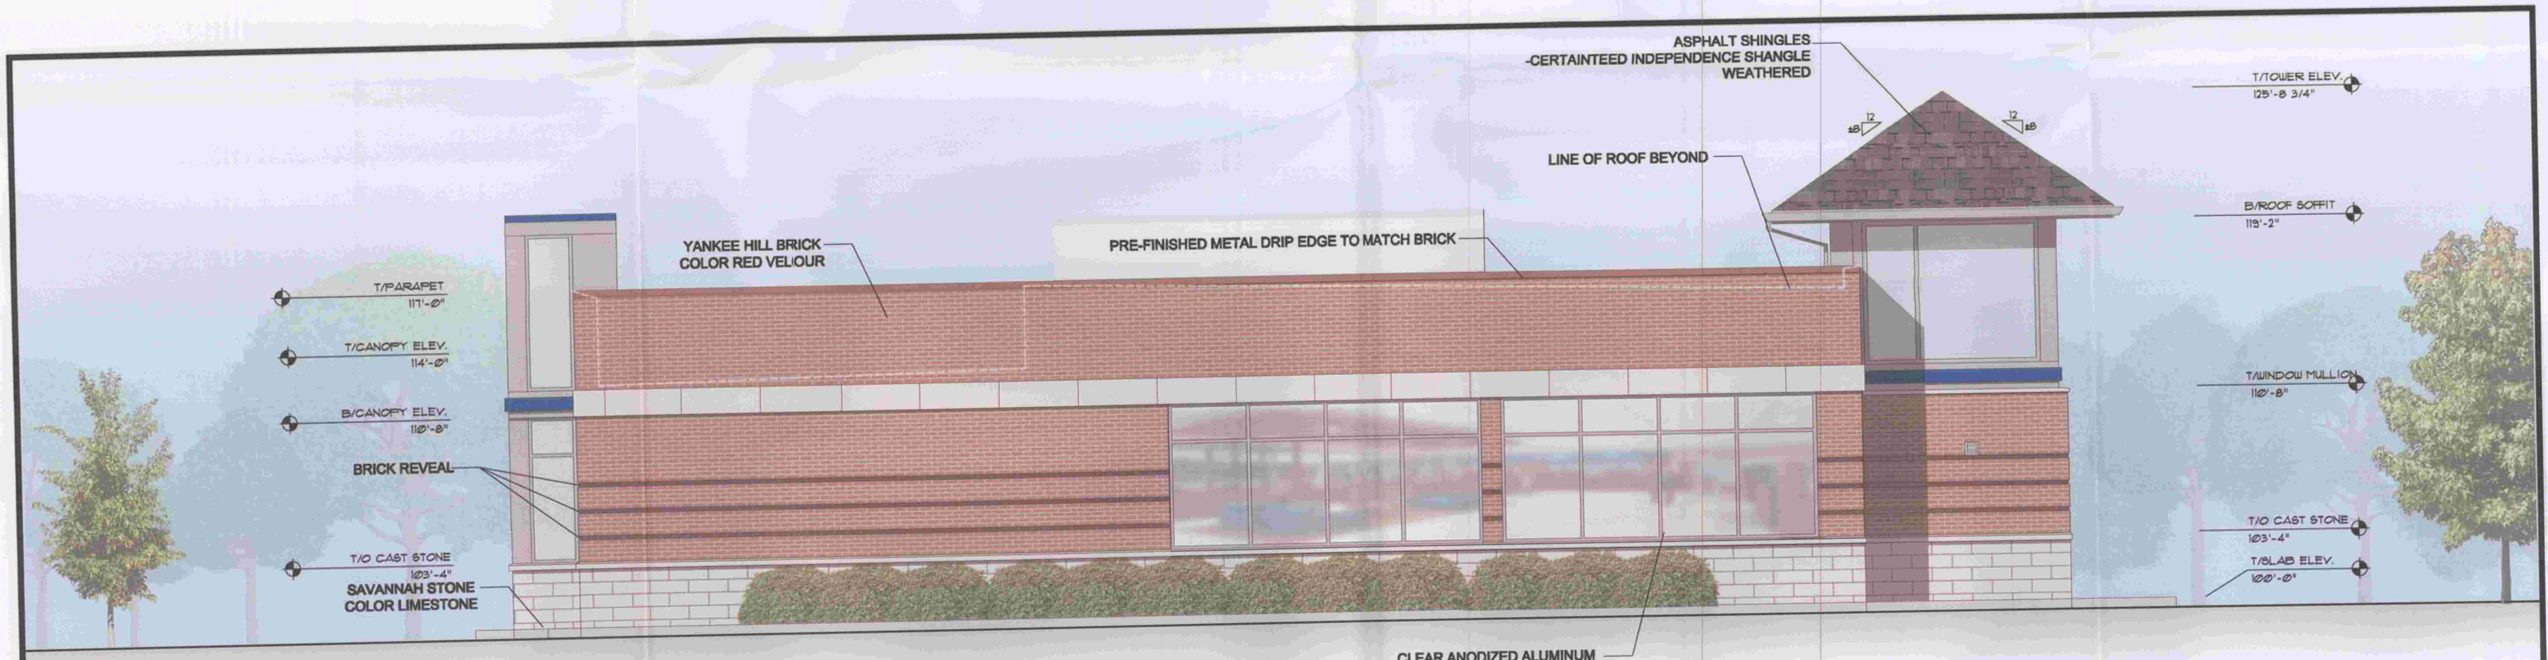

NORTH ELEVATION

CHASE

ORLAND PRK,IL (WOLF POINTE)

INTERPLAN MIDWET ARCHITECT

PROJECT # C07.0086 Date: 01.27.09

0' 5' 10' 20