


## 2 CORNER DETAIL 1/2"=1'-0"

SEE EXTERIOR ELEVATION 1/A4 FOR NOTES & MATERIALS

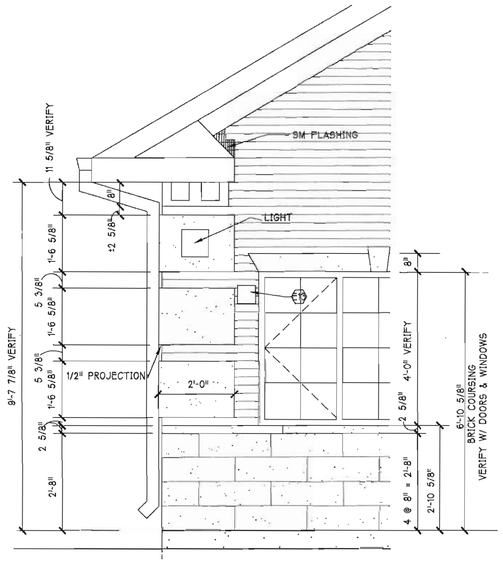


## 3 ENTRY DETAIL 1/2"=1'-0"

SEE EXTERIOR ELEVATION 1/A4 FOR NOTES & MATERIALS




## 4 ENTRY CANOPY MASONRY COLUMNS 3/8"=1'-0"
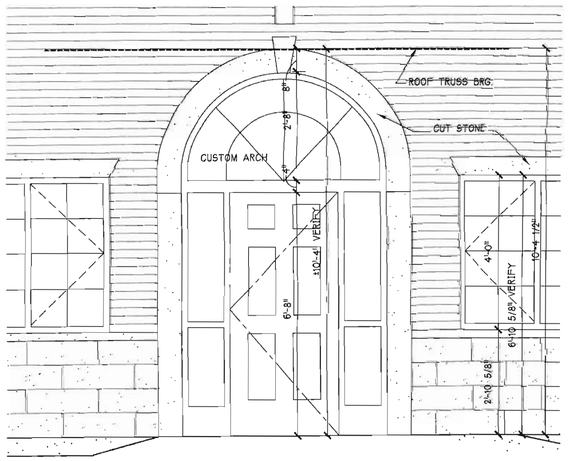
## 5 WINDOW TYPES: ALUMINUM CLAD WOOD

TYPES:
- (A) (2) 2547
- (B) (3) 2547
- (C) (2) 2135
- (D) (3) 2135

SIZES:

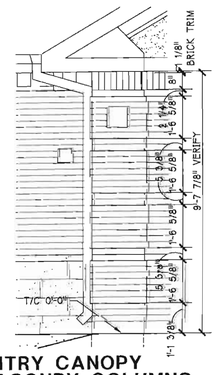VERIFY WINDOW MASONRY OPENING SIZES WITH WINDOW MANUFACTURER SEE DETAILS 10 & 11/A3 & DETAILS 2/A4




## GABLE SIDE ELEVATION




## SIDE ELEVATION (NO GABLE)

**REFER TO SITE KEY PLAY SHEET A1 FOR BUILDING ORIENTATION AND LOCATION OF GABLE SIDE ELEVATIONS**

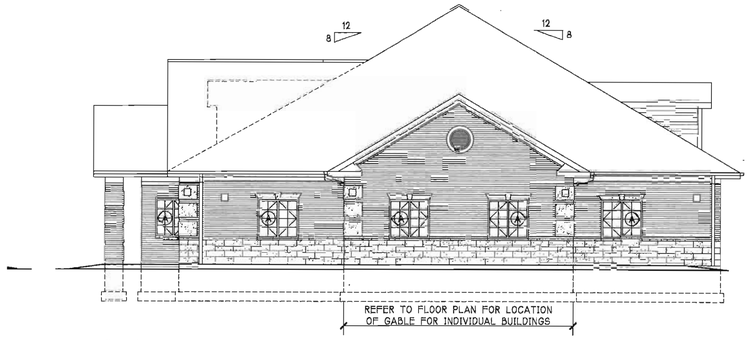


## REAR ELEVATION

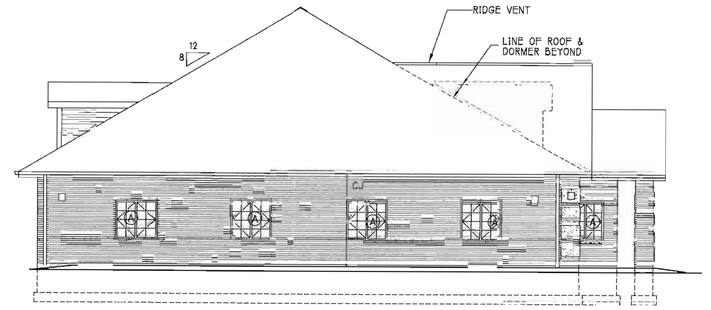


## FRONT ELEVATION

## 1 EXTERIOR ELEVATIONS 1/8" = 1'-0"

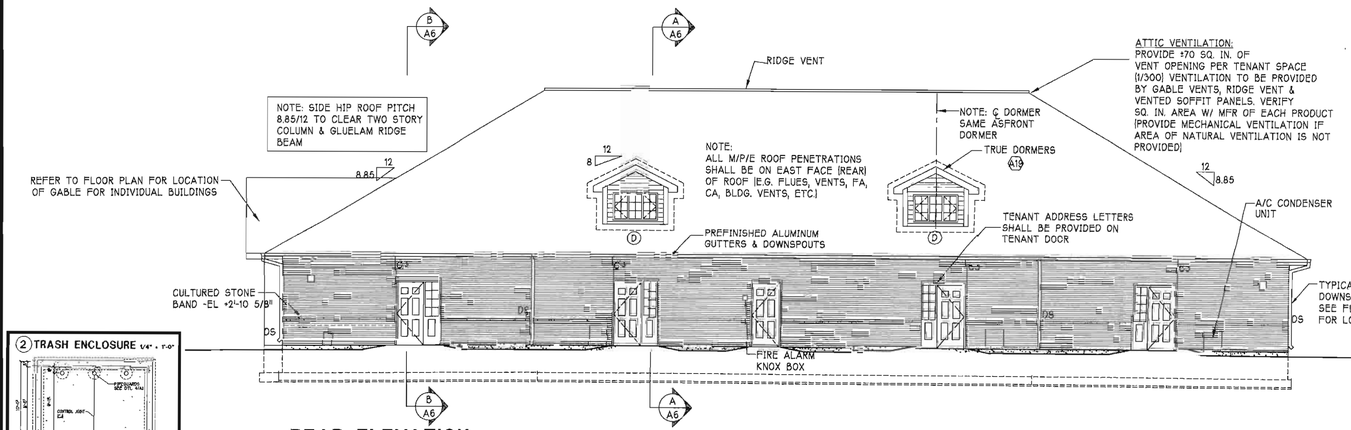FOR WINDOW TYPES (A) - (D) SEE DETAIL 5/A4

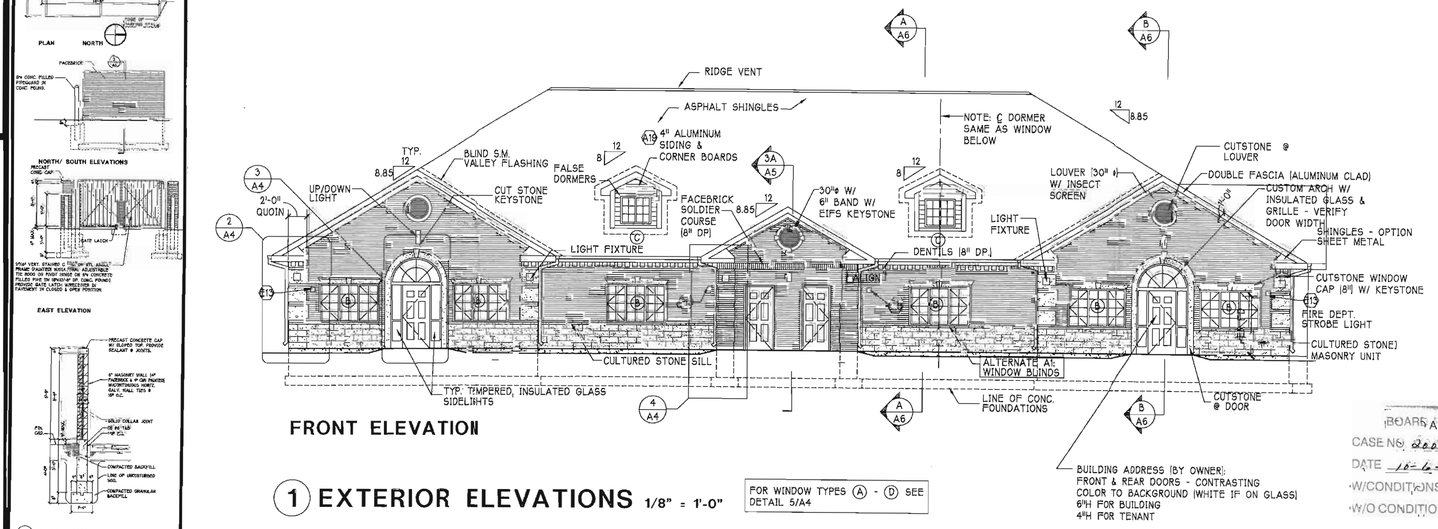


COPYRIGHT © 2008 CRAIG A. PODALAK RESERVES COPYRIGHT & OTHER RIGHTS RESTRICTING THESE DOCUMENTS TO THE ORIGINAL SITE OR PURPOSE FOR WHICH THEY WERE PREPARED. REPRODUCTIONS, CHANGES, OR ASSIGNMENTS ARE PROHIBITED

CRAIG A. PODALAK ARCHITECTS
12410 S. NASHVILLE AVE.
PALOS HEIGHTS, IL 60463
708 / 389-3333

**WINTERSET IV**
**WEST 164TH LANE**
**ORLAND PARK, ILLINOIS**

| | |
|---|---|
| PROJECT NO. | 0819 |
| DATE | 8-28-08 |
| DRAWN BY | RD |
| CHECKED BY | CAP |
| FILE | 0819-1 |

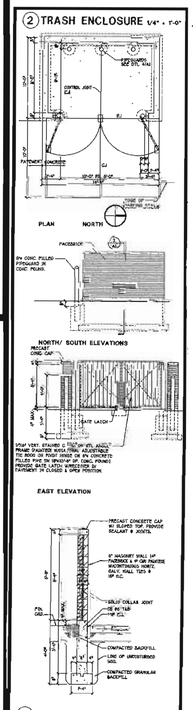BOARD APPROVED
CASE NO. 2008-0356-2
DATE 10-6-08
W/CONDITIONS ✓
W/O CONDITIONS

1

1 OF 1