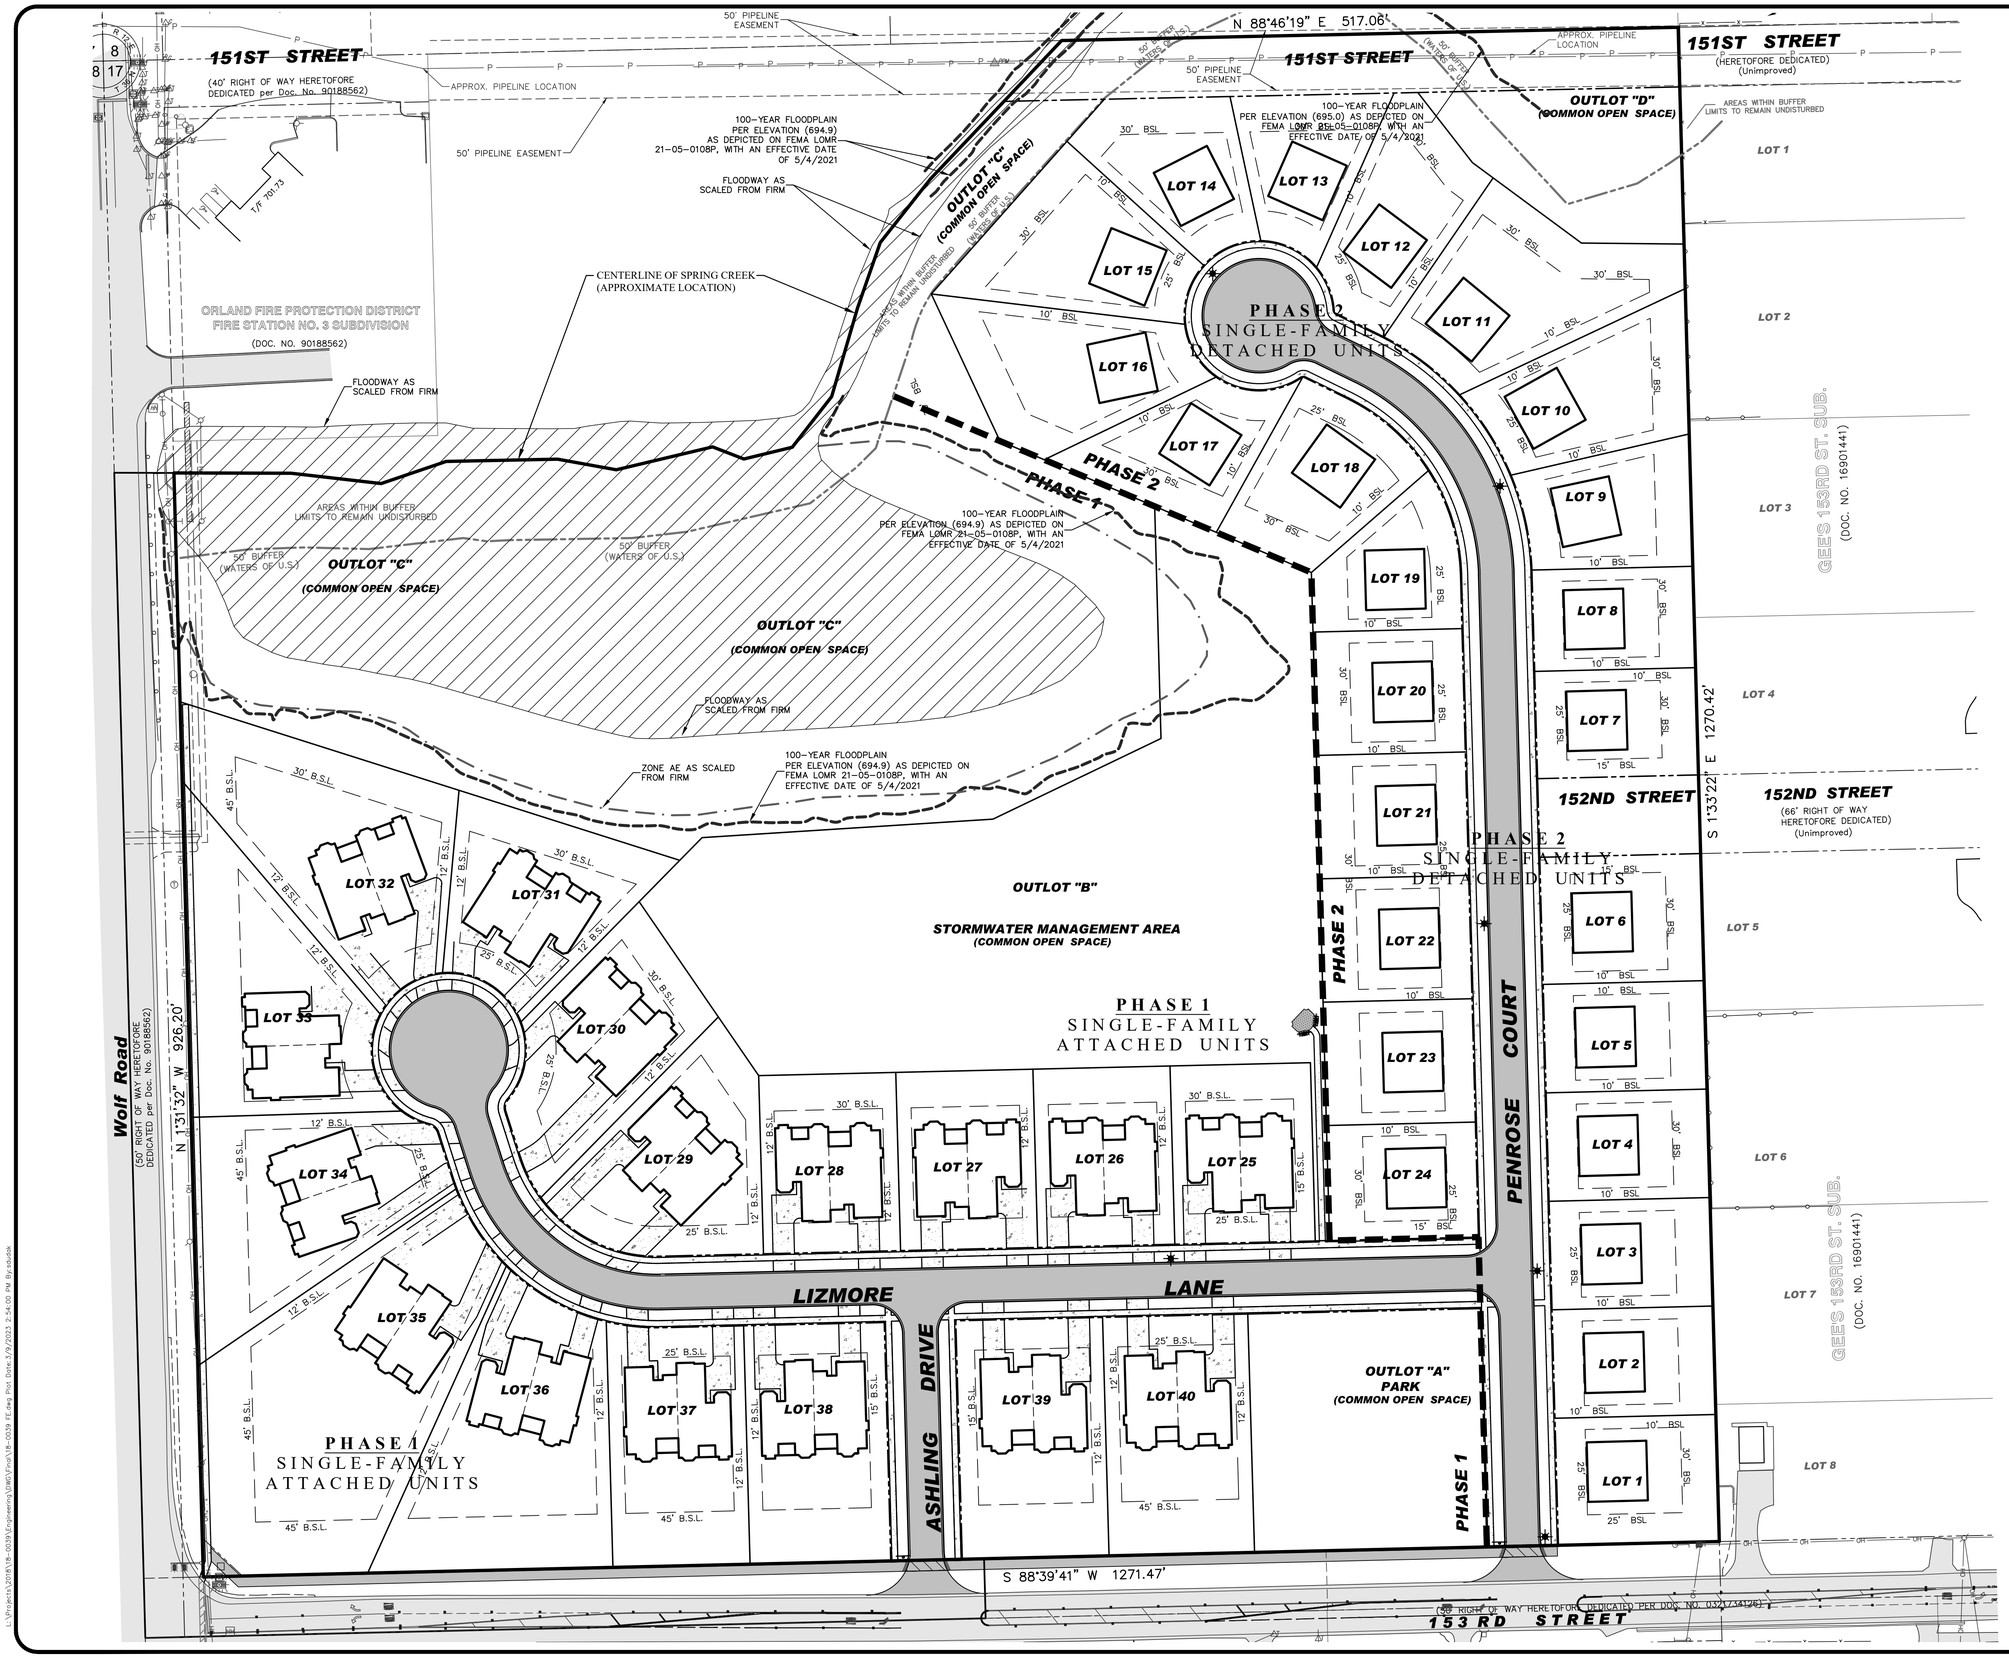

REVISIONS			
NO.	DATE	DESCRIPTION	BY
1	02-03-23	PER MWRD REVIEW	SDD
2	02-24-23	PER MWRD & VILLAGE REVIEW	SDD

JEANES CONSTRUCTION, INC.
9917 W. 143RD ST.
ORLAND PARK, ILLINOIS 60462
(708) 873-5050

FINAL ENGINEERING PLANS
FOR
WATERFORD POINTE – PH. 1 & 2
NWX OF 153RD ST. & 109TH AVE.
ORLAND PARK, ILLINOIS 60462

DESIGNTEK ENGINEERING, INC.
CONSULTING, CIVIL ENGINEERING & LAND SURVEYING
9930 W. 190TH STREET, SUITE L
MOKENA, ILLINOIS 60448
(708) 326-4961
FAX: (708) 326-4962
IL PROF. LIC. NO.: 184-003740

DEI

PROJECT INFORMATION
Project No.: 18-0039
Scale: 1" = 60'
Date: 12-19-2022
Design By: SDD
Drawn By: DJB
Checked By: SDD

COMPOSITE SITE PLAN

L:\Projects\2018\18-0039\Engineering\DWG\Final\18-0039 FE.dwg Plot Date:3/9/2023 2:54:00 PM By:sdsisk

L:\Projects\2018\18-0039\Engineering\DWG\Final\18-0039 FE.dwg, 3/9/2023 2:53:58 PM, AutoCAD PDF (General Documentation).pc3