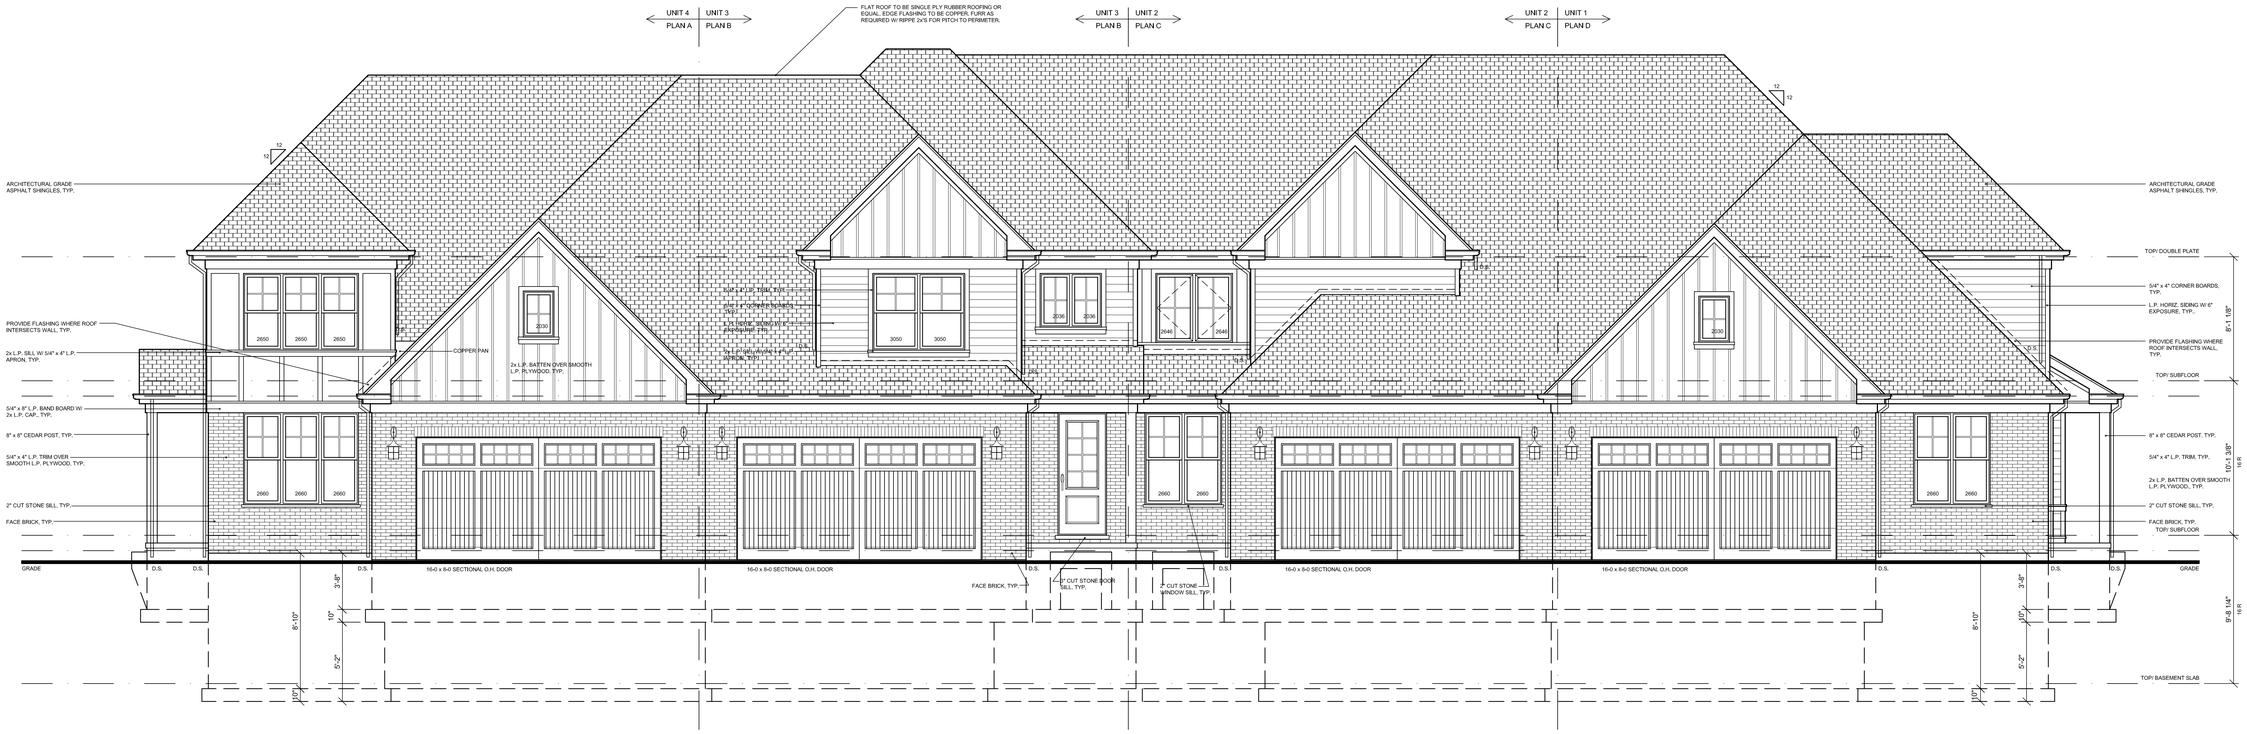

FRONT ELEVATION

SCALE: 1/4" = 1'-0"

WINDOW/ DOOR NOTES:

- WINDOW DESIGNATIONNS ARE AS FOLLOWS:
  2472 IS EQUAL TO 2'-0" x 6'-0" UNIT,
  3048 IS EQUAL TO 2'-6" x 4'-0" UNIT, ETC.
- PROVIDE TEMPERED GLAZING IN DOORS, DOOR SIDE LIGHTS AND WITHIN 24" OF DOOR JAMB.

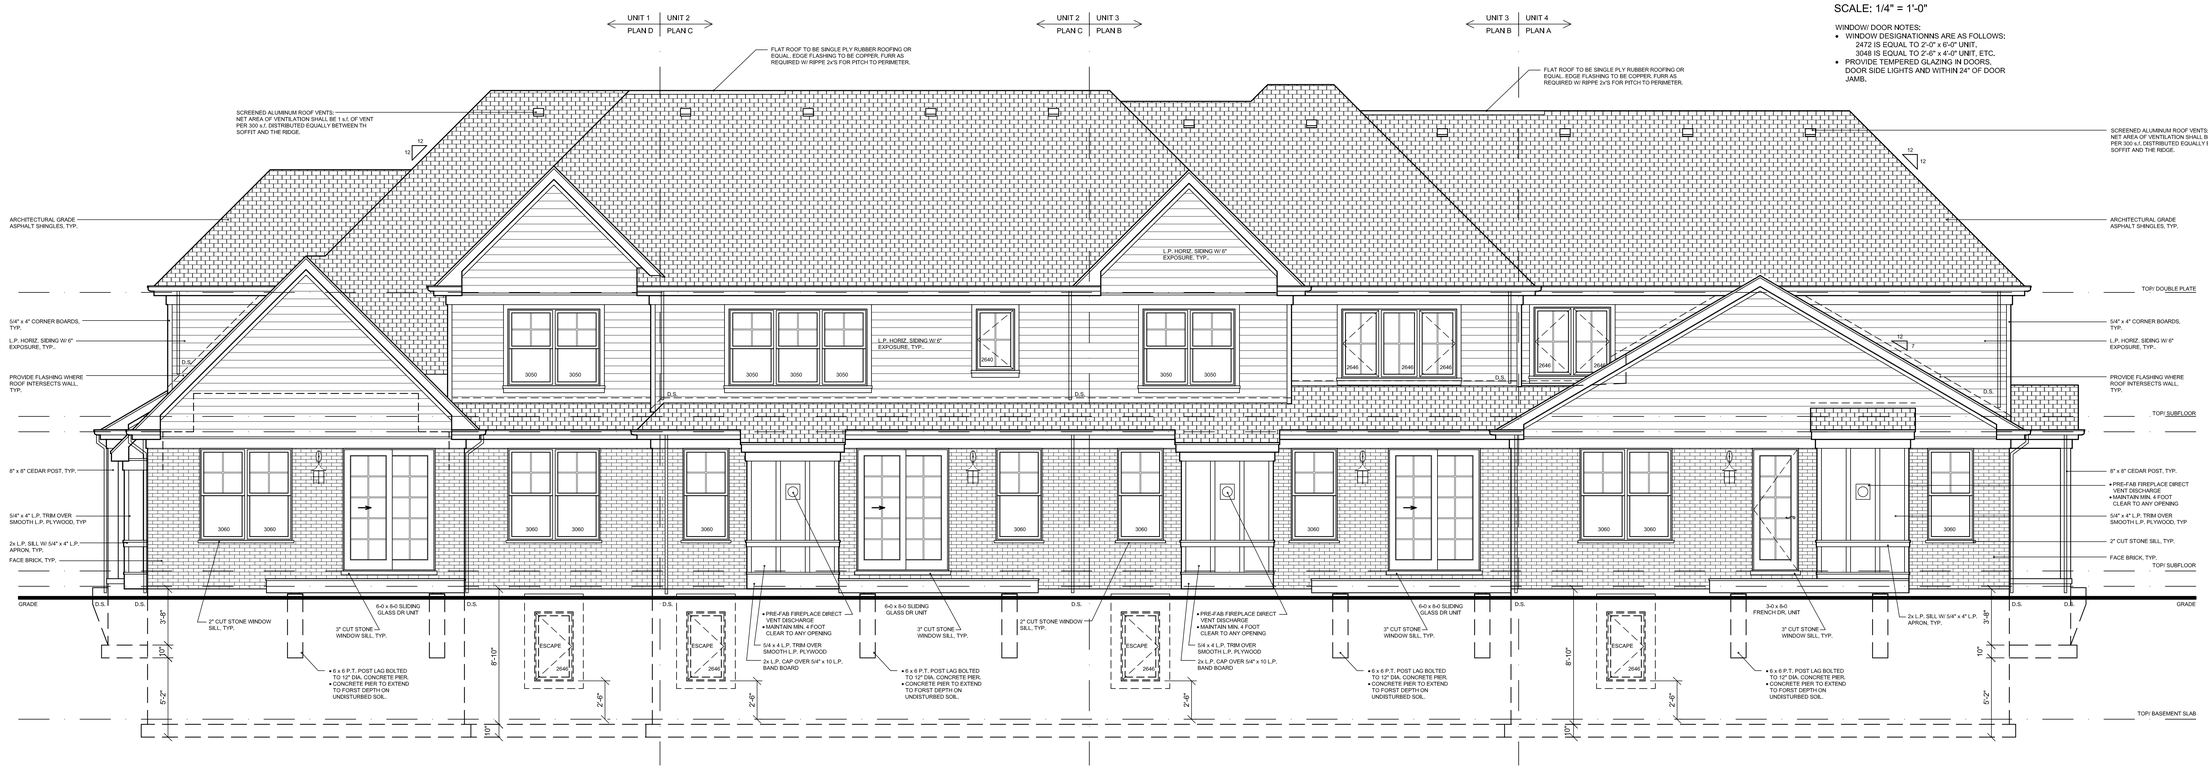

REAR ELEVATION

SCALE: 1/4" = 1'-0"

I HEREBY CERTIFY THAT THESE PLANS HAVE BEEN PREPARED UNDER MY SUPERVISION AND THAT TO THE BEST OF MY KNOWLEDGE THE SAME COMPLY WITH ALL RULES, REGULATIONS AND ORDINANCES RELATING TO STRUCTURES AND BUILDINGS FOR THE VILLAGE OF ORLAND PARK

DATE: 6/5/19
LICENSE EXPIRES: 11/30/20 ARCHITECT: _____

DESIGN LOADS	
ROOF LIVE LOAD	30 lbs. per s.f.
FLAT ROOF LIVE LOAD	40 lbs. per s.f.
UNFINISHED ATTIC FLOOR LIVE LOAD	20 lbs. per s.f.
FLOOR LIVE LOAD (SLEEPING ROOMS)	40 lbs. per s.f.
FLOOR LIVE LOAD (OTHER ROOMS)	40 lbs. per s.f.
DECK LIVE LOAD	40 lbs. per s.f.
BALCONY LIVE LOAD	60 lbs. per s.f.
PARTITION DEAD LOAD	10 lbs. per s.f.
FLOOR DEAD LOAD	10 lbs. per s.f.

VILLAGE OF ORLAND PARK CODES
1. VILLAGE OF ORLAND PARK CODE, TITLE 5, CHAPTER
2. 2015 INTERNATIONAL BUILDING CODE
3. 2015 INTERNATIONAL RESIDENTIAL CODE
4. 2014 NATIONAL ELECTRICAL CODE
5. 2014 STATE OF ILLINOIS PLUMBING CODE
6. 2012 INTERNATIONAL FIRE CODE
7. 2015 INTERNATIONAL MECHANICAL CODE
8. 2015 INTERNATIONAL PROPERTY MAINTENANCE CODE
9. ILLINOIS (INTERNATIONAL) ENERGY CONSERVATION CODE (IECC) 2015
10. VILLAGE OF ORLAND PARK AMENDMENTS.

SHEET INDEX	
1 of 9	FRONT & REAR ELEVATION
2 of 9	RIGHT & LEFT ELEVATION
3A of 9	WALL SECTIONS
3B of 9	WALL SECTIONS
4 of 9	GENERAL NOTES, DETAILS & PLUMBING DIAGRAMS
6 of 9	BASEMENT & FOUNDATION PLAN
7 of 9	FIRST FLOOR PLAN
8 of 9	SECOND FLOOR PLAN
9 of 9	ROOF FRAMING PLAN

DATE:	REVISIONS:
3/11/19	PRELIMINARY DESIGN
6/24/19	ISSUED FOR PERMIT

BLUFF POINTE - ORLAND PARK
LOT A - UNITS 1 - 4

COPYRIGHT 2019 FERGON ARCHITECTS, LLC
The Plans, building designs and concepts contained on this drawing are the sole property of Fergon Architects, LLC, were created and developed for use on this specific project and are not to be used for any other project without the express written consent of Fergon Architects, LLC. Any reproduction and/or distribution of this drawing without obtaining express written consent of Fergon Architects, LLC

McNAUGHTON DEVELOPMENT
115220 JACKSON STREET
BURR RIDGE, IL 60527
PHONE: 630.325.3400
FAX: 630.325.3402

434 North Dover Avenue
La Grange Park, Illinois 60526
708.332.0448 phone

FERGON ARCHITECTS LLC

JOB NO. LOT A

DATE: MARCH 11, 2019