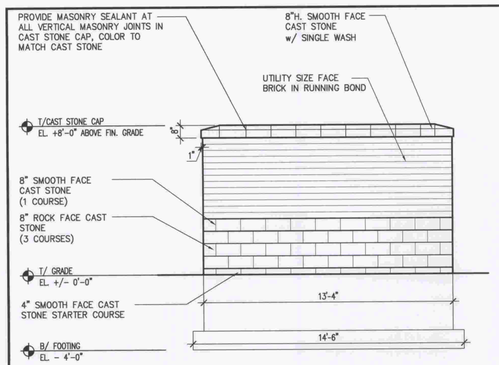

A TRASH ENCLOSURE REAR ELEVATION
SCALE: 1/4" = 1'-0"

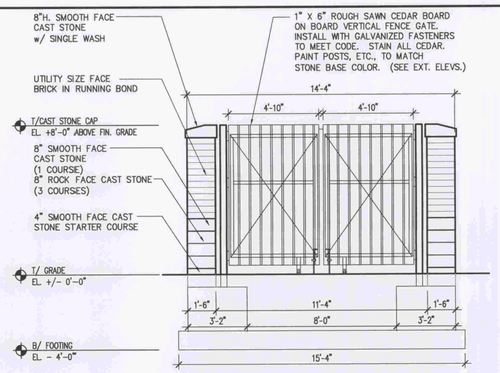

C TRASH ENCLOSURE FRONT ELEV.
SCALE: 1/4" = 1'-0"

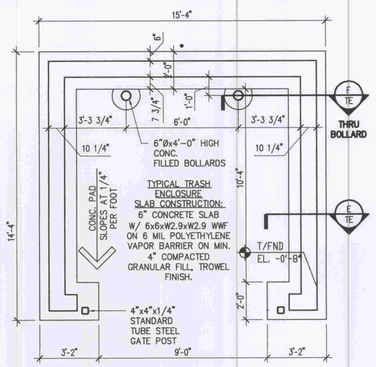

H TRASH ENCLOSURE FOUNDATION PLAN
SCALE: 1/4" = 1'-0"

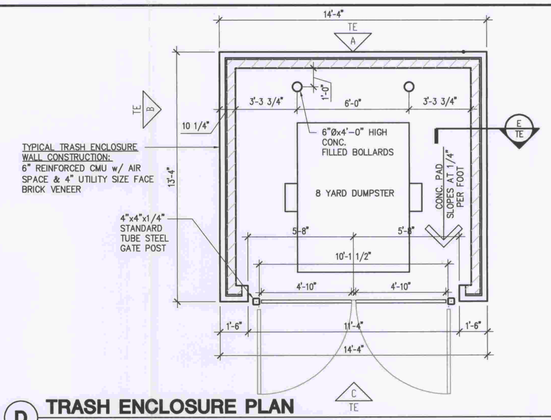

D TRASH ENCLOSURE PLAN
SCALE: 1/4" = 1'-0"

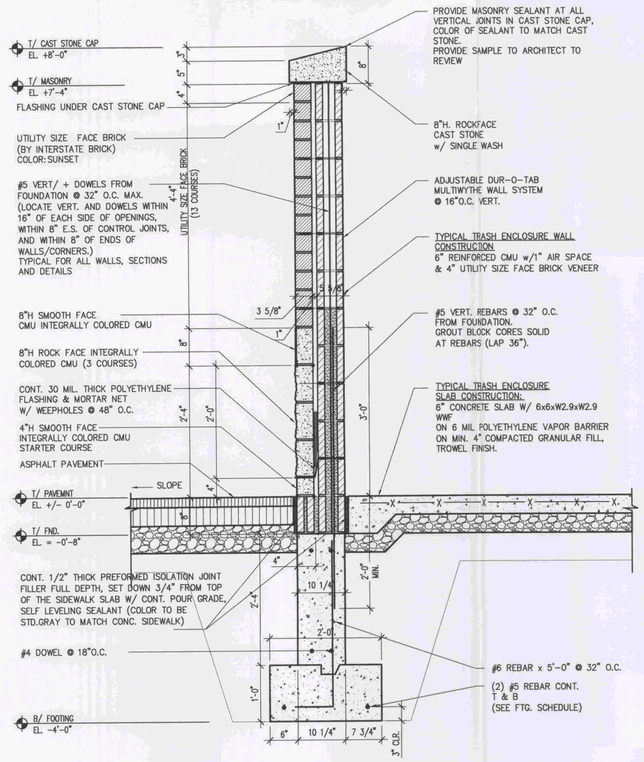

E SECTION - TRASH ENCLOSURE WALL
SCALE: 3/4" = 1'-0"

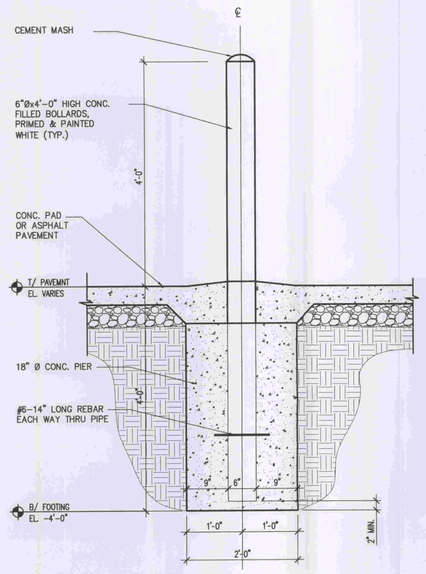

F SECTION - STL BOLLARD (TYP.)
SCALE: 3/4" = 1'-0"

BOARD APPROVED
CASE NO. 2008-0423
DATE 4-6-09
W/CONDITIONS
W/O CONDITIONS

Arcline ASSOCIATES
a division of SHIVE-HATTERY
3025 HIGHLAND PARKWAY DOWNERS GROVE, ILLINOIS 60515
PHONE (630) 271-7600 FAX (630) 241-4029
http://www.arclineassociates.com
ILLINOIS FIRM NUMBER: 184-000220

RETAIL DEVELOPMENT
ORLAND PARK, IL
N.E.C. OF 159TH ST AND WOLF RD
AKTON REALTY GROUP

REVISIONS

DRAWN	MDI
APPROVED	BRW
ISSUED FOR	REVIEW
DATE	1-16-09
FIELD BOOK	

SHEET NAME
TRASH ENCLOSURE PLAN & ELEVATIONS

PROJECT NO. 8081570

SHEET NO.
A2.4

MDIVERS | N:\8081570\03_SD\Land Planning\TRASH ENCLOSURE.DWG | DATE: 12/08/2008 | Time: 12:02 |