EXTERIOR FINISH SCHEDULE	
EXTERIOR FINISH	
EF-1	EIFS OVER STANDARD CMU
EF-2	READY BRICK CMU
EF-3	CORRUGATED METAL
EF-4	ALUMINUM STOREFRONT WITH INSULATED GLAZING
EF-5	FALSE ALUMINUM LOUVER
EF-6	TRELLIS COLUMN BASE. BASE CONSTRUCTED OF READY BRICK CMU TO MATCH MAIN BUILDING
EF-7	PREFABRICATED ALUMINUM TRELLIS
EF-8	GROUND FACE CMU BANDING

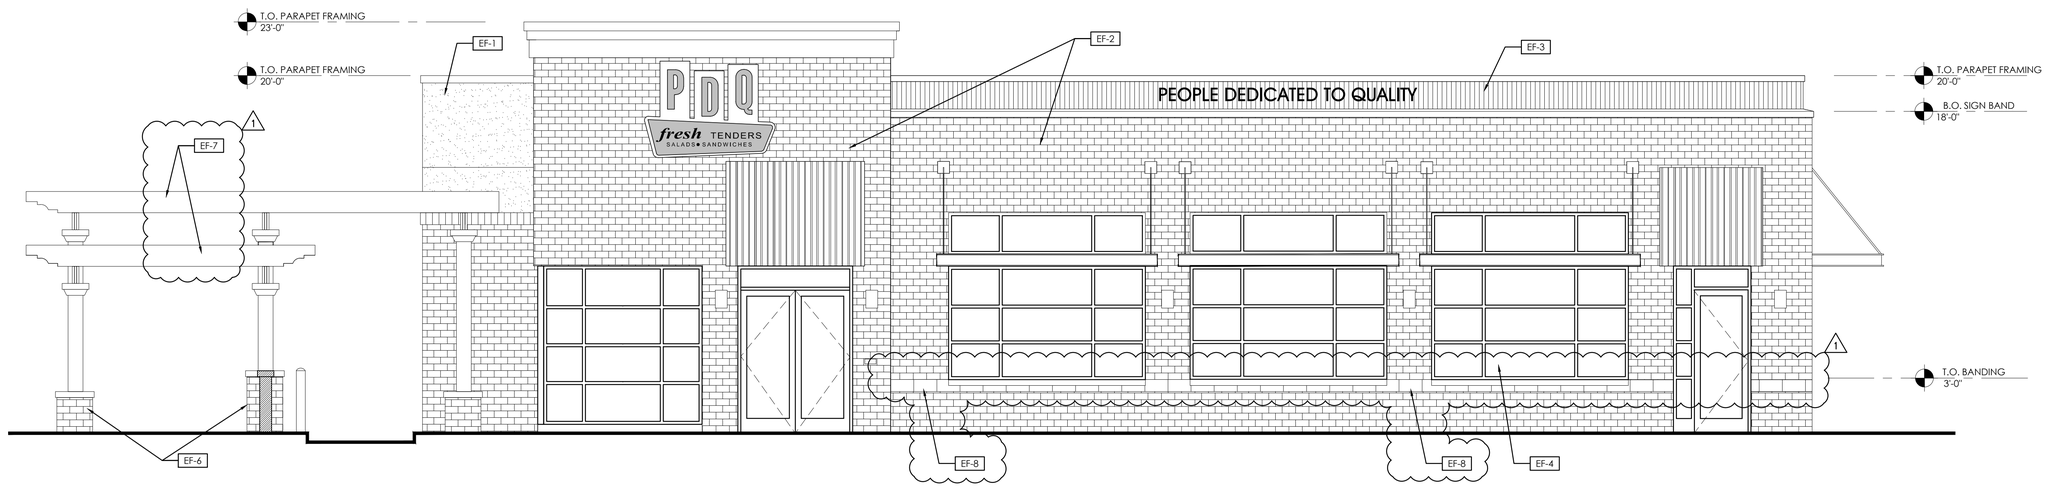

NORTH ELEVATION - MAIN ENTRY | SCALE 1/4"=1'-0" | 1

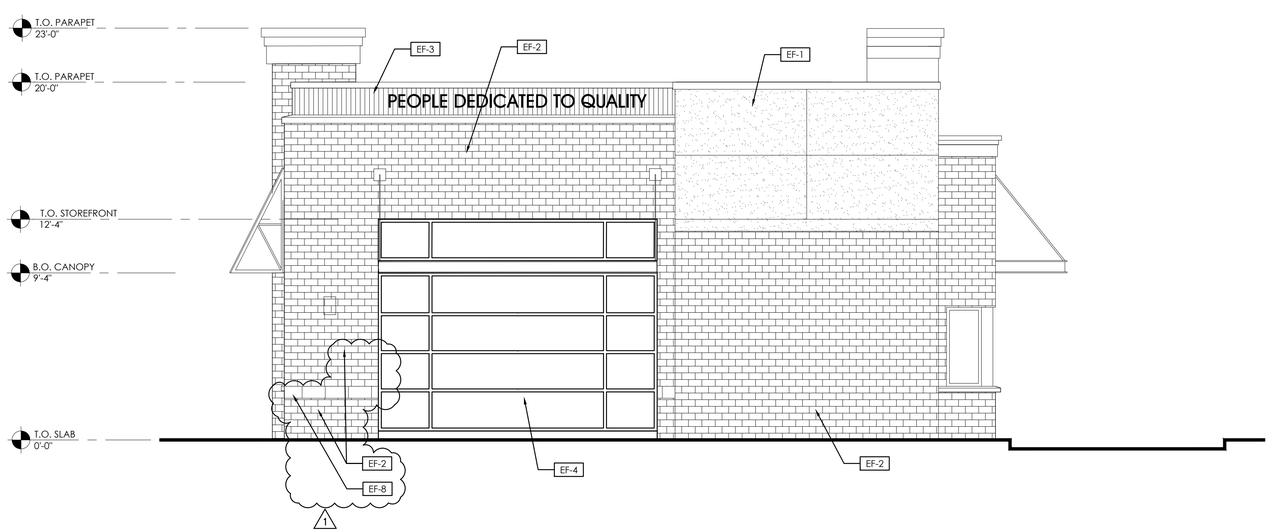

WEST ELEVATION | SCALE 1/4"=1'-0" | 2

INTERPLAN LLC

ARCHITECTURE
ENGINEERING
INTERIOR DESIGN
PROJECT MANAGEMENT

604 COURTLAND STREET
SUITE 100
ORLANDO, FLORIDA 32804
PH 407.645.5008
FX 407.629.9124

CORPORATE:

PDQ
4343 ANCHOR PLAZA PKWY.
SUITE ONE
TAMPA, FLORIDA 33634

THIS DOCUMENT IS "**NOT FOR CONSTRUCTION**" UNLESS THE ARCHITECT OR ENGINEER'S SIGNATURE AND SEAL APPEAR BELOW.

ARCHITECT: DAVID BOYCE
LICENSE NUMBER: 001-017496

PDQ ORLAND PARK

SWC 156th ST. & LAGRANGE ROAD
ORLAND PARK, ILLINOIS

CLIENT: PDQ
4343 ANCHOR PLAZA PARKWAY
TAMPA, FLORIDA

DATE	DESCRIPTION

△	DATE	DESCRIPTION
1	08.25.17	PRELIMINARY SUBMITTAL COMMENTS

EXTERIOR ELEVATIONS -SITE PLAN APPROVAL

A2.0

DRAWN BY: EW CHECKED BY: EW DATE: 08.28.17

PROJECT NUMBER:

2017.0078

COPYRIGHT © 2017 INTERPLAN LLC. RESERVES COPYRIGHT & OTHER RIGHTS RESTRICTING THESE DOCUMENTS TO THE ORIGINAL SITE OR PURPOSE FOR WHICH THEY WERE PREPARED. REPRODUCTIONS, CHANGES OR ASSIGNMENTS ARE PROHIBITED.