ABBREVIATIONS

AFF	ABOVE FINISHED FLOOR
AGL	ABOVE GRADE LEVEL
AMSL	ABOVE MEAN SEA LEVEL
APPROX	APPROXIMATE
AWG	AMERICAN WIRE GAUGE
BLDG	BUILDING
BTS	BASE TRANSMISSION STATION
CCD	CITY OF CHICAGO DATUM
CLR	CLEAR
COL	COLUMN
CONC	CONCRETE
CND	CONDUIT
DWG	DRAWING
FT	FOOT(FEET)
EGB	EQUIPMENT GROUND BAR
ELEC	ELECTRICAL
EMT	ELECTRICAL METALLIC TUBING
ELEV	ELEVATION
EQUIP	EQUIPMENT
EXISTING	EXISTING
EXT	EXTERIOR
FND	FOUNDATION
GA	GAUGE
GALV	GALVANIZED
GPS	GLOBAL POSITIONING SYSTEM
GND	GROUND
MAX	MAXIMUM
MFR	MANUFACTURER
MGB	MASTER GROUND BAR
MIN	MINIMUM
NTS	NOT TO SCALE
O.C.	ON CENTER
OE/OT	OVERHEAD ELECTRIC/TELCO
PCS	PERSONAL COMMUNICATIONS SERVICES
RGS	RIGID GALVANIZED STEEL
IN	INCH(ES)
INT	INTERIOR
LB.(#)	POUND(S)
SF	SQUARE FOOT
STL	STEEL
TYP	TYPICAL
UE/UT	UNDERGROUND ELECTRIC/TELCO
UNO	UNLESS NOTED OTHERWISE
VIF	VERIFY IN FIELD
W	WITH
XFMR	TRANSFORMER
℄	CENTERLINE
ℙ	PLATE

SYMBOLS

- UTILITY POLE
- WORK POINT
- REVISION
- MASONRY
- BRICK
- CONCRETE
- EARTH
- STEEL
- GRAVEL
- CENTER LINE
- PROPERTY LINE
- LEASE LINE
- EASEMENT LINE
- X — X — CHAIN LINK FENCE
- WOOD FENCE
- UE — BELOW GRADE ELECTRIC
- UT — BELOW GRADE TELEPHONE
- OE/OT — OVERHEAD ELECTRIC/TELEPHONE
- SECTION REFERENCE

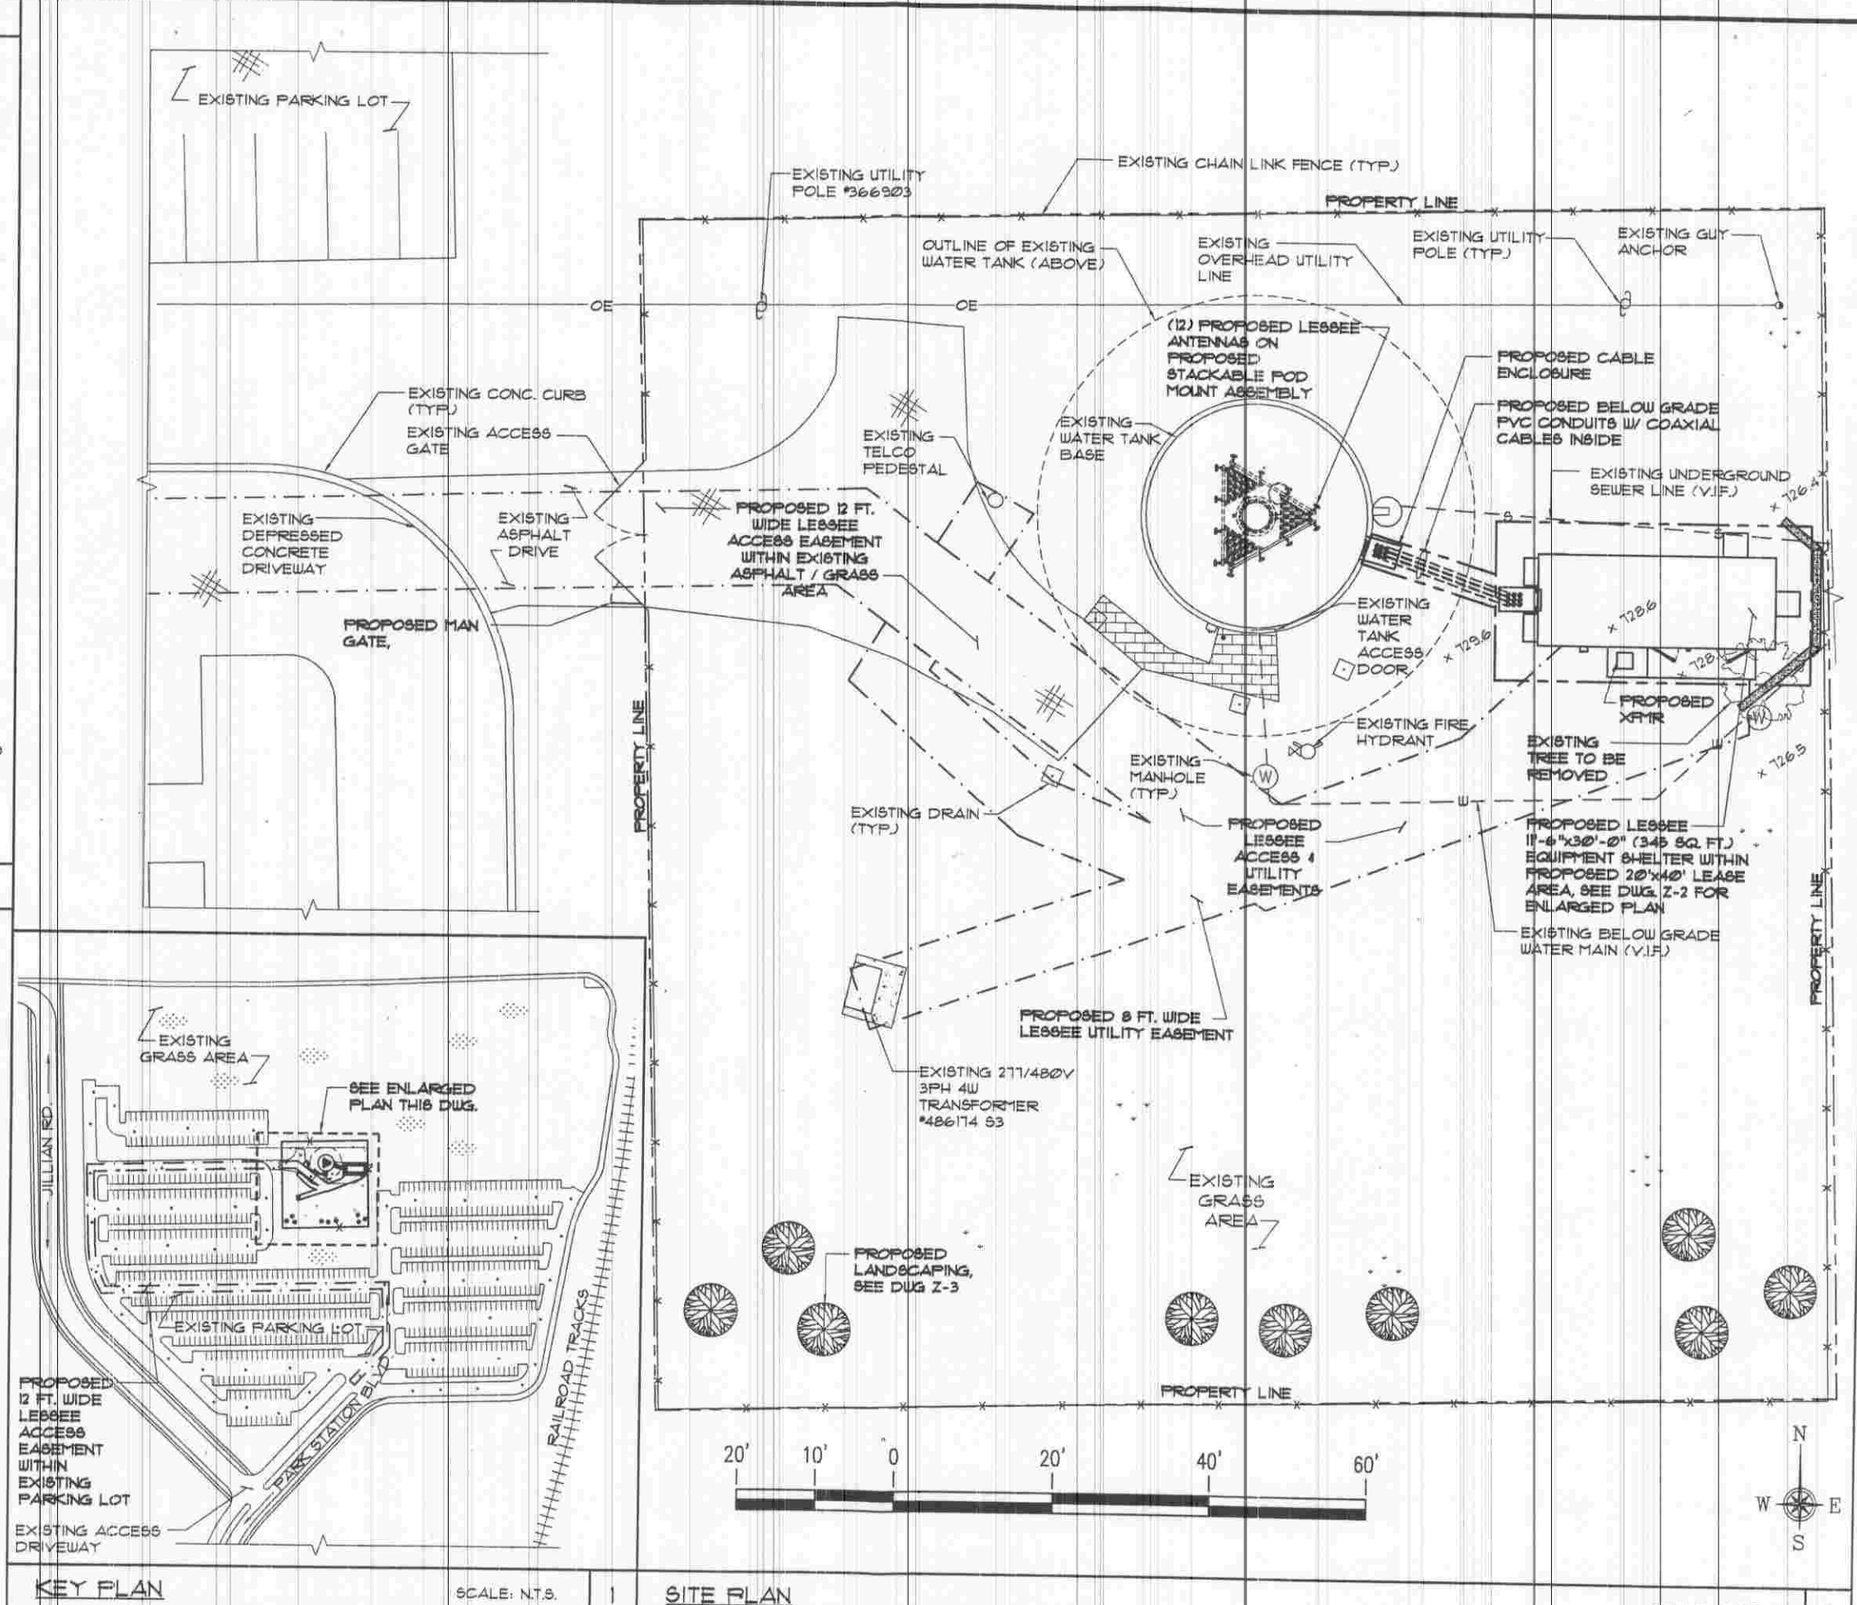

KEY PLAN — SCALE: N.T.S. | 1

SITE PLAN — SCALE: 1"=20'-0" | 2

Chicago SMSA
Limited Partnership
d/b/a Verizon Wireless
1515 Woodfield Rd.
Suite 1400,
Schaumburg, Il 60173

Fullerton Engineering Consultants
9700 W. Higgins Rd, Suite 800
Rosemont, Illinois 60018
Tel. 847-292-0200
Fax 847-292-0205

THIS DRAWING IS THE PROPERTY OF FULLERTON ENGINEERING CONSULTANTS, INC. IT IS FOR THE EXCLUSIVE USE OF THIS PROJECT. ANY RE-USE OF THIS DRAWING WITHOUT THE EXPRESSED WRITTEN CONSENT OF FULLERTON ENGINEERING CONSULTANTS, INC. IS PROHIBITED.

SITE NAME: RT. 7 & WEST

LOCATION NUMBER: 187771

PROJECT NUMBER: 2008284367

SITE ADDRESS: 15501 PARK STATION BLVD. ORLAND PARK, IL 60467

#	DATE	REVISIONS	
	08/15/08	ZONING	AU
	08/14/08	ZONING	AU

CHECKED BY: RI

APPROVED BY: MB

DATE SIGNED:

EXPIRATION DATE:

SHEET TITLE: SITE PLAN

SHEET NUMBER: Z-1