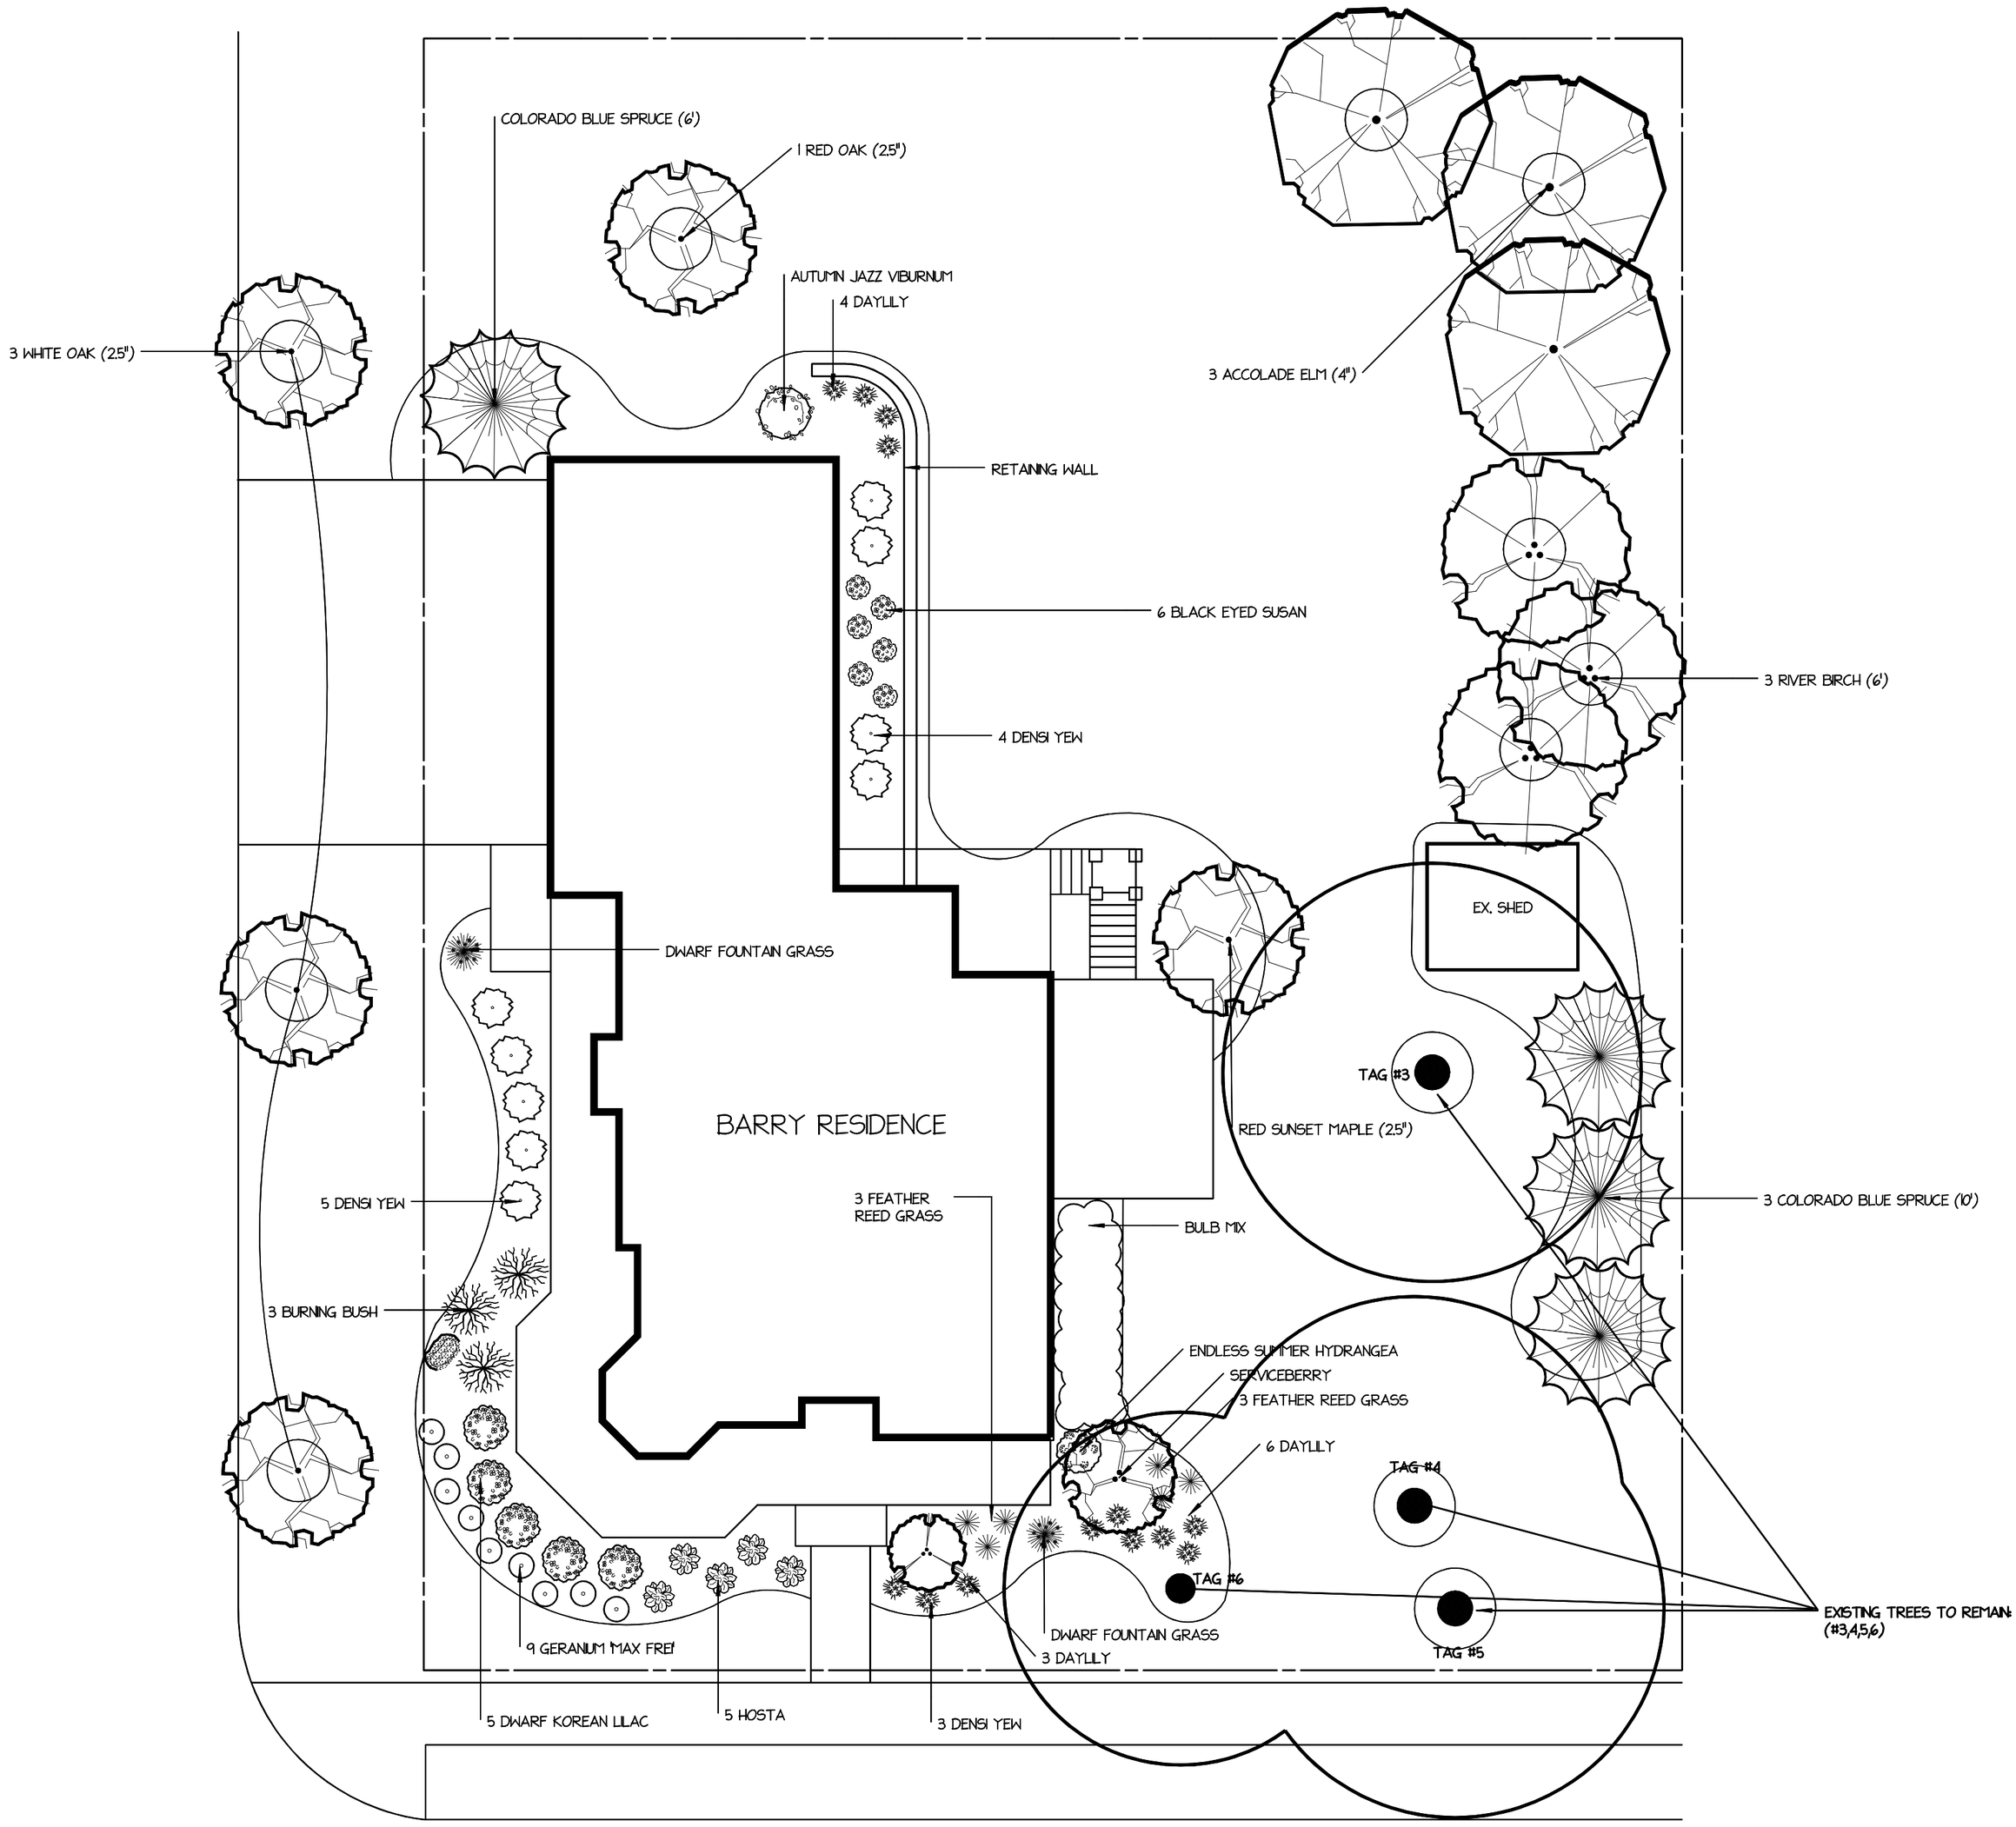

NOTES

N

Barry LANDSCAPING

No.	Date	Description
1	5.2.14	PLANT ADJUSTMENT
2	5.15.14	ADDITIONAL TREES TO BE PROTECTED

REVISIONS

PRELIMINARY
LANDSCAPE
DESIGN

BARRY RESIDENCE

9825 W. 144TH STREET
ORLAND PARK, IL 60462

SCALE 1" = 10'
DRAWN BY MPW
CHECKED BY R. CLAUSING
DATE 4/25/14
DATE OF PRINT

PROJECT NO.
SHEET NO.

Powered by DynaSCAPE