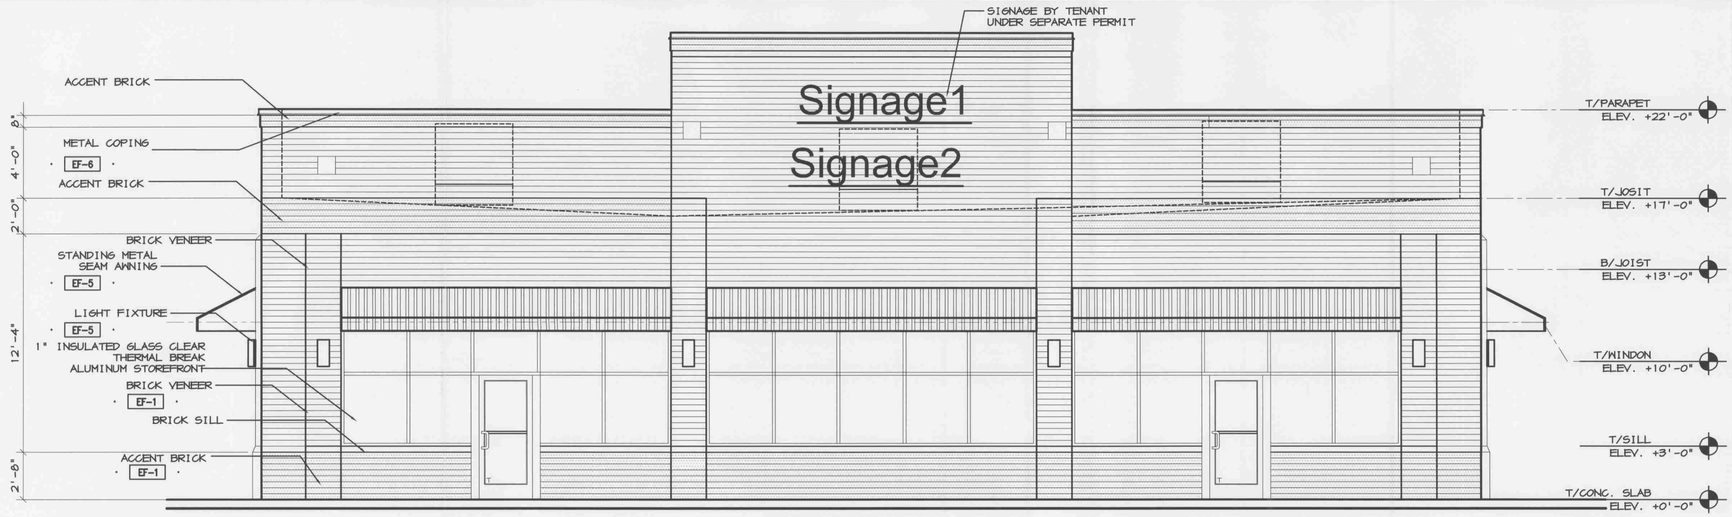

1 / A4 NORTH ELEVATION
1/4"=1'-0"

2 / A4 EAST ELEVATION
1/8"=1'-0"

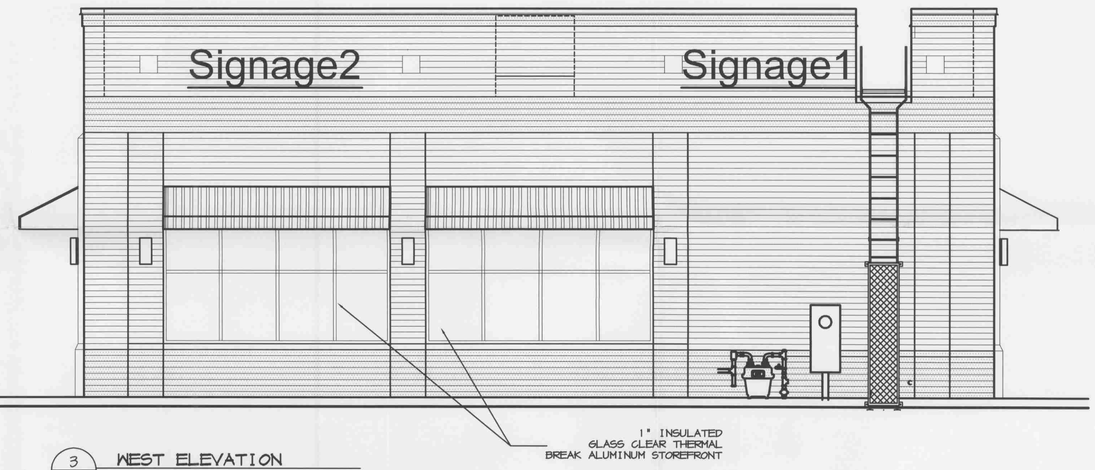

3 / A4 WEST ELEVATION
1/4"=1'-0"

4 / A2 SOUTH ELEVATION
SCALE: 1/4" = 1'-0"

RECEIVED
OCT 31 2007
By

REV	DATE	DESCRIPTION	BY

FLOOR PLAN

SCALE: 1/4" = 1'- 0"
DATE: OCT 29, 2007
DRAWN BY: GLB
APPROVED: FTM
DESIGN II

RETAIL BUILDING
159th AND WOLF
ORLAND PARK, IL

INFINITY DZINES, INC
44 Western Avenue (RT31) Suite A
Carpentersville, Illinois 60110
847-783-6722 office
847-783-6755 Fax

© ALL DRAWINGS AND WRITTEN MATERIAL CONTAINED HEREIN ARE THE PROPERTY OF INFINITY DZINES, INC. THEY MAY NOT BE REPRODUCED, COPIED, RELEASED OR DISCLOSED WITHOUT WRITTEN PERMISSION.

SHEET NO.
A2