Sheet Size - 30x42
© Copyright 2019 Hobbs+Black Associates, Inc.
ALL RIGHTS RESERVED

ISSUED FOR VILLAGE REV. 3/19/2019
ISSUED FOR VILLAGE REV. 1/10/2019
DATE ISSUED

DRAWN BY

CHECKED BY

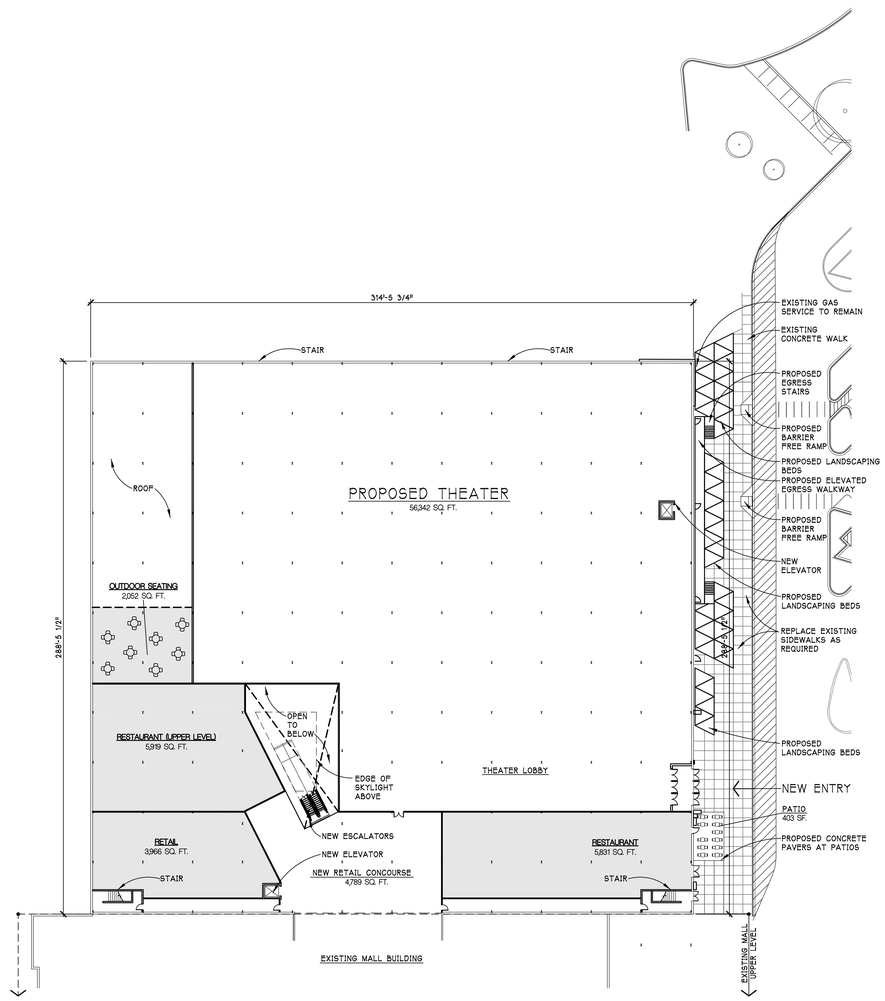

NORTH

H1 / A-1 UPPER LEVEL COMPOSITE PLAN
SCALE - 1/32" = 1'-0"
EGMAP01

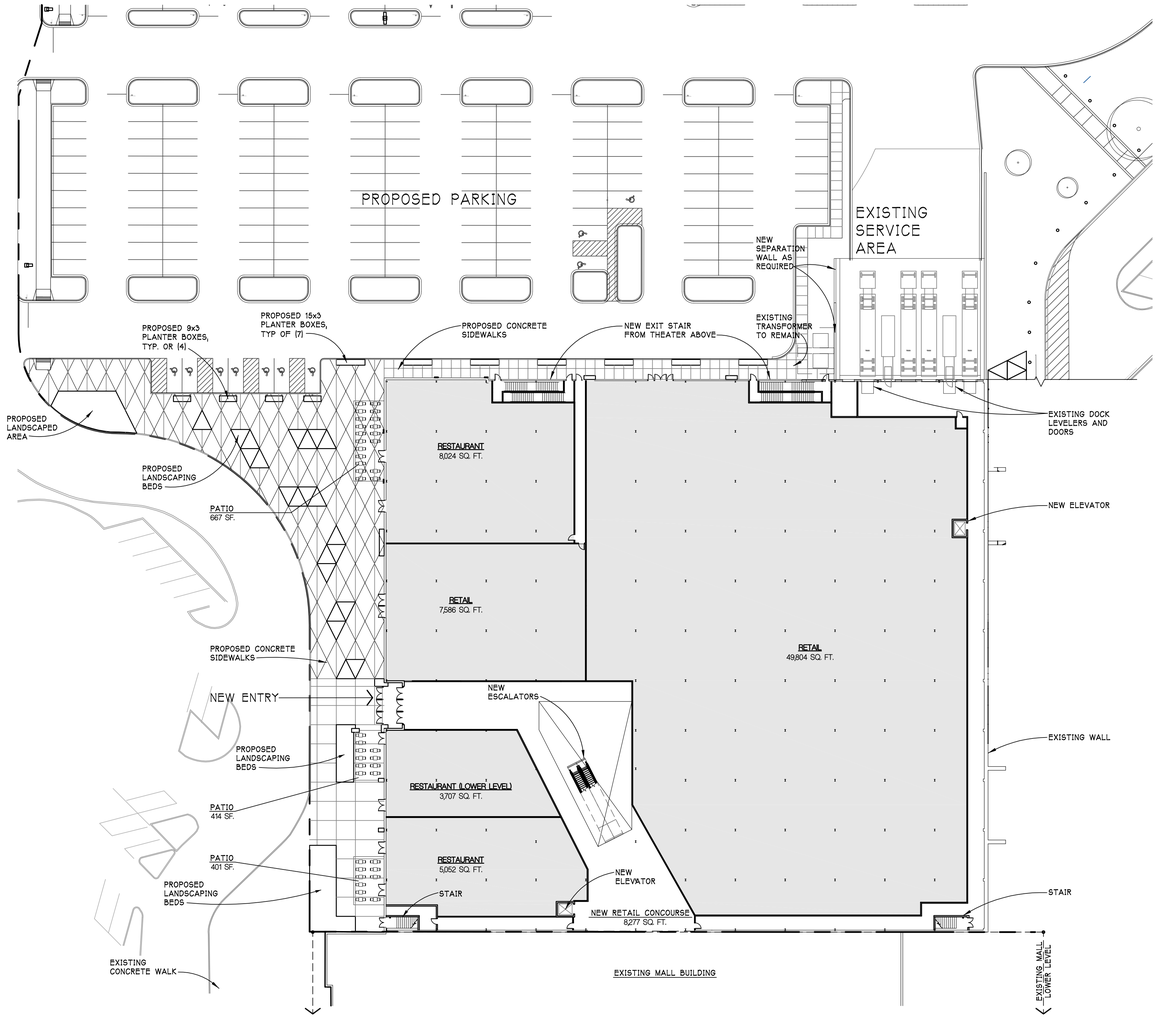

NORTH

C1 / A-1 LOWER LEVEL COMPOSITE PLAN
SCALE - 1/32" = 1'-0"
EGMAP01

HOBBS + BLACK ARCHITECTS
100 N. State St.
Ann Arbor, MI 48104
P.734.663.4189
www.hobbs-black.com

ORLAND SQUARE
SOUTHEAST PAD REDEVELOPMENT
2 ORLAND SQUARE DR, ORLAND PARK, IL 60462-3211

PROJECT

WILLIAM SAMUEL HOBBS
001.009912
STATE OF ILLINOIS

CONSULTANT

NOT FOR CONSTRUCTION

PROPOSED FLOOR PLANS

SHEET TITLE

17-437

PROJECT NUMBER

A-1

SHEET NUMBER

Drawing: P:\2017\17437\Dwgs\Site Plan Approval\201903 19\EGSHA1.dwg
Date: Mar 18, 2019, 11:15am Layout: A-1 Plotted by: dpence