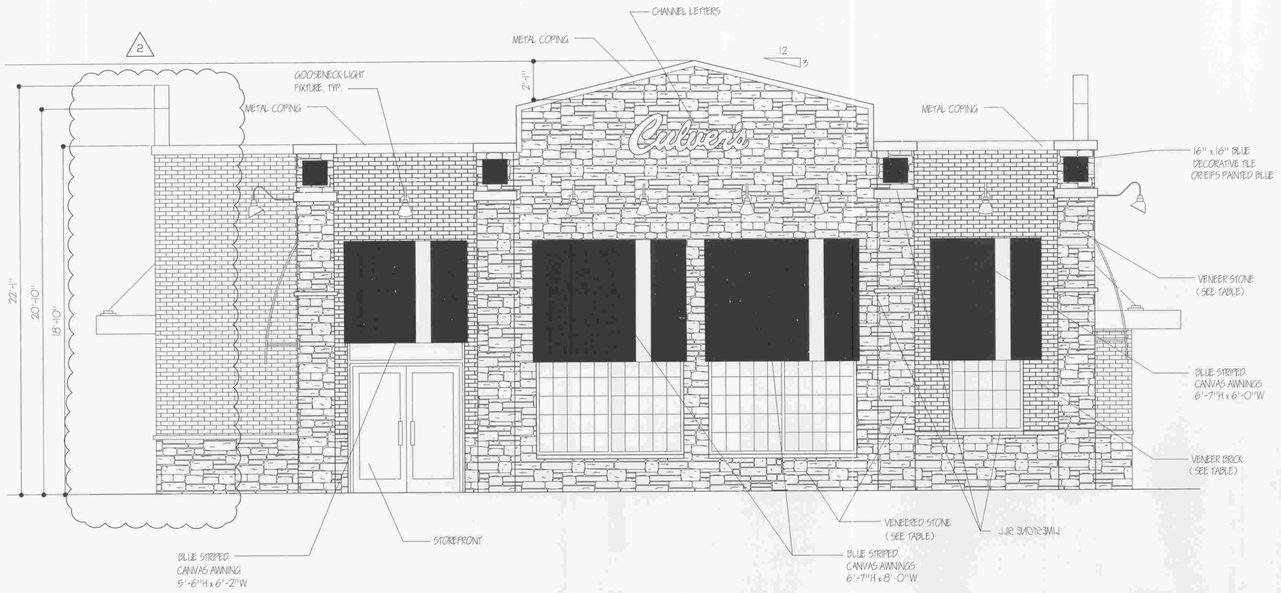

WEST ELEVATION

SCALE: 1/4" = 1'-0"

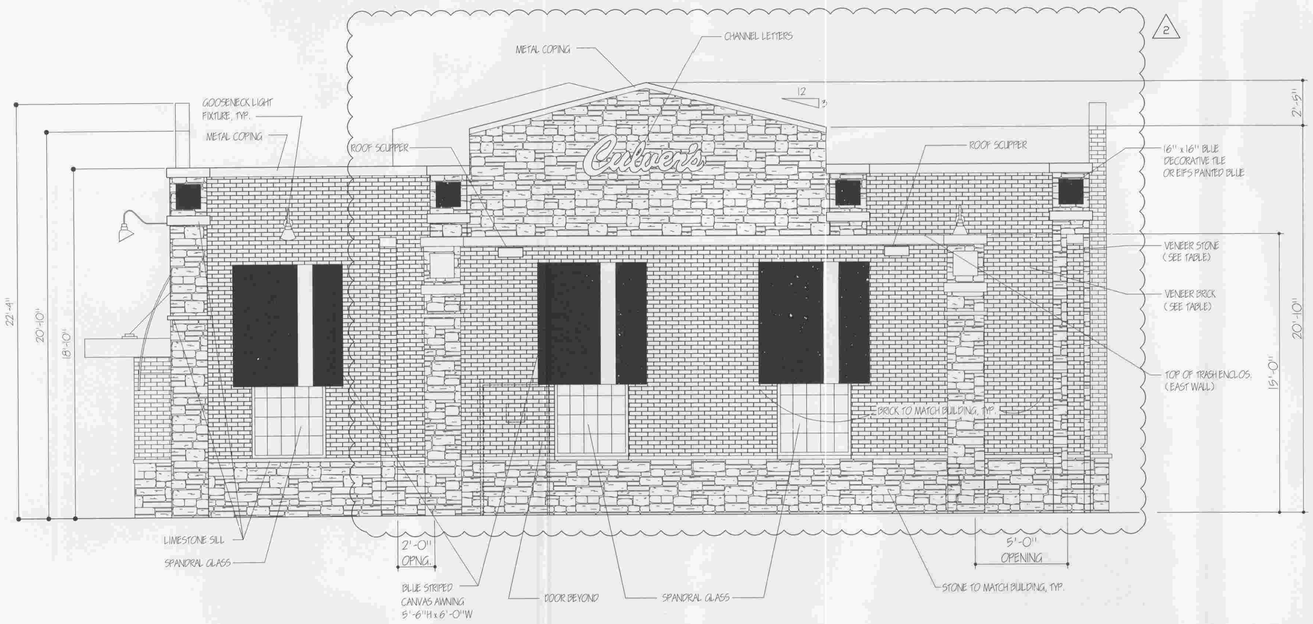

EAST ELEVATION

SCALE: 1/4" = 1'-0"

EXTERIOR MATERIALS LIST

VENEER STONE:
PRO CAST STONE - SUEDE STACKSTONE

VENEER BRICK:
"TAN" - TO BE SELECTED BY OWNER

NOTE:
ALL STACKSTONE IS REQUIRED TO BE INSTALLED USING A 1/4" MORTAR JOINTS. CONSULT WITH CFSI WITH ANY CHANGES.

* (ANY CHANGES OR ALTERNATES NEED TO BE SUBMITTED TO CFSI FOR APPROVAL)

STANDARD PROTOTYPE AWNINGS

9 - BLUE STRIPED CANVAS AWNINGS 6'-7"H x 8'-0"W

10 - BLUE STRIPED CANVAS AWNING 6'-7"H x 6'-0"W

1 - BLUE STRIPED CANVAS AWNING 5'-6"H x 6'-8"W

20 - TOTAL

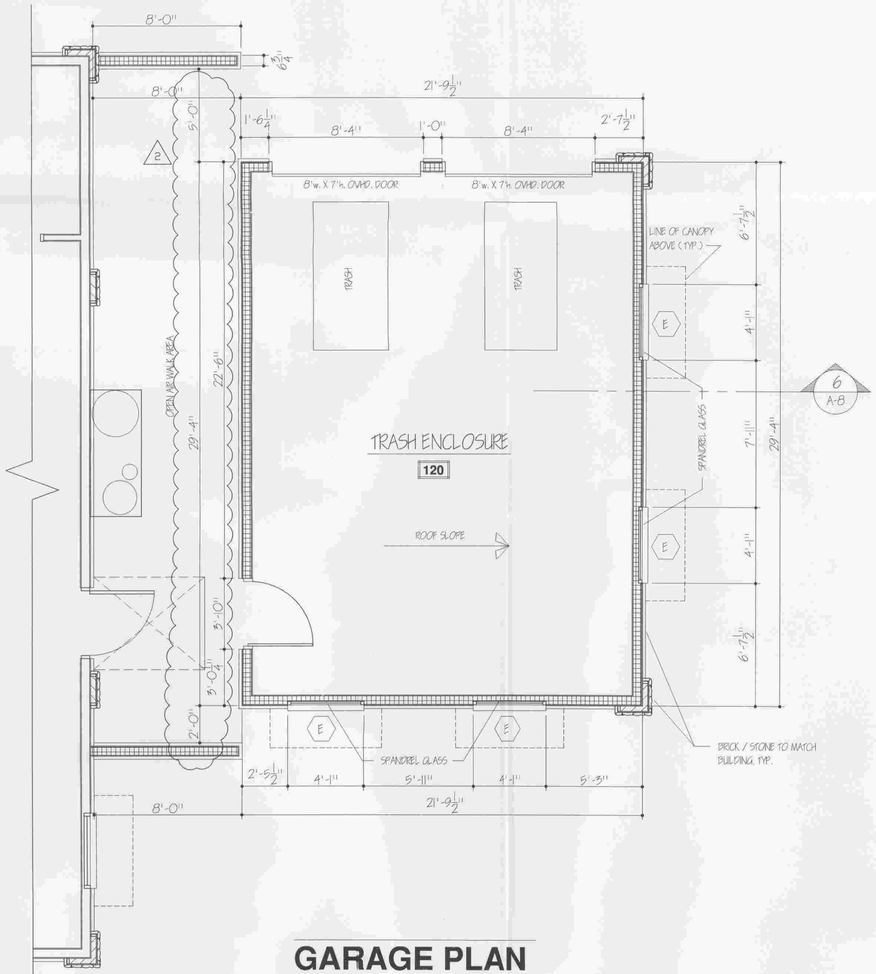

GARAGE PLAN

SCALE: 1/4" = 1'-0"

WARREN JOHNSON ARCHITECTS, INC.

19 N. GREELEY STREET
PALATINE, ILLINOIS 60067
TEL. 847.359.9616
FAX 847.359.9641

Culver's
BUTTERBURGERS & FROZEN CUSTARD

ISSUE DATES / REVISIONS

NO.	DESCRIPTION	DATE:
2	OWNER REVISIONS	5-27-09
1	BID/PERMIT SET	5-15-09

© WARREN JOHNSON ARCHITECTS, INC. 2009
THESE DOCUMENTS ARE THE PROPERTY OF WARREN JOHNSON ARCHITECTS, INC. & MAY NOT BE REUSED, COPIED OR REPRODUCED WITHOUT WRITTEN PERMISSION FROM THE AUTHOR.

DRAWN BY : J. ROBERTS
CHECKED BY : W. JOHNSON
DATE : 11-24-08
PROJECT No : 08230.CD

CULVER'S
9120 W. 159th STREET
ORLAND PARK, IL

EXTERIOR ELEVATIONS & GARAGE PLAN

SHEET

A-2.1

OF ELEVEN