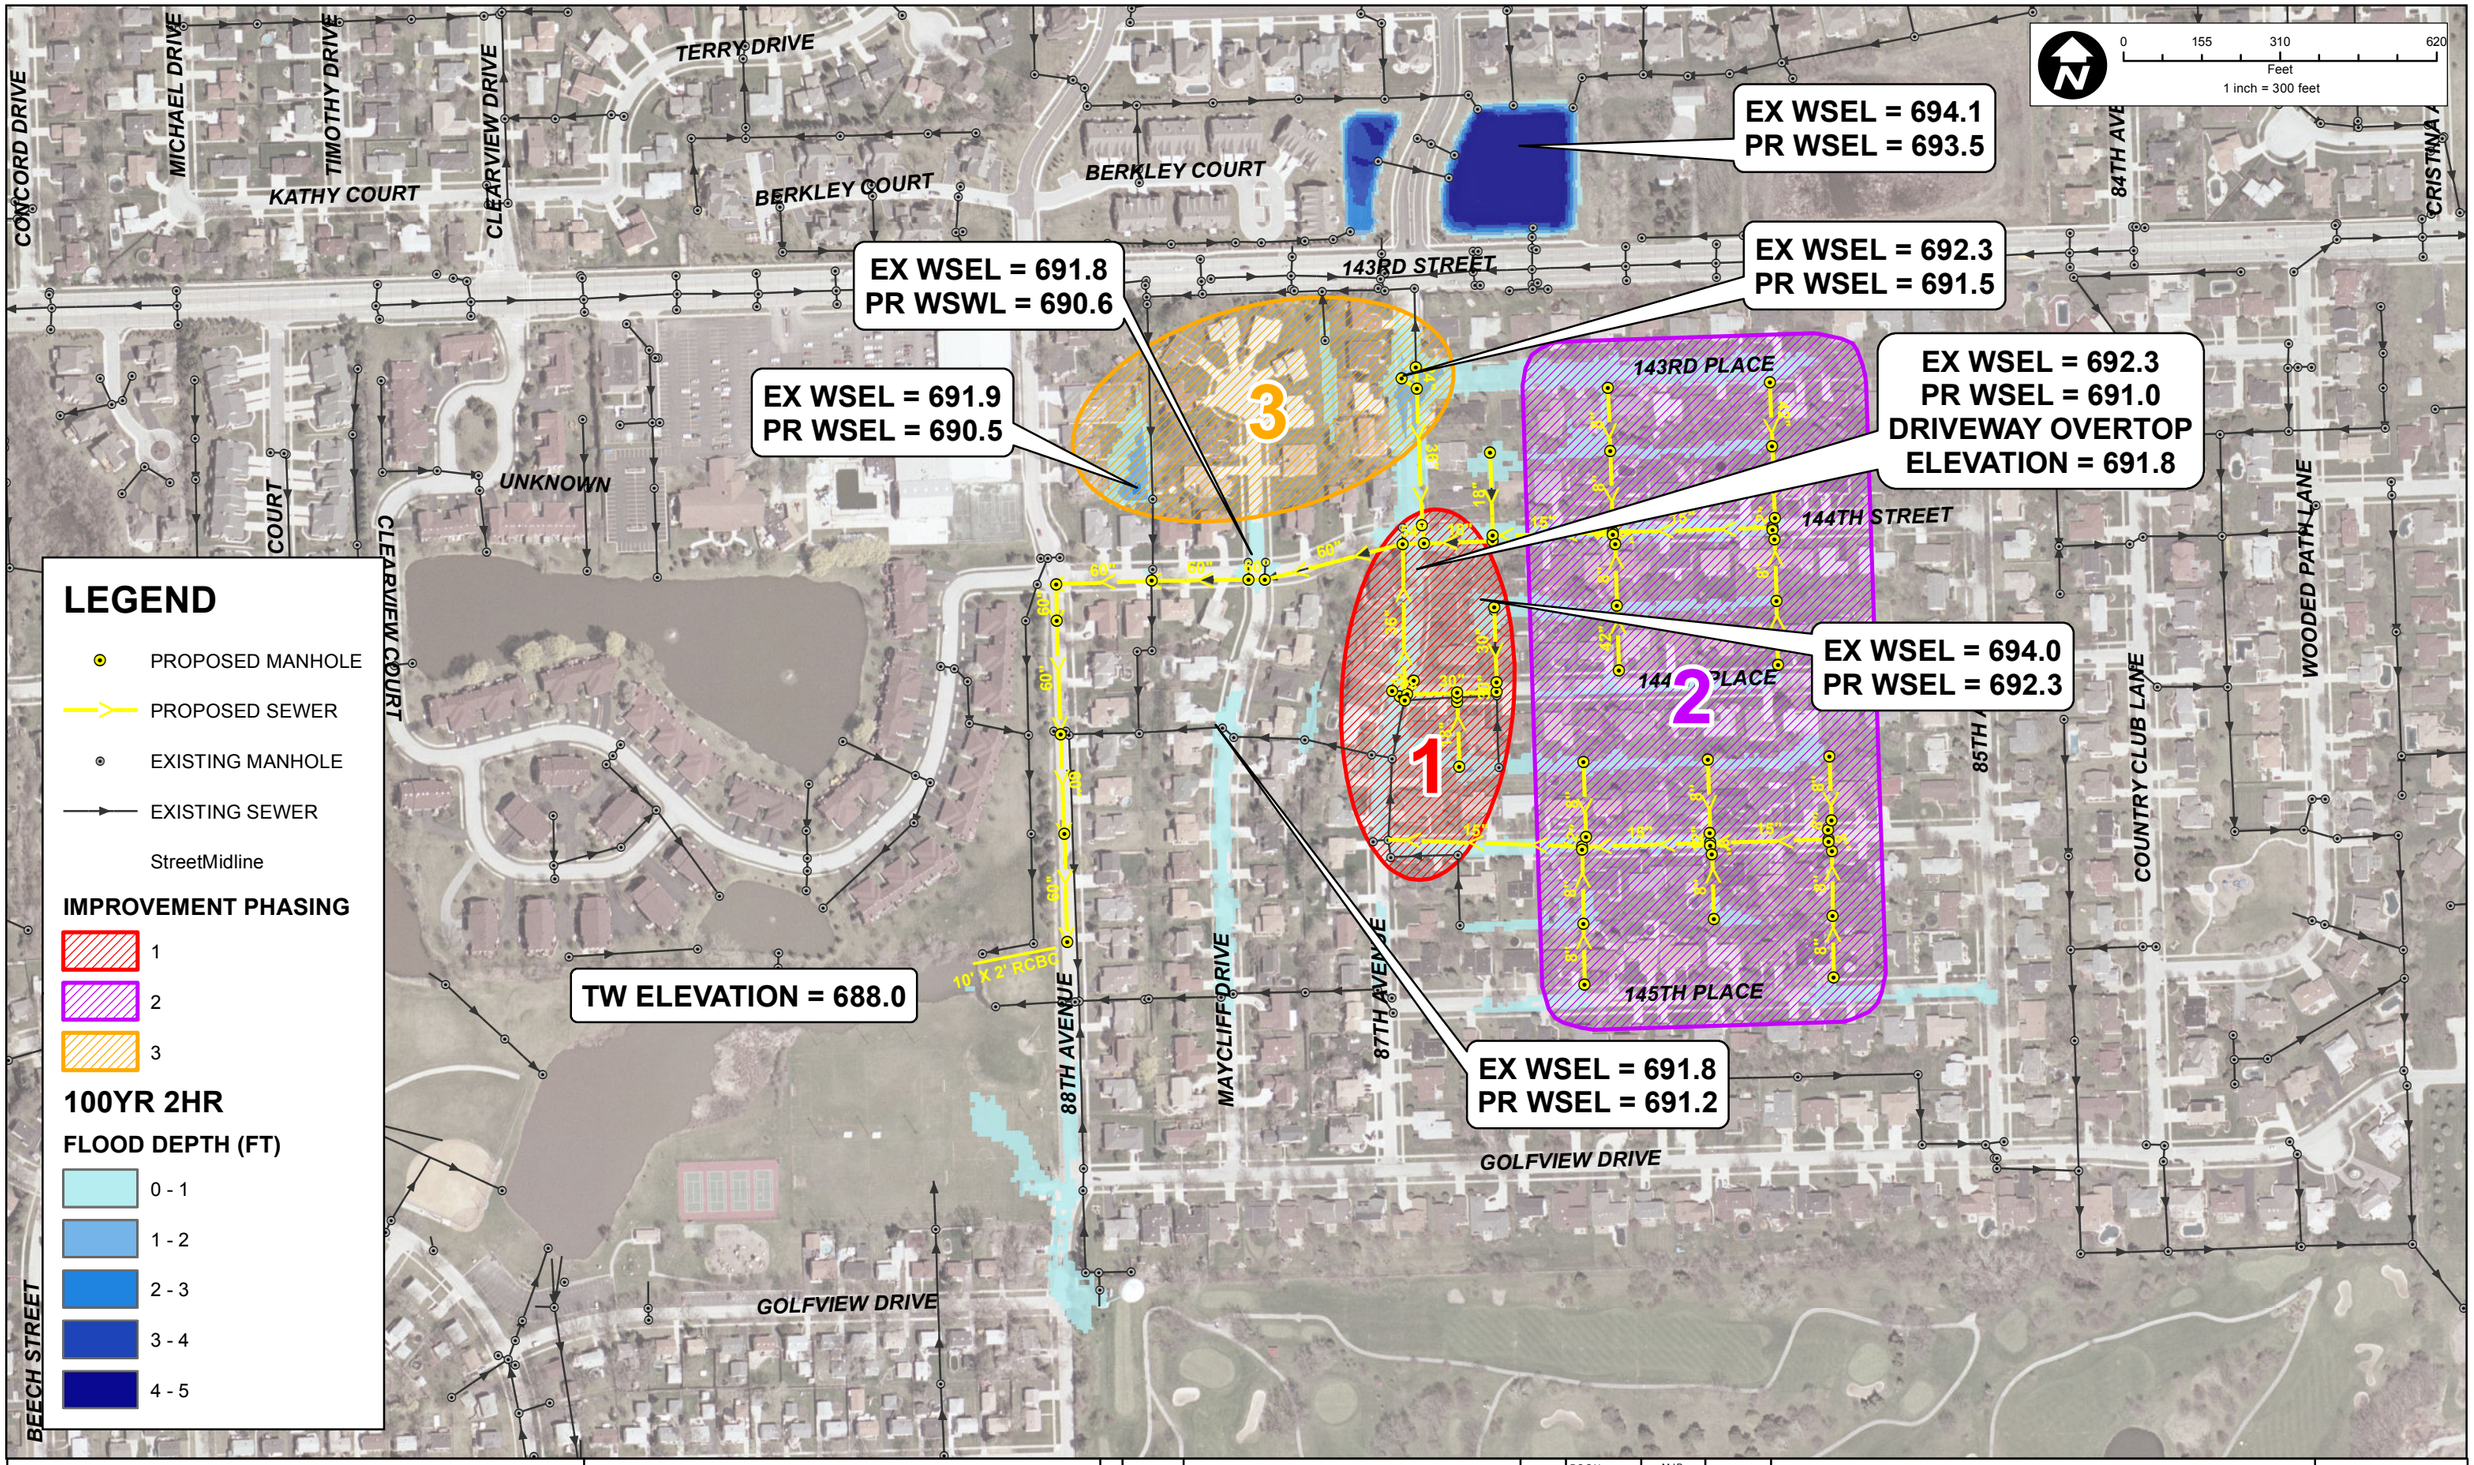

CHRISTOPHER B. BURKE ENGINEERING LTD.
9575 West Higgins Road, Suite 600
Rosemont, Illinois 60018
(847) 823-0500

CLIENT:
VILLAGE OF ORLAND PARK

NO.	DATE	NATURE OF REVISION	CHKD.

FILE NAME

DSGN.	MJB
DWN.	MJB
CHKD.	TMP
SCALE:	1"=
PLOT DATE:	
CAD USER:	
MODEL:	

TITLE:
IMPROVEMENT AREA PHASING EXHIBIT

PROJ. NO. 03-0379.E0003
DATE:
SHEET 1 OF 1
DRAWING NO.
EXH