L:\SDSK\PROJ\716-040\rev\sdcbsseplan022808\overallbase042208.dwg, 4/24/2008 3:11:59 PM, HP DesignJet 1050C by HP

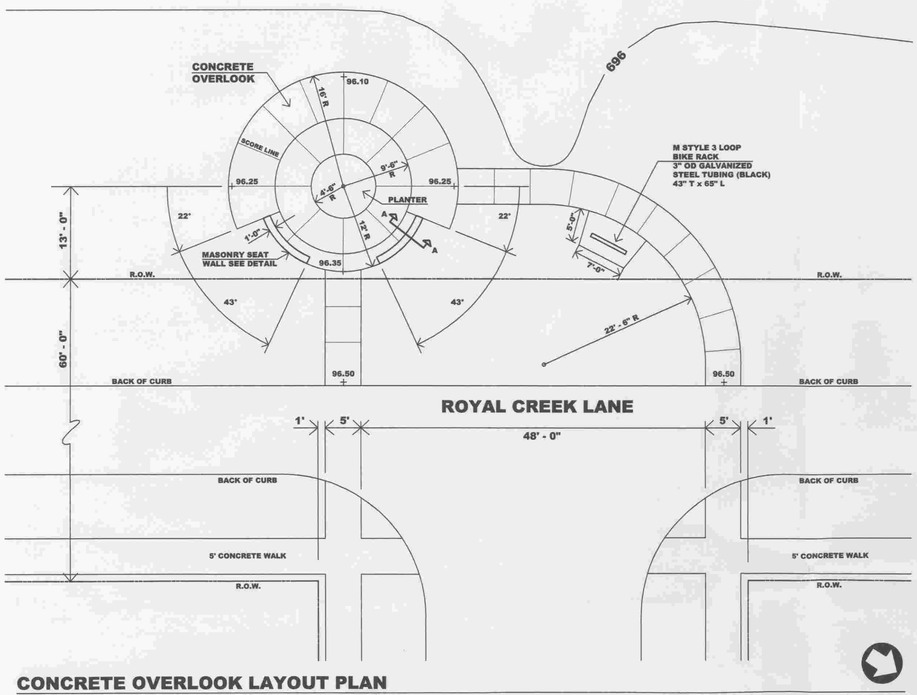

CONCRETE OVERLOOK LAYOUT PLAN

1" = 10'

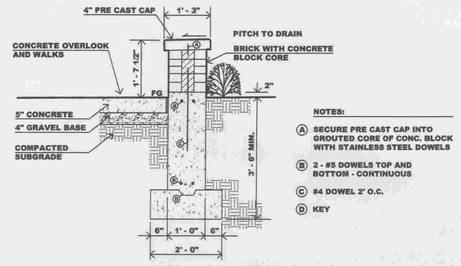

MASONRY SEAT WALL SECTION A-A

1/2" = 1'

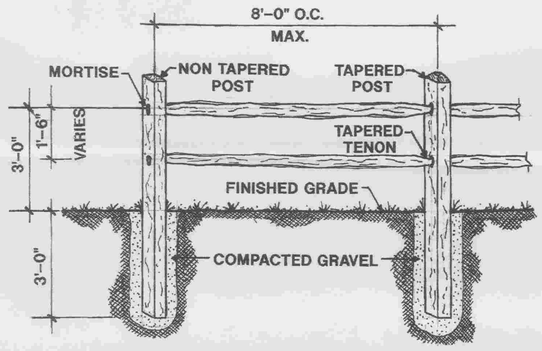

SPLIT CEDAR OR TREATED SOUTHERN PINE POSTS & RAILS

2 RAIL SPLIT-RAIL FENCE DETAIL

1/2" = 1'

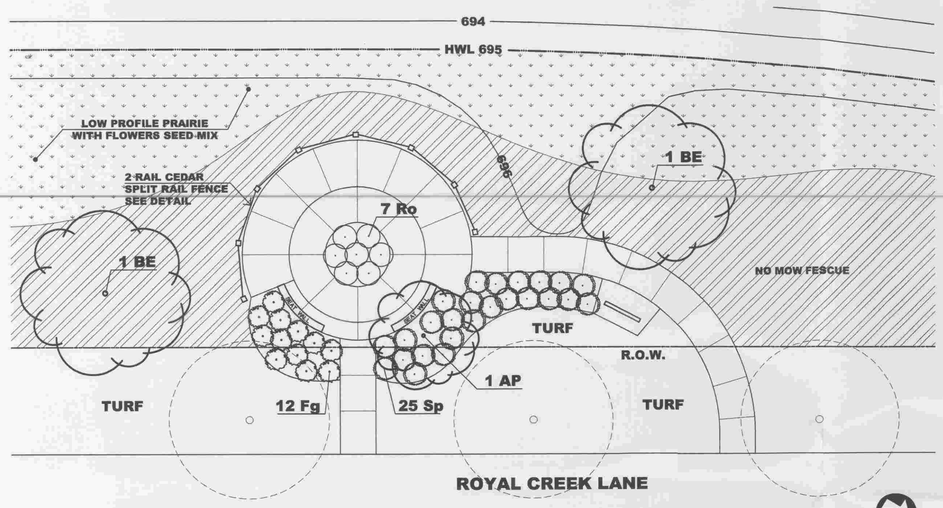

CONCRETE OVERLOOK LAYOUT PLAN

1" = 10'

RESIDENTIAL STRENGTH ALUMINUM FENCE STYLE #202 BY JERITH MANUFACTURING COMPANY OR APPROVED EQUAL. 60" HEIGHT - COLOR: BLACK

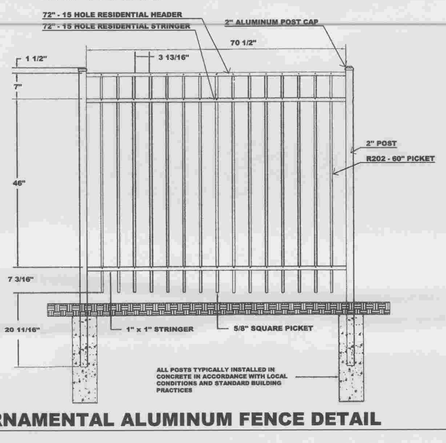

ORNAMENTAL ALUMINUM FENCE DETAIL

NTS

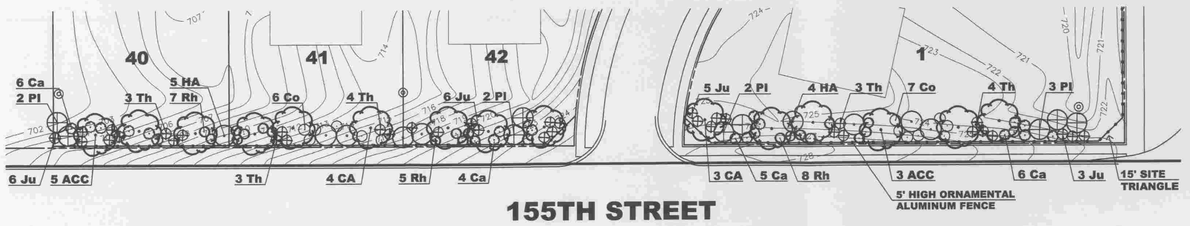

155TH STREET - 20' BUFFERYARD 'C' PLANTING PLAN DETAIL

1" = 40'

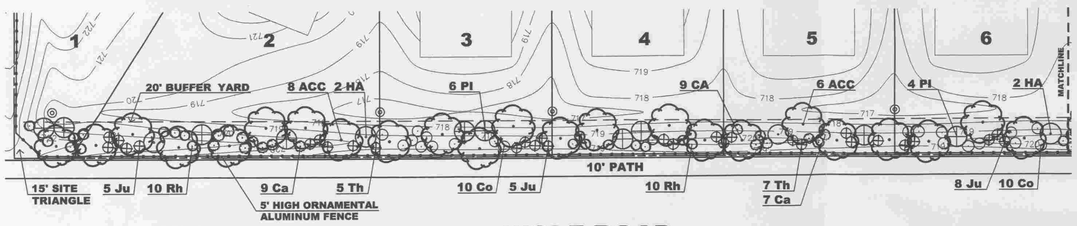

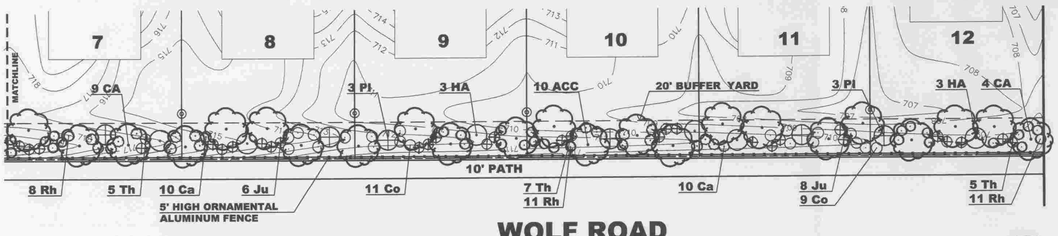

WOLF ROAD - 20' BUFFERYARD 'C' PLANTING PLAN DETAIL

1" = 40'

WOLF ROAD - 20' BUFFERYARD 'C' SECTION A-A

1" = 20'

ENCAP, Inc.
Environmental Consultants
Native Landscape Specialists
Erosion and Sediment Control Professionals
1709 Afton Road - Sycamore, IL 60178 - P:(815) 899-1621 - F:(815) 899-6821 - www.encapinc.net

The Olson Design Group, L.L.C.
Land Planning Environmental Resources Landscape Architecture Land Surveying Civil Engineering Construction Services
4906 Main Street . Suite 101 . Lisle . Illinois 60532
(630) 725-9800 . (630) Fax 725-9803

DATE	REVISIONS	BY

FINAL LANDSCAPE IMPROVEMENT PLAN
DOCTOR EAST - ORLAND PARK, IL
GALLAGHER & HENRY

PROJ. MGR.: TJM
DRAWN BY: TJM, BM
CHECKED BY:
DATE: 4/24/08
SCALE: AS NOTED

SHEET 5 OF 6

716-040