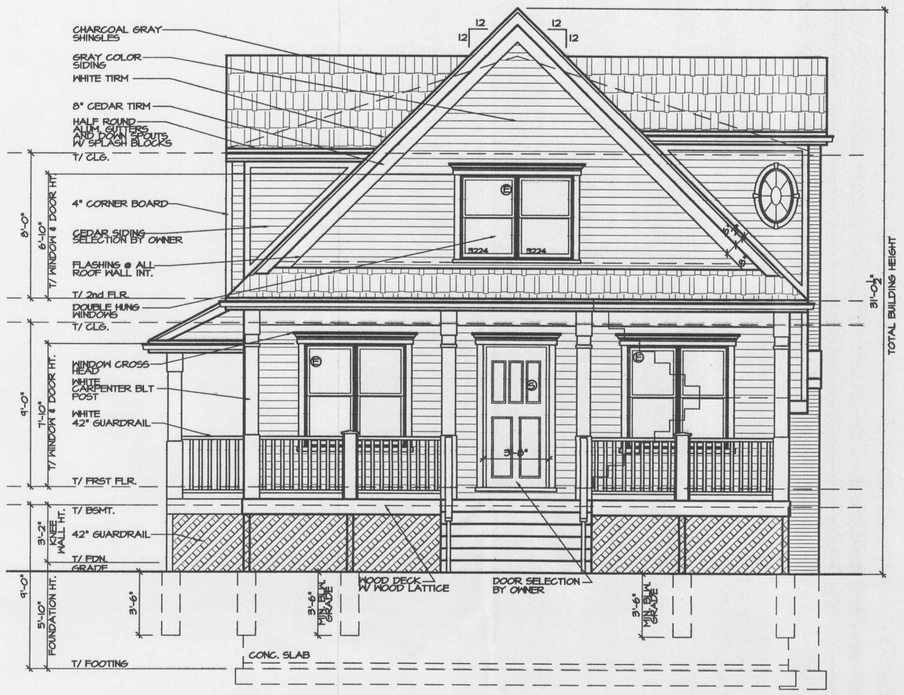

NORTH ELEVATION

SCALE 1/4" = 1'-0"

WEST ELEVATION

SCALE 1/4" = 1'-0"

PHILLIP J. RILEY

ARCHITECTS
12839 S. HARLEM AVE.
PALOS HEIGHTS, ILLINOIS 60463 (708) 361-4126

THESE DRAWINGS, SPECIFICATIONS, DESIGN, AND DETAILS ARE AND SHALL REMAIN THE PROPERTY OF PHILLIP J. RILEY. NO PART SHALL BE REUSED IN ANY FASHION WITHOUT THE EXPRESSED WRITTEN PERMISSION OF PHILLIP J. RILEY.

WRITTEN DIMENSIONS SHALL HAVE PRECEDENCE OVER SCALED DIMENSIONS. THE CONTRACTOR SHALL VERIFY ALL DIMENSIONS AND CONDITIONS ON THE JOB AND PHILLIP J. RILEY ARCHITECTS SHALL BE NOTIFIED OF ANY VARIATIONS FROM THE DIMENSIONS AND CONDITIONS SHOWN BY THESE DRAWINGS.

SEAL

ULVERTON
9875 W. 144th PLACE
ORLAND PARK, IL.

BUILDING DEPT:

PERMIT PLANS MUST BE STAMPED AND SIGNED BY PHILLIP J. RILEY. STAMPED PLANS ARE FOR ONE BUILDING ONLY.

NO.	DATE	REVISIONS	BY

DRAWN BY: IJM | PREVIOUS: NONE

DATE 6-20-07

JOB # 07122

SHEET A-1

COPYRIGHT © 2008, PHILLIP J. RILEY