NOTES:
1. CONTRACTOR TO PROVIDE 1/8" PER FOOT LONGITUDINAL SLOPE ON STAIRS AND LANDINGS TO PREVENT PONDING, UNLESS OTHERWISE INDICATED.
2. EOP = EDGE OF PLATFORM

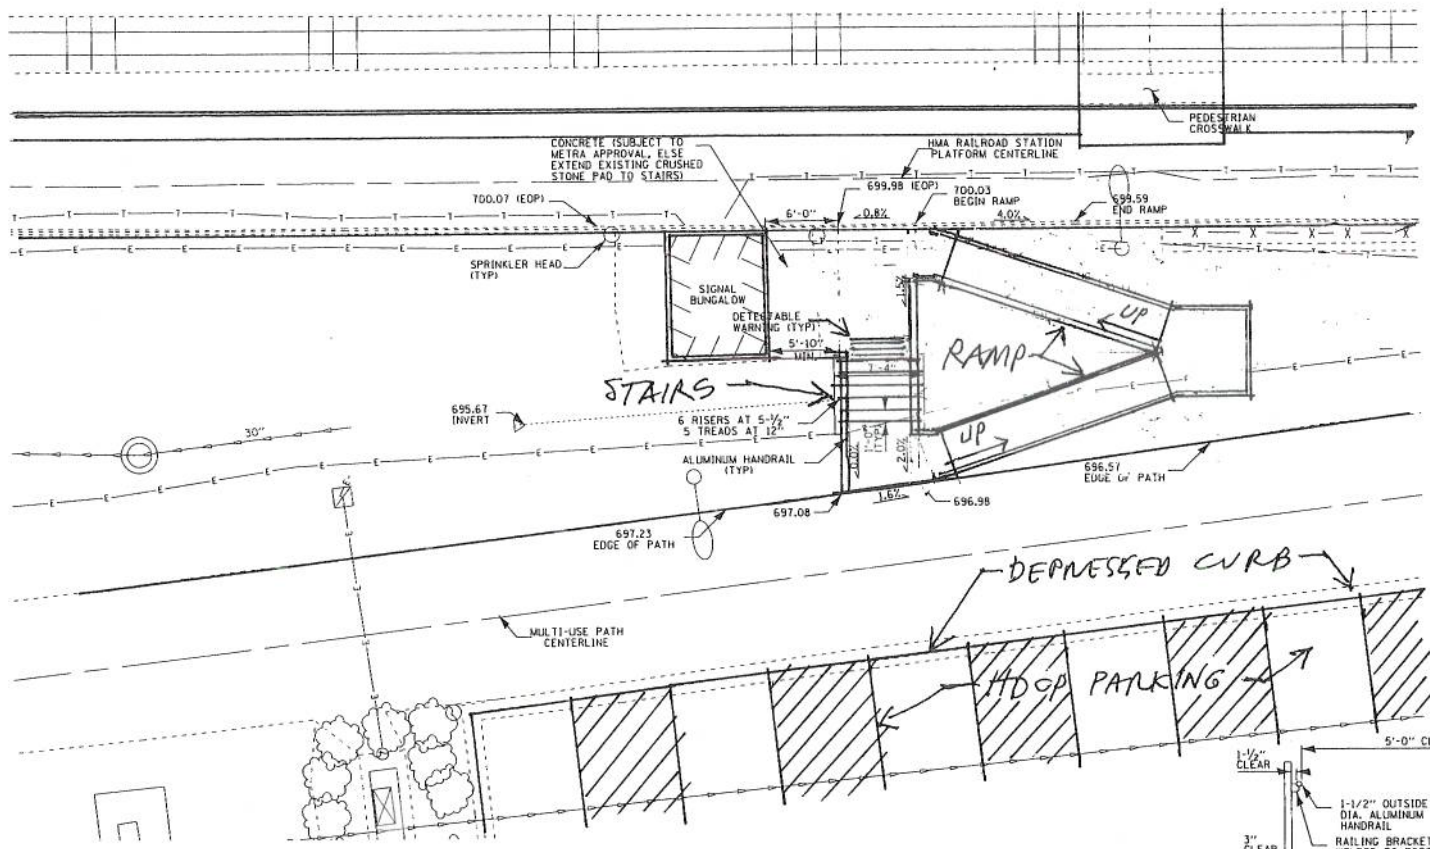

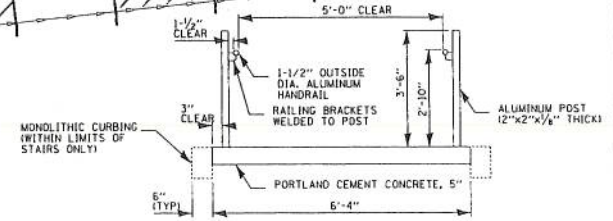

SECTION A-A

ASK-1 PROPOSED RAMP/STAIR
02/29/16

BAXTER & WOODMAN	DESIGNED - JDW	REVISED -	VILLAGE OF ORLAND PARK	143RD STREET METRA STATION STAIRS	F.A.P. RTE. / SECTION / COUNTY / TOTAL SHEETS
	DRAWN - CJC	REVISED -			COOK / #TOT
	CHECKED - ADJ	REVISED -			CONTRACT NO.
	DATE - 1-18-16	FILE - 150350SHT_Plan1.dgn		SCALE: 1" = 5' STA. TO STA.	FED. ROAD DIST. NO. / ILLINOIS / FED. AID PROJECT

COPYRIGHT © 2016, BY BAXTER & WOODMAN, INC.
STATE OF ILLINOIS - PROFESSIONAL DESIGN FIRM
CORPORATION - 184.001358 - EXPIRES: 4/30/2018