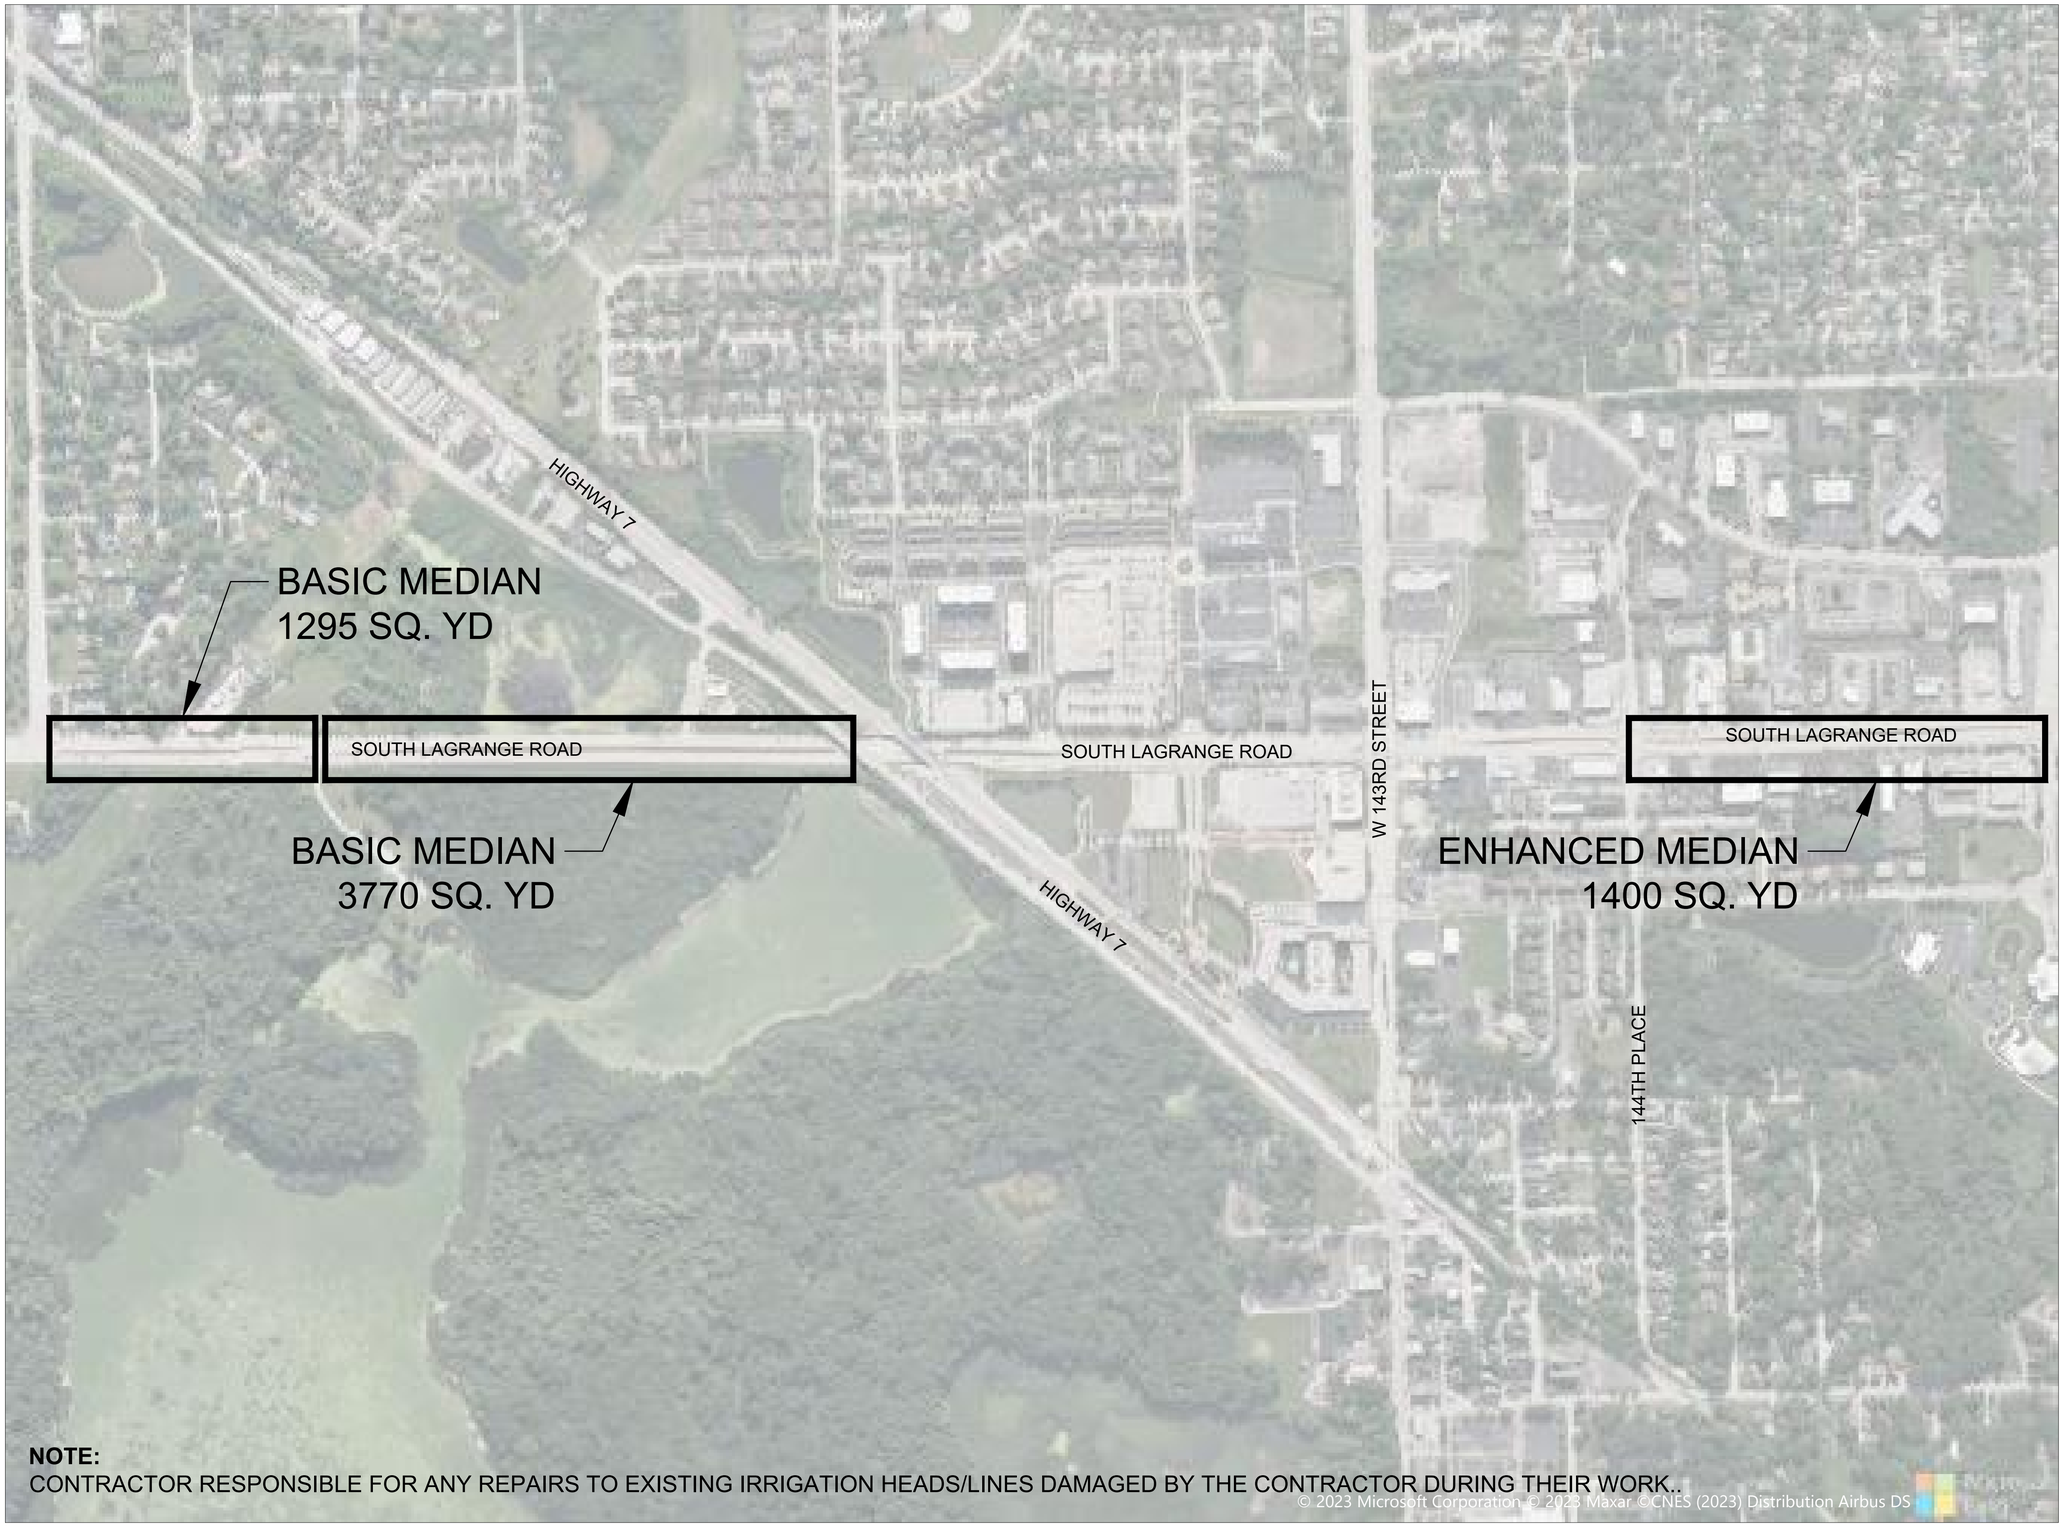

NOTE:
CONTRACTOR RESPONSIBLE FOR ANY REPAIRS TO EXISTING IRRIGATION HEADS/LINES DAMAGED BY THE CONTRACTOR DURING THEIR WORK..

0 300 600
Scale in Feet

LEGEND

No.	Revision/Issue	Date

Hey and Associates, Inc.
Engineering, Ecology and Landscape Architecture
8755 W. Higgins Road, Suite 835
Chicago, Illinois 60631
Office (773) 693-9200
Fax (847) 740-2888
Chicago@Heyassoc.com

Professional Design Firm
License No. 184-002429

Orland Park Landscape
Median Conversion

Orland Park, Illinois

Overall Plan

PROJECT NO: 19-0240 X		DRAWING NO:
DESIGNED BY	ERA	L2.0
DRAWN BY	ERA	
CHECKED BY	TRP	
APPROVED BY	TRP	SHEET NO:
ISSUE DATE	12/15/2023	2 OF 5

Issued For Bid

File: P:\19000\19-0240 Orland Park-Master Agreement\X - Median Conversion Bid docs\19-0240 X Plan Set.dwg Plot Date: December 15, 2023 Plotted by: Ethan Appelgren
Copyright © 2022 Hey and Associates, Inc.