1 EAST ELEVATION

1/4" = 1'-0"

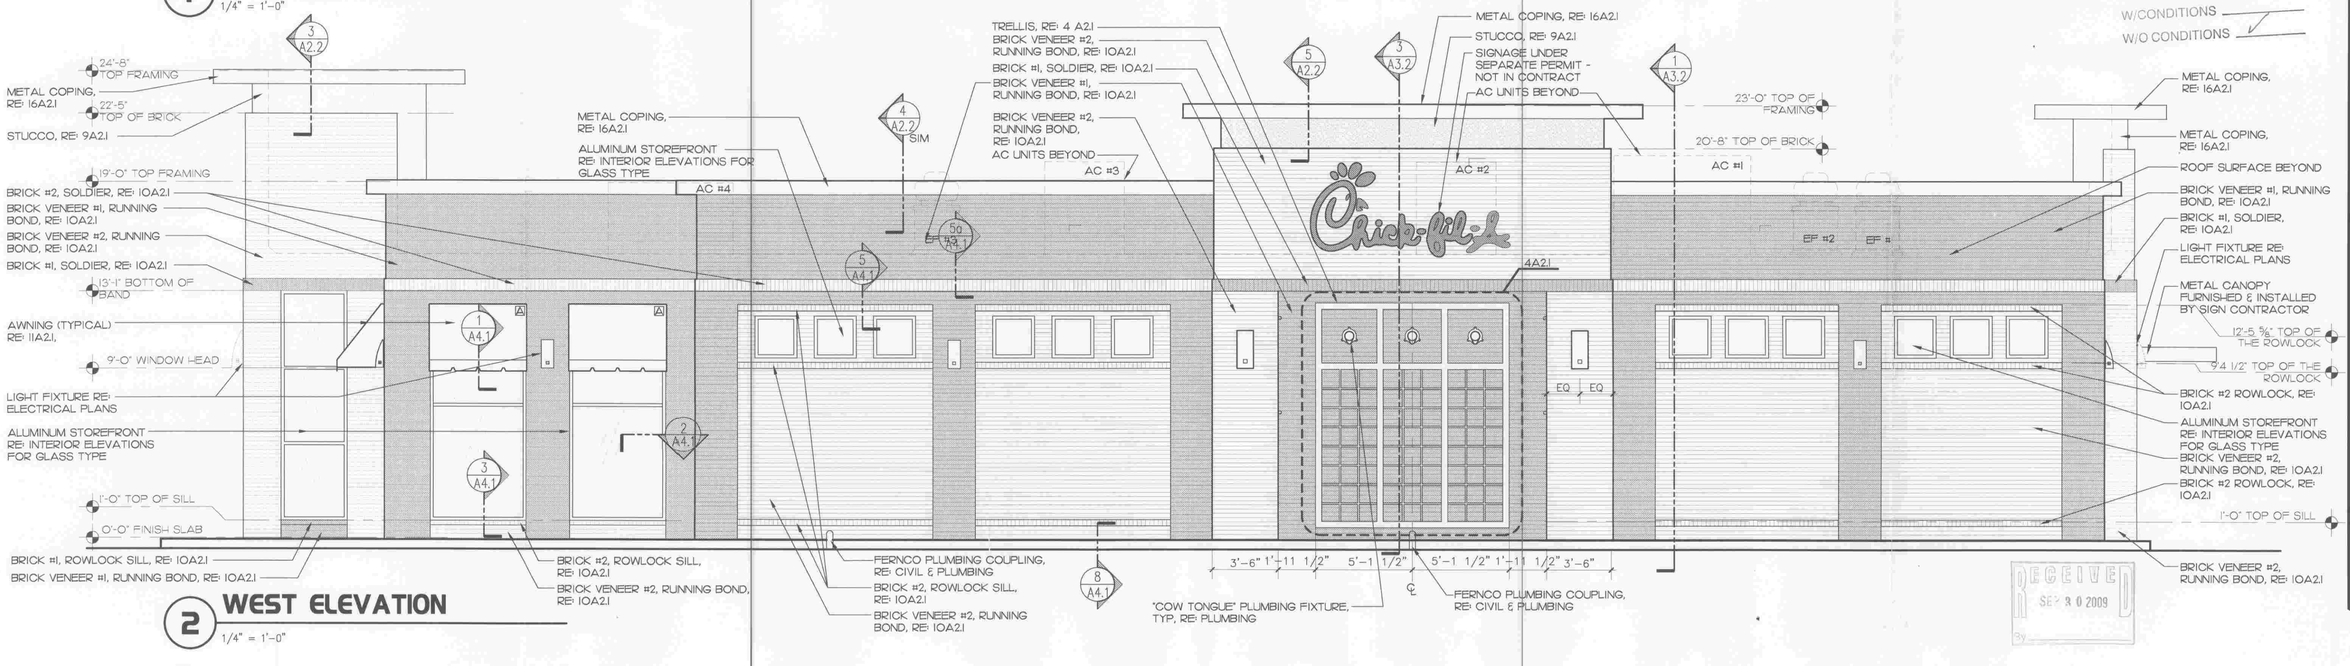

2 WEST ELEVATION

1/4" = 1'-0"

BOARD APPROVED
CASE NO. 2009-0344
DATE 10-5-09
W/CONDITIONS
W/O CONDITIONS ✓

RECEIVED
SEP 30 2009
BY

5200 Buffington Rd.
Atlanta Georgia,
30349-2998

Revisions:

Mark	Date	By

STATE OF ILLINOIS
STEPHEN P. GEIER
001011761
LICENSED ARCHITECT
July 9, 2009

ILLINOIS DESIGN FIRM #184-002363

E + H ARCHITECTS, P.C.
THE HORSE BARN, 4
249 WARD CIRCLE, SUITE 1
BRENTWOOD, TENNESSEE
37027
PHONE: 615-377-3111
FAX: 615-377-0978
E-MAIL: gemail@eharch.com

STORE #2638
Chick-Fil-a FSU
S06A

ORLAND PARK, IL

SHEET TITLE
EXTERIOR ELEVATION

DWG EDITION 07.1
REVISION –

Job No. : ----
Store : 2638
Date : 07/09/09
Drawn By : --
Checked By: --

Sheet
A-2.2