PROPOSED SHARED PARKING PLAN
SP 1
APRIL 14, 2009

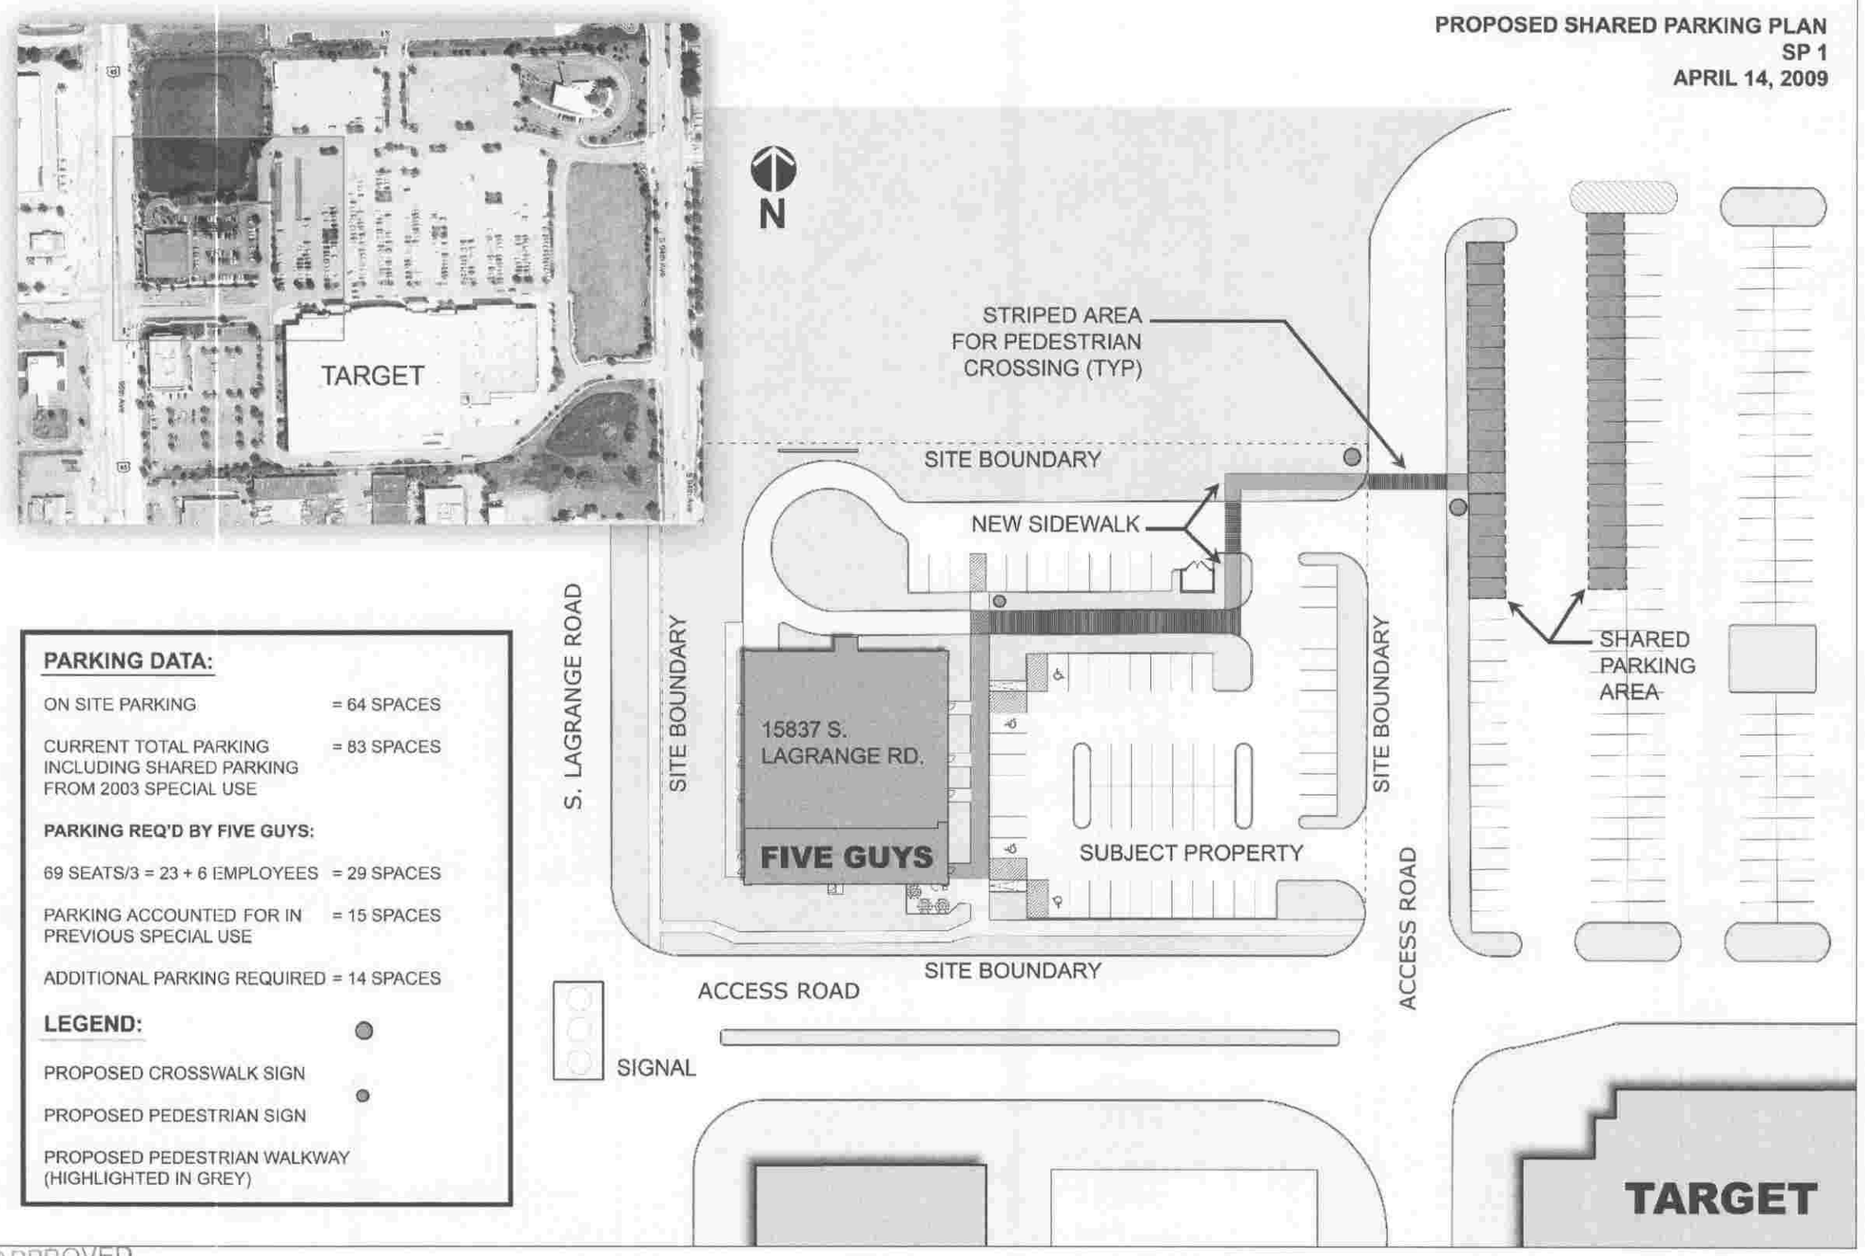

PARKING DATA:

ON SITE PARKING	= 64 SPACES
CURRENT TOTAL PARKING INCLUDING SHARED PARKING FROM 2003 SPECIAL USE	= 83 SPACES
PARKING REQ'D BY FIVE GUYS:	
69 SEATS/3 = 23 + 6 EMPLOYEES	= 29 SPACES
PARKING ACCOUNTED FOR IN PREVIOUS SPECIAL USE	= 15 SPACES
ADDITIONAL PARKING REQUIRED	= 14 SPACES

LEGEND:

- PROPOSED CROSSWALK SIGN
- PROPOSED PEDESTRIAN SIGN
- PROPOSED PEDESTRIAN WALKWAY (HIGHLIGHTED IN GREY)

BOARD APPROVED
CASE NO. 2009-0101.1
DATE 4-20-09
W/CONDITIONS ✓
W/O CONDITIONS

N 01 SITE PLAN
NTS

ASOOSOCIATES
Soos & Associates, Inc.
Architecture
105 Scheller Road Lincolnshire Illinois 60069
phone: 847 821 7667 fax: 847 821 8570

THESE DRAWINGS AND SPECIFICATIONS ARE THE CONFIDENTIAL AND PROPRIETARY PROPERTY OF SOOS & ASSOCIATES, INC. AND SHALL NOT BE COPIED OR REPRODUCED WITHOUT WRITTEN AUTHORIZATION. THE CONTRACT DOCUMENTS WERE PREPARED FOR USE ON THIS SPECIFIC SITE IN CONJUNCTION WITH ITS ISSUE DATE AND ARE NOT SUITABLE FOR USE ON A DIFFERENT SITE OR AT A LATER TIME. USE OF THESE DRAWINGS FOR REFERENCE OR EXAMPLE ON ANOTHER PROJECT REQUIRES THE SERVICES OF SOOS & ASSOCIATES, INC. REPRODUCTION OF THE CONTRACT DOCUMENTS FOR REUSE ON ANOTHER PROJECT IS NOT AUTHORIZED.

ILLINOIS DESIGN FIRM # 184003287

Client
FIVE GUYS
BURGERS & FRIES
FIVE GUYS ENTERPRISES LLC
10440 FURNACE RD, SUITE 205
LORTON, VA 22079

Project
FIVE GUYS® BURGERS & FRIES
15837 S. LaGrange Rd
Orland Park, IL 60462

Consultant

No.	Issue	Date
	SUP	04-14-09

RECEIVED
APR 16 2009
By

Seal

SPECIAL USE PETITION

Date	April 14, 2009
Job Number	08FG056
Drawn	NJ
Checked	ES
Approved	ES

Title
SITE PLAN

Sheet
A100