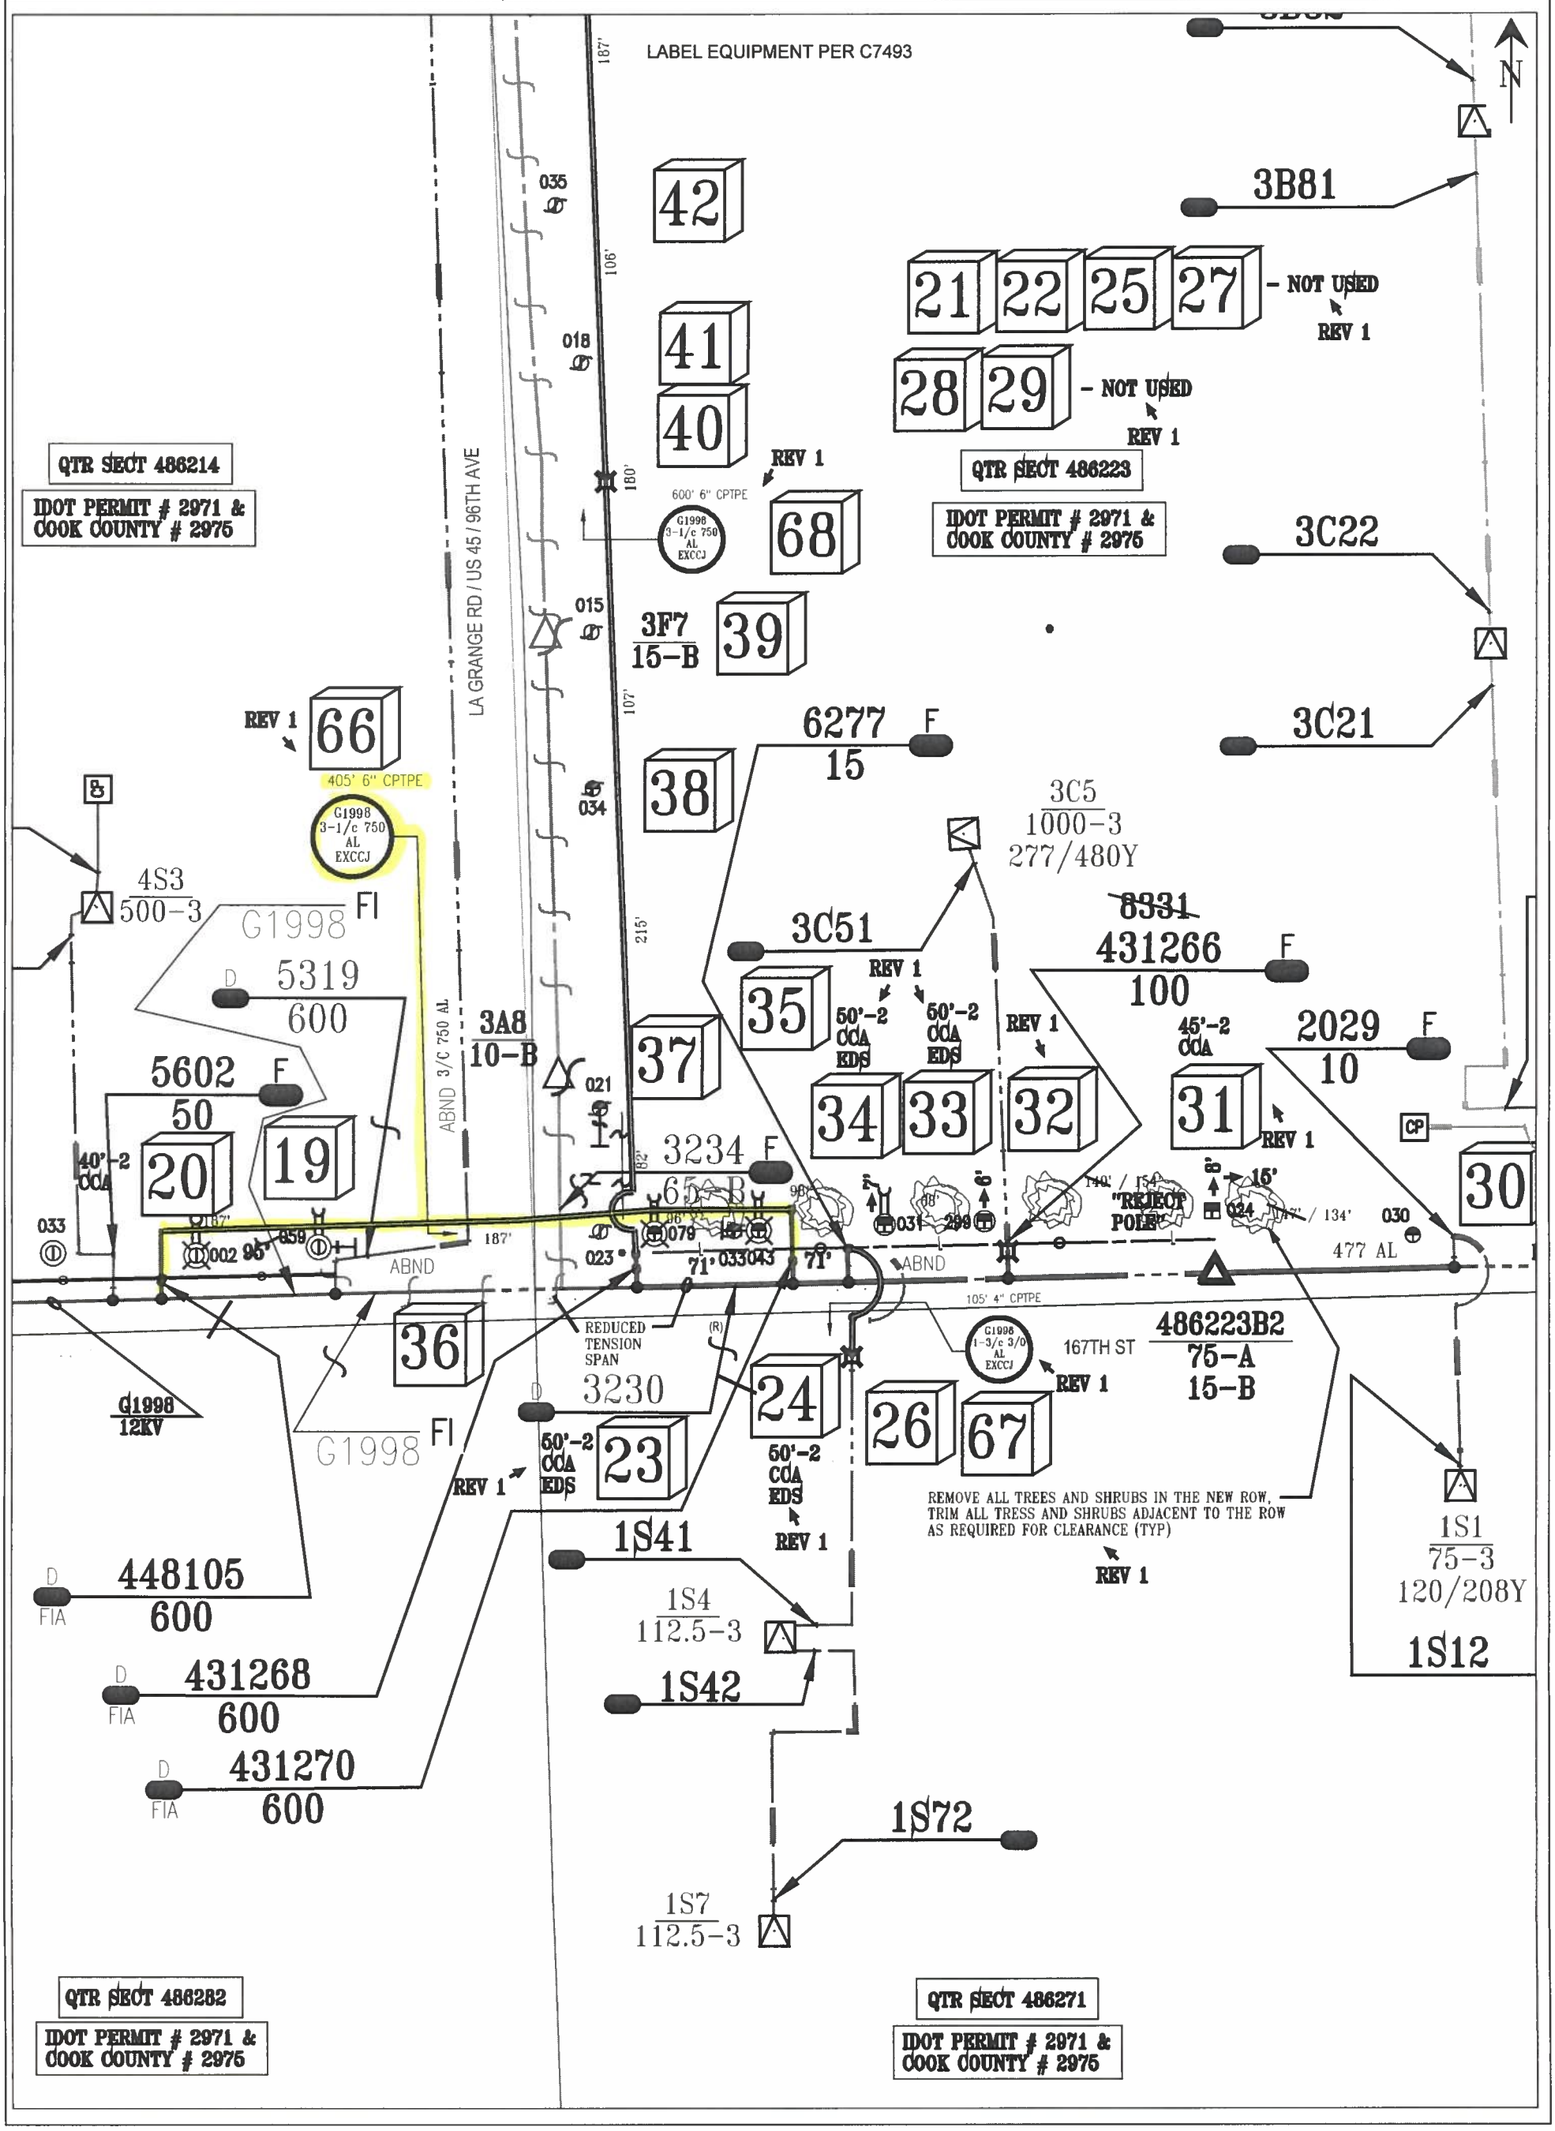Permit Type	Project Name	Office	Designer	Location – Reason For Work	Work Order #
IDOT/COUNTY/VILLAGE	0000090681	CRESTWOOD	KURT ARMSTRONG	LAGRANGE RD - 159TH TO 179TH	07278840
Permit Number	SR #	JWA #	Phone #	PI IM-US ROUTE 45 (159TH-179TH) ROAD RECONSTRUCTION	Schedule Group
2971/2975/2973	03008464	1022158	815 724-5184		5DA/5DU/5DY
Joint Work Contact	SER / CWA #	Phone RO #	PD #	Town or Township	QS / Block
--	N/A	--	H11507CRE	ORLAND PARK/ORLAND HILLS/ORLAND TWP	486341 (SEE SKETC
Date Issued: REV 1 : 05-10-13		Contingent WO #s	N/A	Completed By : Date :	
		Page 4 of 28		Verified By : Date :