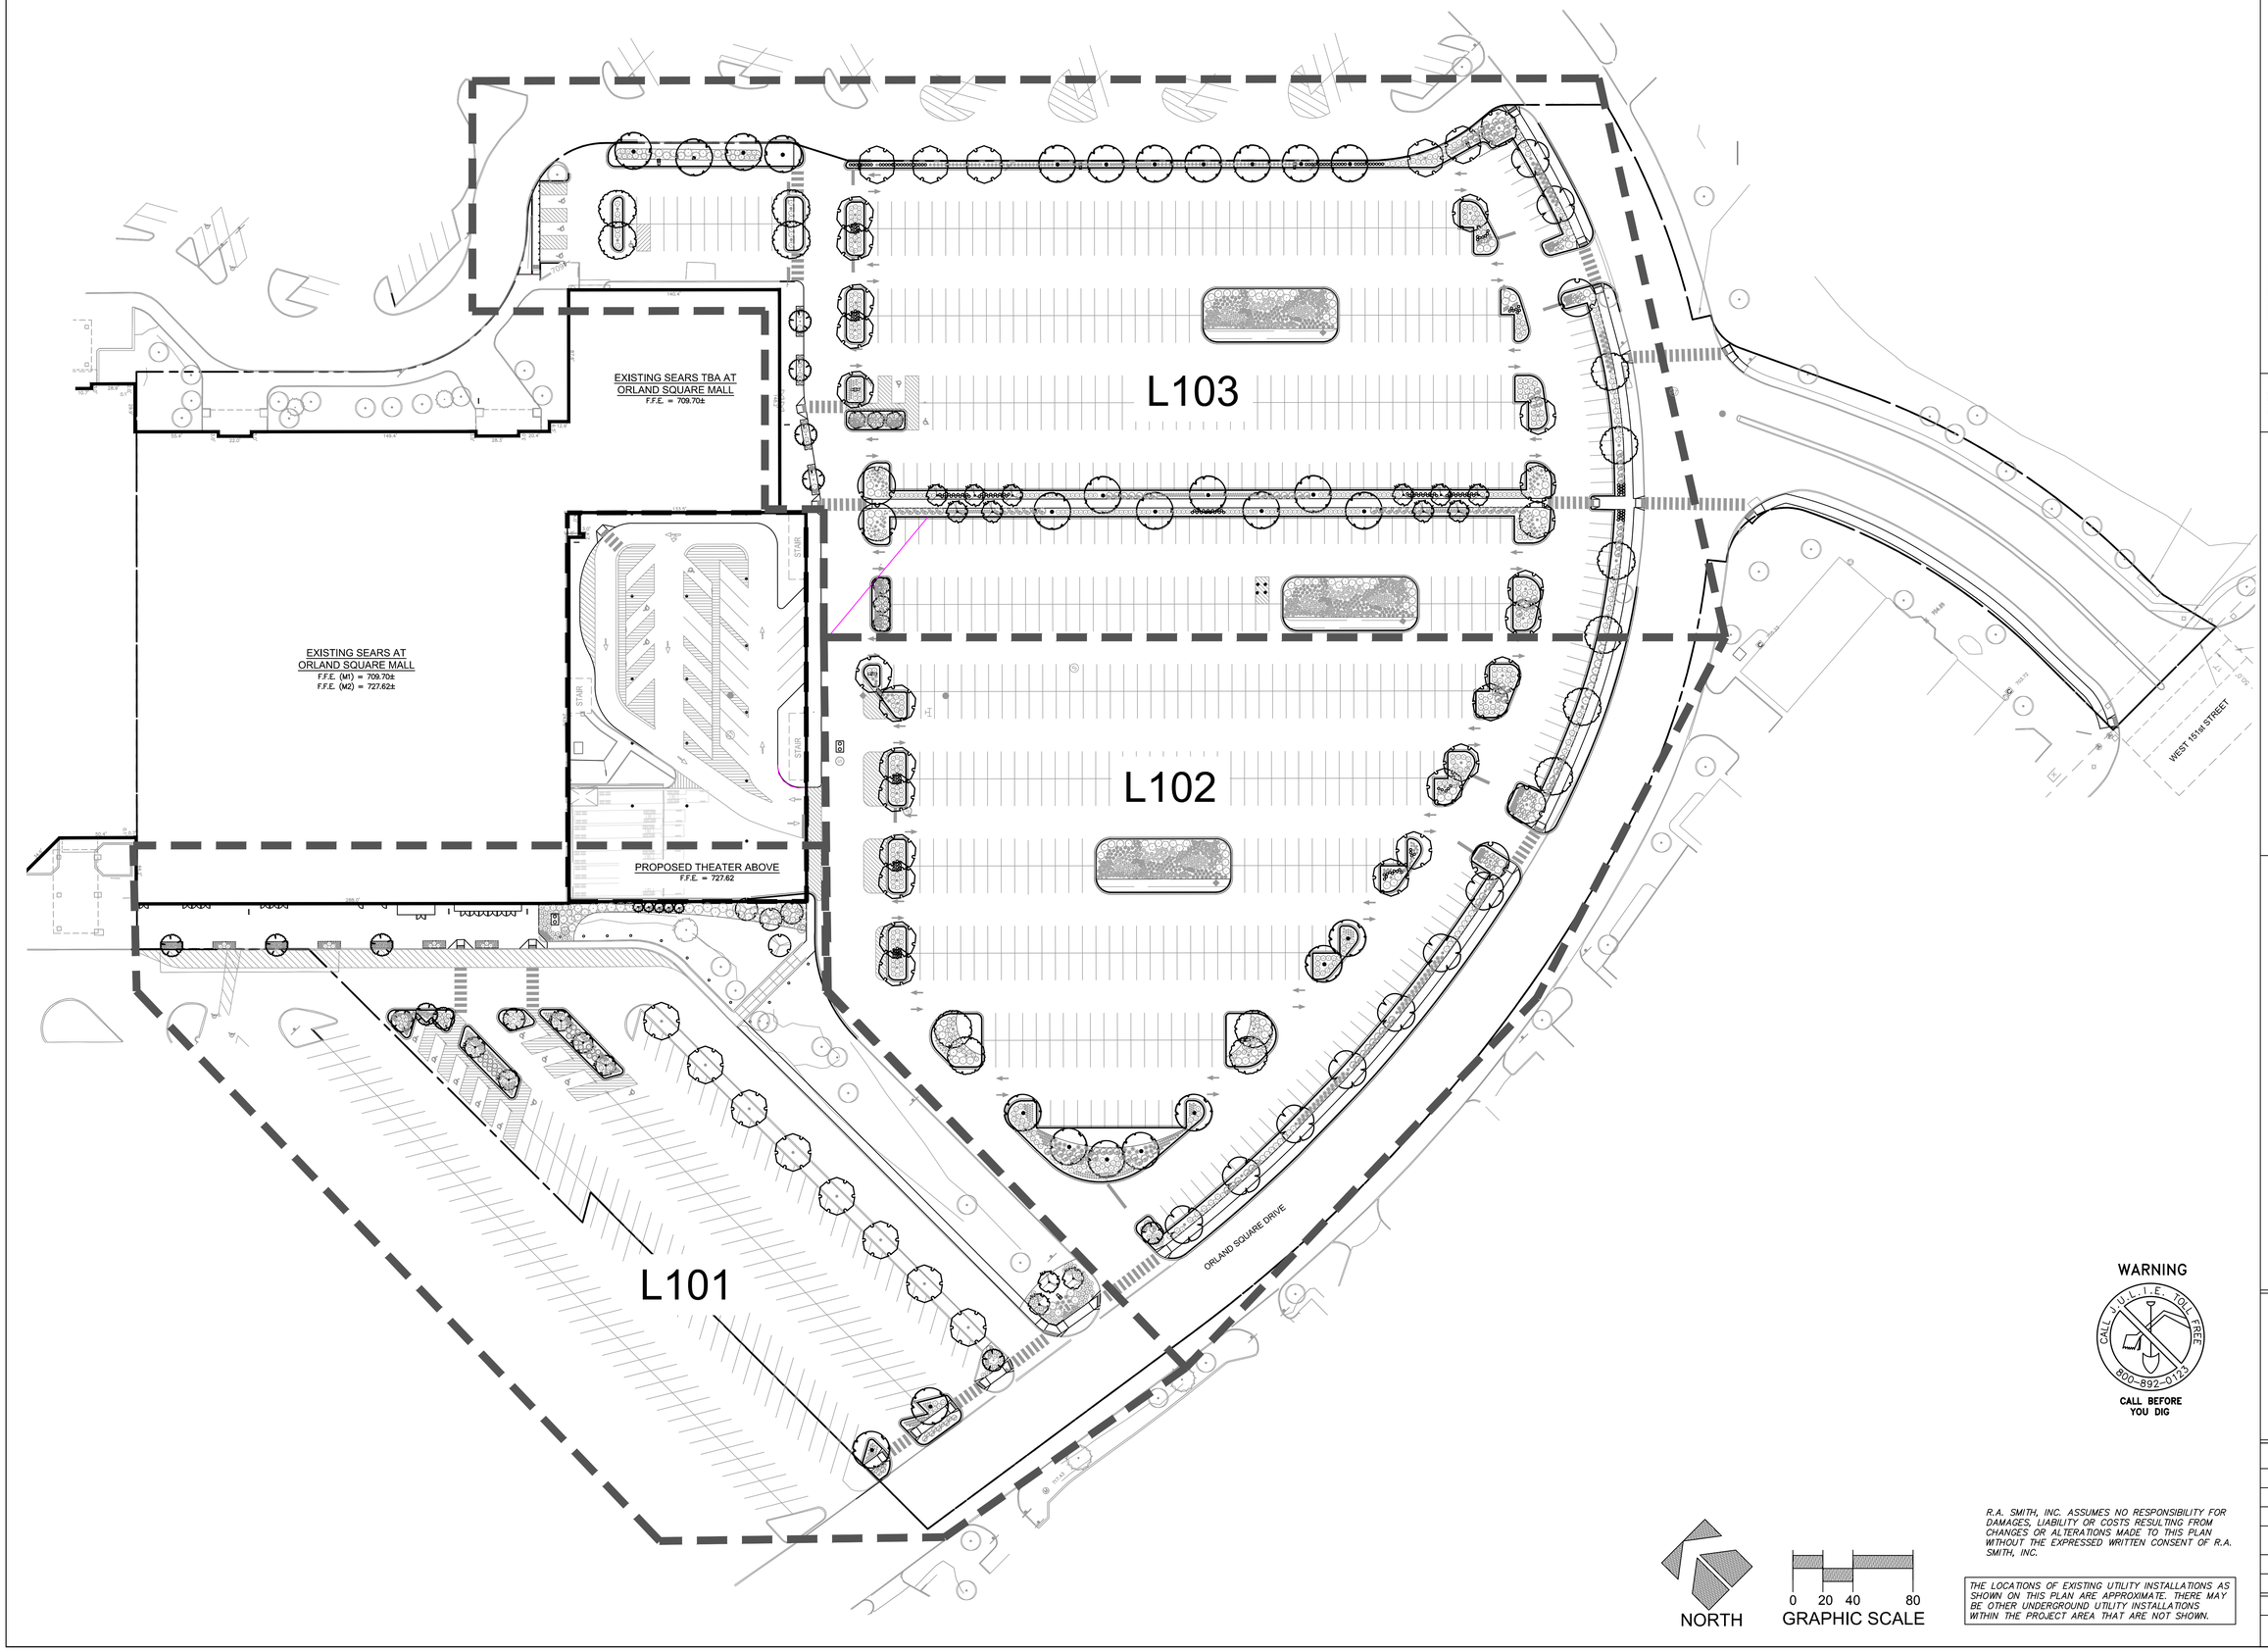


WARNING

CALL J.U.L.I.E. TOLL FREE 800-892-0123

CALL BEFORE YOU DIG

*R.A. SMITH, INC. ASSUMES NO RESPONSIBILITY FOR DAMAGES, LIABILITY OR COSTS RESULTING FROM CHANGES OR ALTERATIONS MADE TO THIS PLAN WITHOUT THE EXPRESSED WRITTEN CONSENT OF R.A. SMITH, INC.*

*THE LOCATIONS OF EXISTING UTILITY INSTALLATIONS AS SHOWN ON THIS PLAN ARE APPROXIMATE. THERE MAY BE OTHER UNDERGROUND UTILITY INSTALLATIONS WITHIN THE PROJECT AREA THAT ARE NOT SHOWN.*

| DATE | DESCRIPTION |
|---|---|
| | |

SERITAGE GROWTH PROPERTIES


**SITE CIVIL ENGINEER:**
R.A. SMITH, INC.
16475 W. BLUEMOUND ROAD
SUITE 200
BROOKFIELD, WI 53005
PH: 262/781-1000


raSmith
CREATIVITY BEYOND ENGINEERING
rasmith.com

**SERITAGE REDEVELOPMENT - ORLAND SQUARE**
2 ORLAND SQUARE DRIVE
VILLAGE OF ORLAND PARK, ORLAND TOWNSHIP, COOK COUNTY, IL

# LANDSCAPE PLAN - OVERALL

PRELIMINARY
NOT FOR
CONSTRUCTION


© COPYRIGHT 2018
R.A. Smith, Inc.


DATE: 02-15-18
SCALE: 1" = 50'
JOB NO. 3170138
PROJECT MANAGER: JEFFREY T. NANCE
DESIGNED BY: NJW/CNS
CHECKED BY: CNS

**SHEET NUMBER**
L100


N:\3170138\Dwg\Construction Plans\SP01E40.dwg, L100, 2/14/2018 1:56:15 PM, nip