EXHIBIT C

PRELIMINARY PLAT
OF
ORLAND PARK CROSSING SECOND RESUBDIVISION

BEING A RESUBDIVISION OF LOTS 13, THE EASTERLY 130.0 FEET OF 14, 15, AND 16 IN ORLAND PARK CROSSING, BEING A SUBDIVISION OF PART OF SECTION 3, TOWNSHIP 36 NORTH, RANGE 12 EAST OF THE THIRD PRINCIPAL MERIDIAN, ACCORDING TO THE PLAT THEREOF RECORDED SEPTEMBER 15, 2005 AS DOCUMENT NUMBER 0525845136, IN COOK COUNTY, ILLINOIS.

PROPERTY AREA

LOT 13 AREA: 253,591 SQ. FT. (5.822 ACRES)
PART OF LOT 14 AREA: 73,807 SQ. FT. (1.694 ACRES)
LOT 15 AREA: 129,132 SQ. FT. (2.964 ACRES)
LOT 16 AREA: 91,568 SQ. FT. (2.102 ACRES)
TOTAL PROPERTY AREA: 548,098 SQ. FT. (12.582 ACRES)

GRAPHIC SCALE
100 0 50 100 200 400
(IN FEET)
1 inch = 100 ft.

= PUBLIC UTILITY EASEMENT (P.U.E.) GRANTED BY DOCUMENT NUMBER 0525845136

= PUBLIC WATERMAIN EASEMENT (P.W.E.) GRANTED BY DOCUMENT NUMBER 0525845136

= PUBLIC SANITARY SEWER EASEMENT (P.S.S.E.) GRANTED BY DOCUMENT NUMBER 0525845136

SHEET INDEX

SHEET 1 OF 2:	EXISTING SUBDIVISION AND MONUMENT TIES
SHEET 2 OF 2:	PROPOSED SUBDIVISION, EXISTING EASEMENT DETAILS, AND EXISTING RIGHT OF WAY DETAILS.

DR CHECK'D	DATE	REVISION	
			K.B

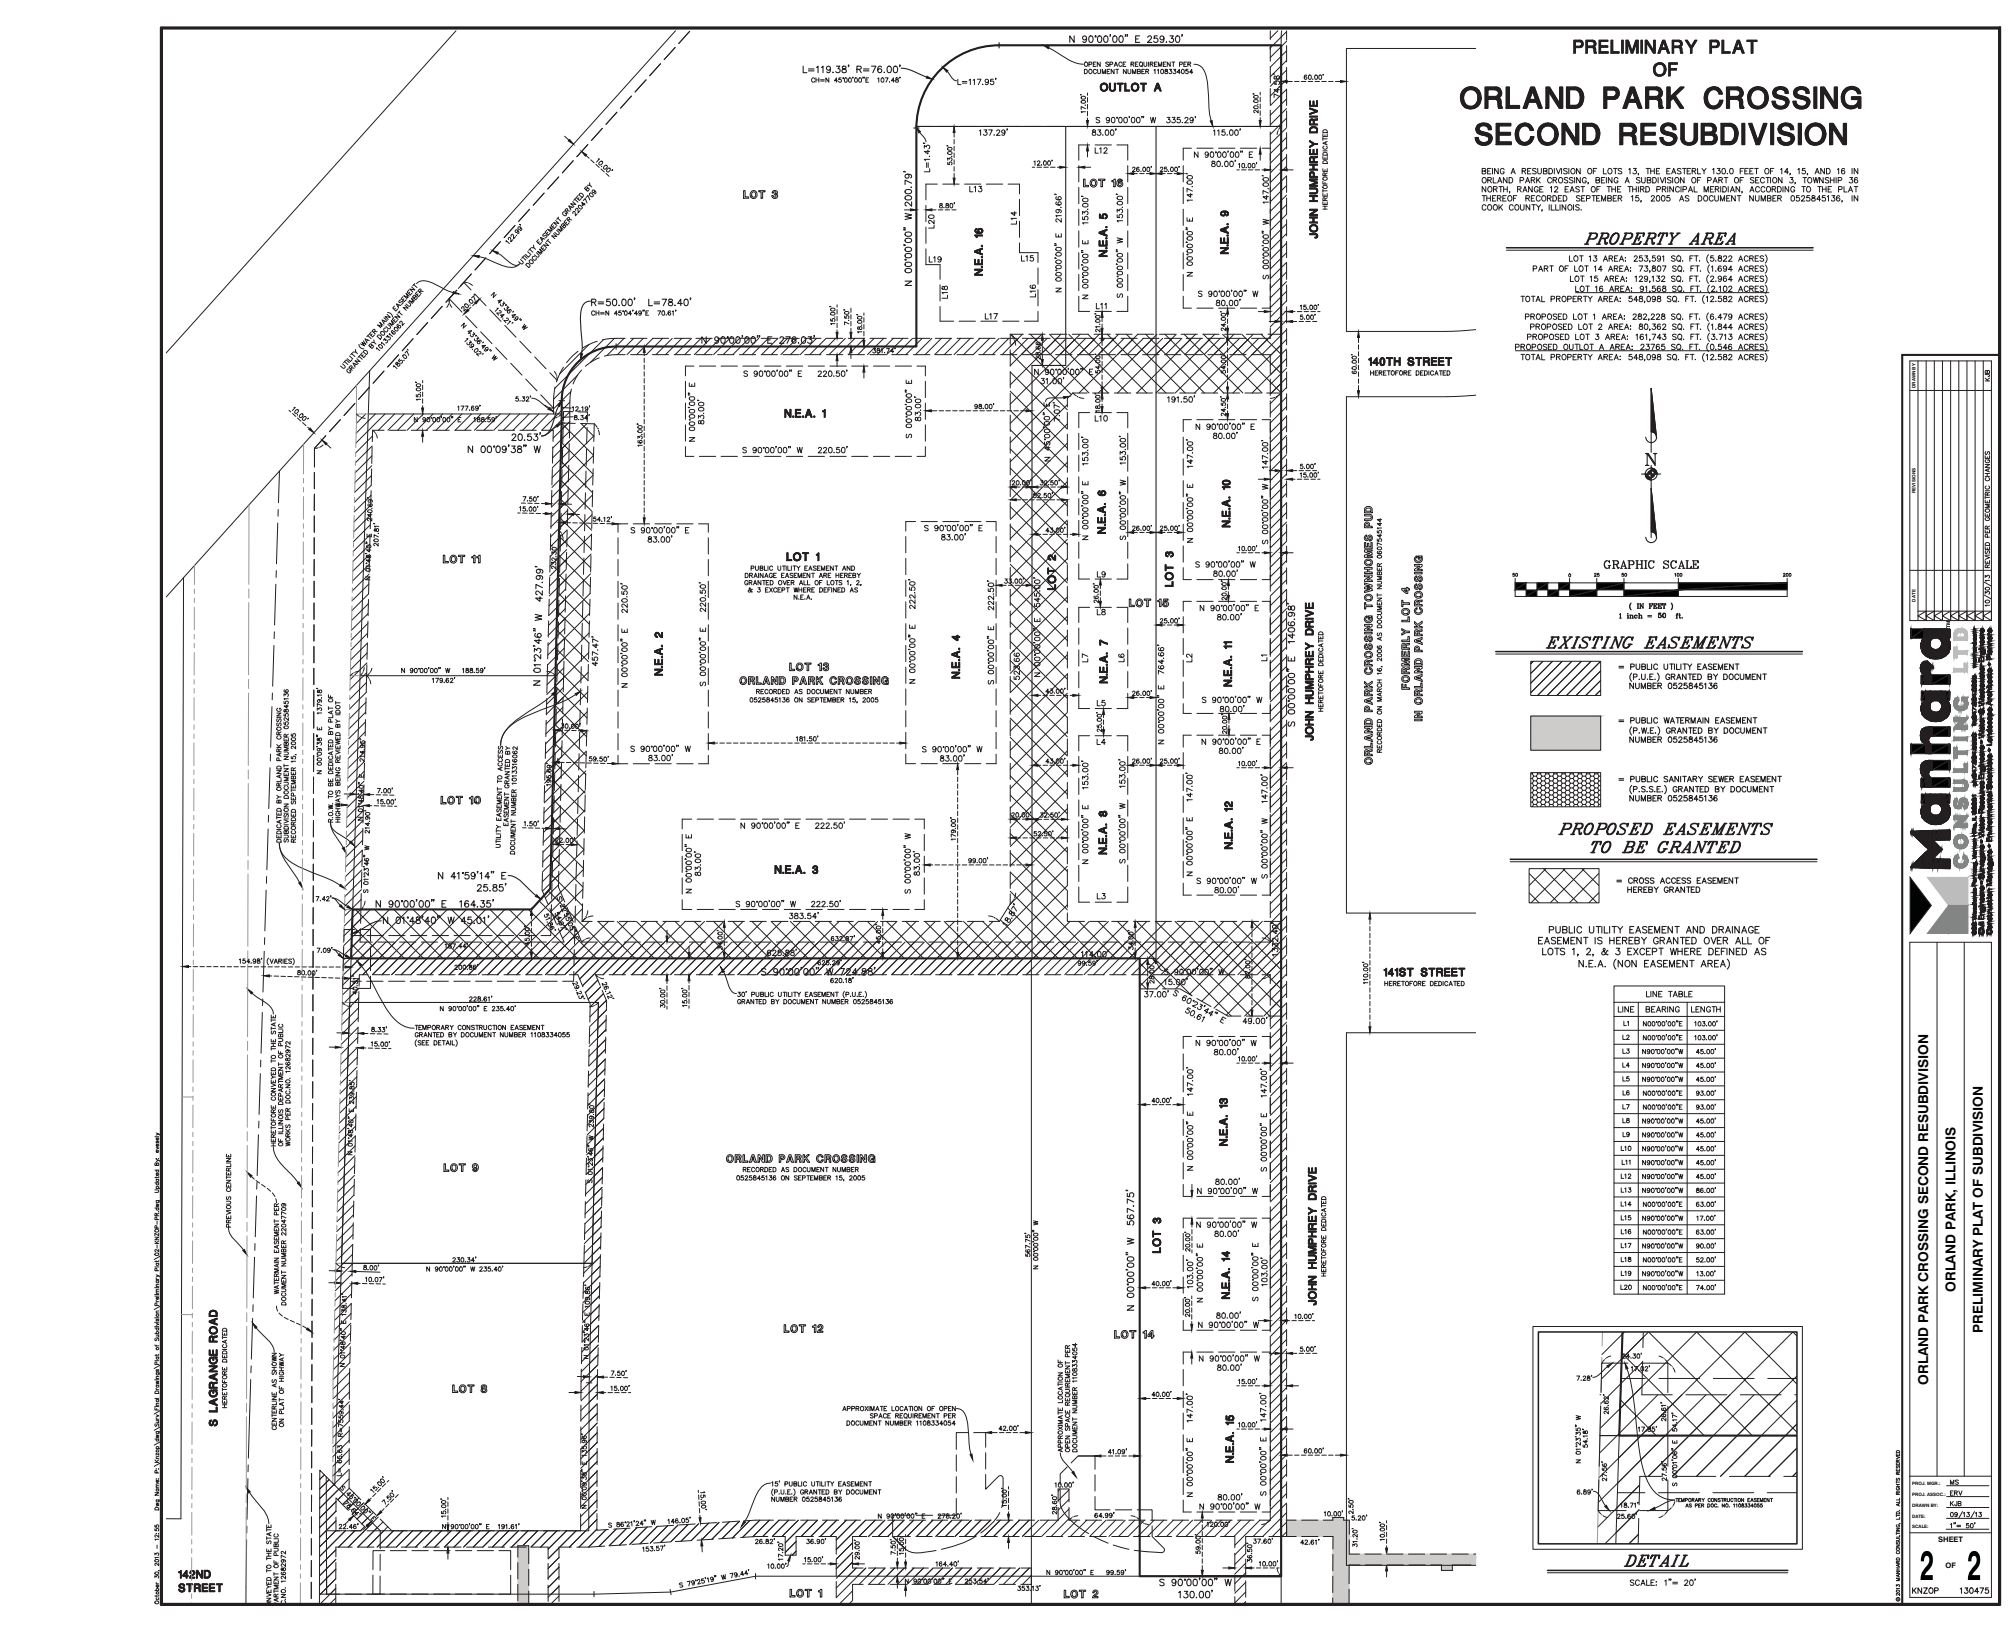

Manhard CONSULTING LTD

NO.	DATE	REVISIONS	BY
1	10/30/13	REVISED PER GEOMETRIC CHANGES	KJB

ORLAND PARK CROSSING SECOND RESUBDIVISION
ORLAND PARK, ILLINOIS
PRELIMINARY PLAT OF SUBDIVISION

PROJ. MGR.: MS
PROJ. ASSOC.: ERV
DRAWN BY: KJB
DATE: 09/13/13
SCALE: 1"= 50'

SHEET 2 OF 2
KNZOP 130475

©2013 MANHARD CONSULTING, LTD. ALL RIGHTS RESERVED

October 30, 2013 - 12:58 Dwg Name: K:\Civil\Orland Park Crossing\Final Drawings\Final Subdivision Plat\02-ENGR-Plat.dwg Updated By: kjbeall