Area Survey Company, P.C.
15915 S. Crystal Creek Drive, Suite H
Homer Glen, Illinois 60491

Phone: (708) 349-7364
Fax: (708) 349-7372
E-mail: areasurvey@gmail.com

PLAT OF SURVEY

OF:

THE NORTH 5 ACRES OF THE SOUTH 20 ACRES OF THE NORTHWEST QUARTER OF THE SOUTHEAST QUARTER OF SECTION 20, TOWNSHIP 36 NORTH, RANGE 12 EAST OF THE THIRD PRINCIPAL MERIDIAN, IN COOK COUNTY, ILLINOIS.

Area of Lot: 217,676 Square Feet or 5.000 Acres (More or Less)
(Area Information for Reference Only)

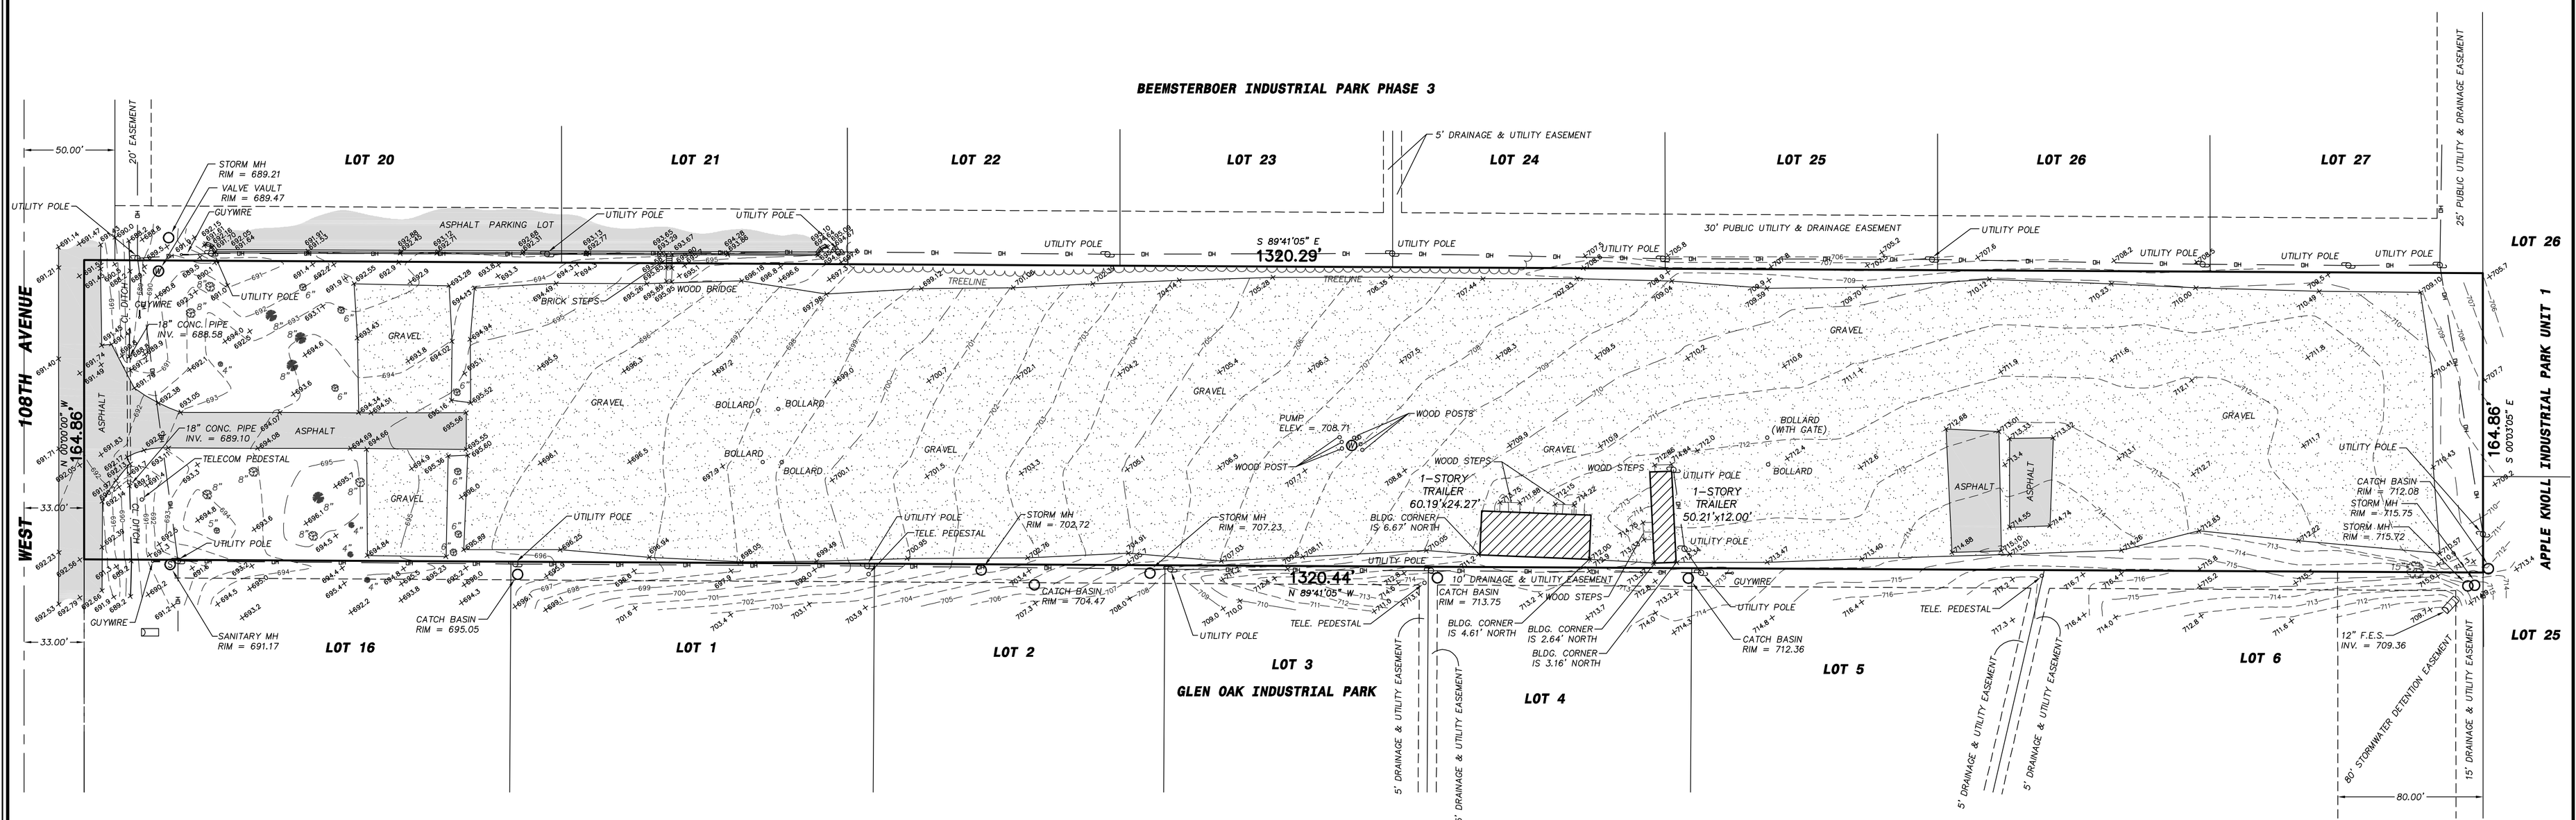

BENCHMARK:

NORTHWEST TOP FLANGE BOLT ON FIRE HYDRANT LOCATED AT THE SOUTHWEST LOT CORNER OF LOT 2 IN GLEN OAK INDUSTRIAL PARK.

ELEV. = 713.49

PROPERTY ADDRESS:

5-Acre Parcel North of Glen Oak Industrial Park
Located on the East Side of West 108th Avenue
Orland Park, Illinois 60462

Compare all points before building and at once report any differences to the surveyor. For building lines, easements and other restrictions not shown hereon, refer to your abstract, deed, contract, and zoning ordinance. No dimension shall be assumed by scale measurement upon this plat.

Scale: 1" = 40' Order Number: 3538-N

Ordered By: RAY DIGNAN

3000\3500\3538\5_Acre-Topo.dwg
7-18-2008 • CSS

State of Illinois) s.s.
County of Will)

This Professional Service conforms to the current Illinois Minimum Standards for a Boundary Survey.

Field Work was completed on JULY 14, 2008

Signed on this 18TH day of JULY, 2008

STATE OF ILLINOIS
PROFESSIONAL
LAND SURVEYOR
035-002205
THOMAS J. CESAL

Copies of this Survey are not Valid without the Embossed Seal of the Professional Land Surveyor.

ILLINOIS PROFESSIONAL LAND SURVEYOR NO. 2205
(License Expiration Date: November 30, 2008)
Illinois Professional Design Firm No. 184-002818