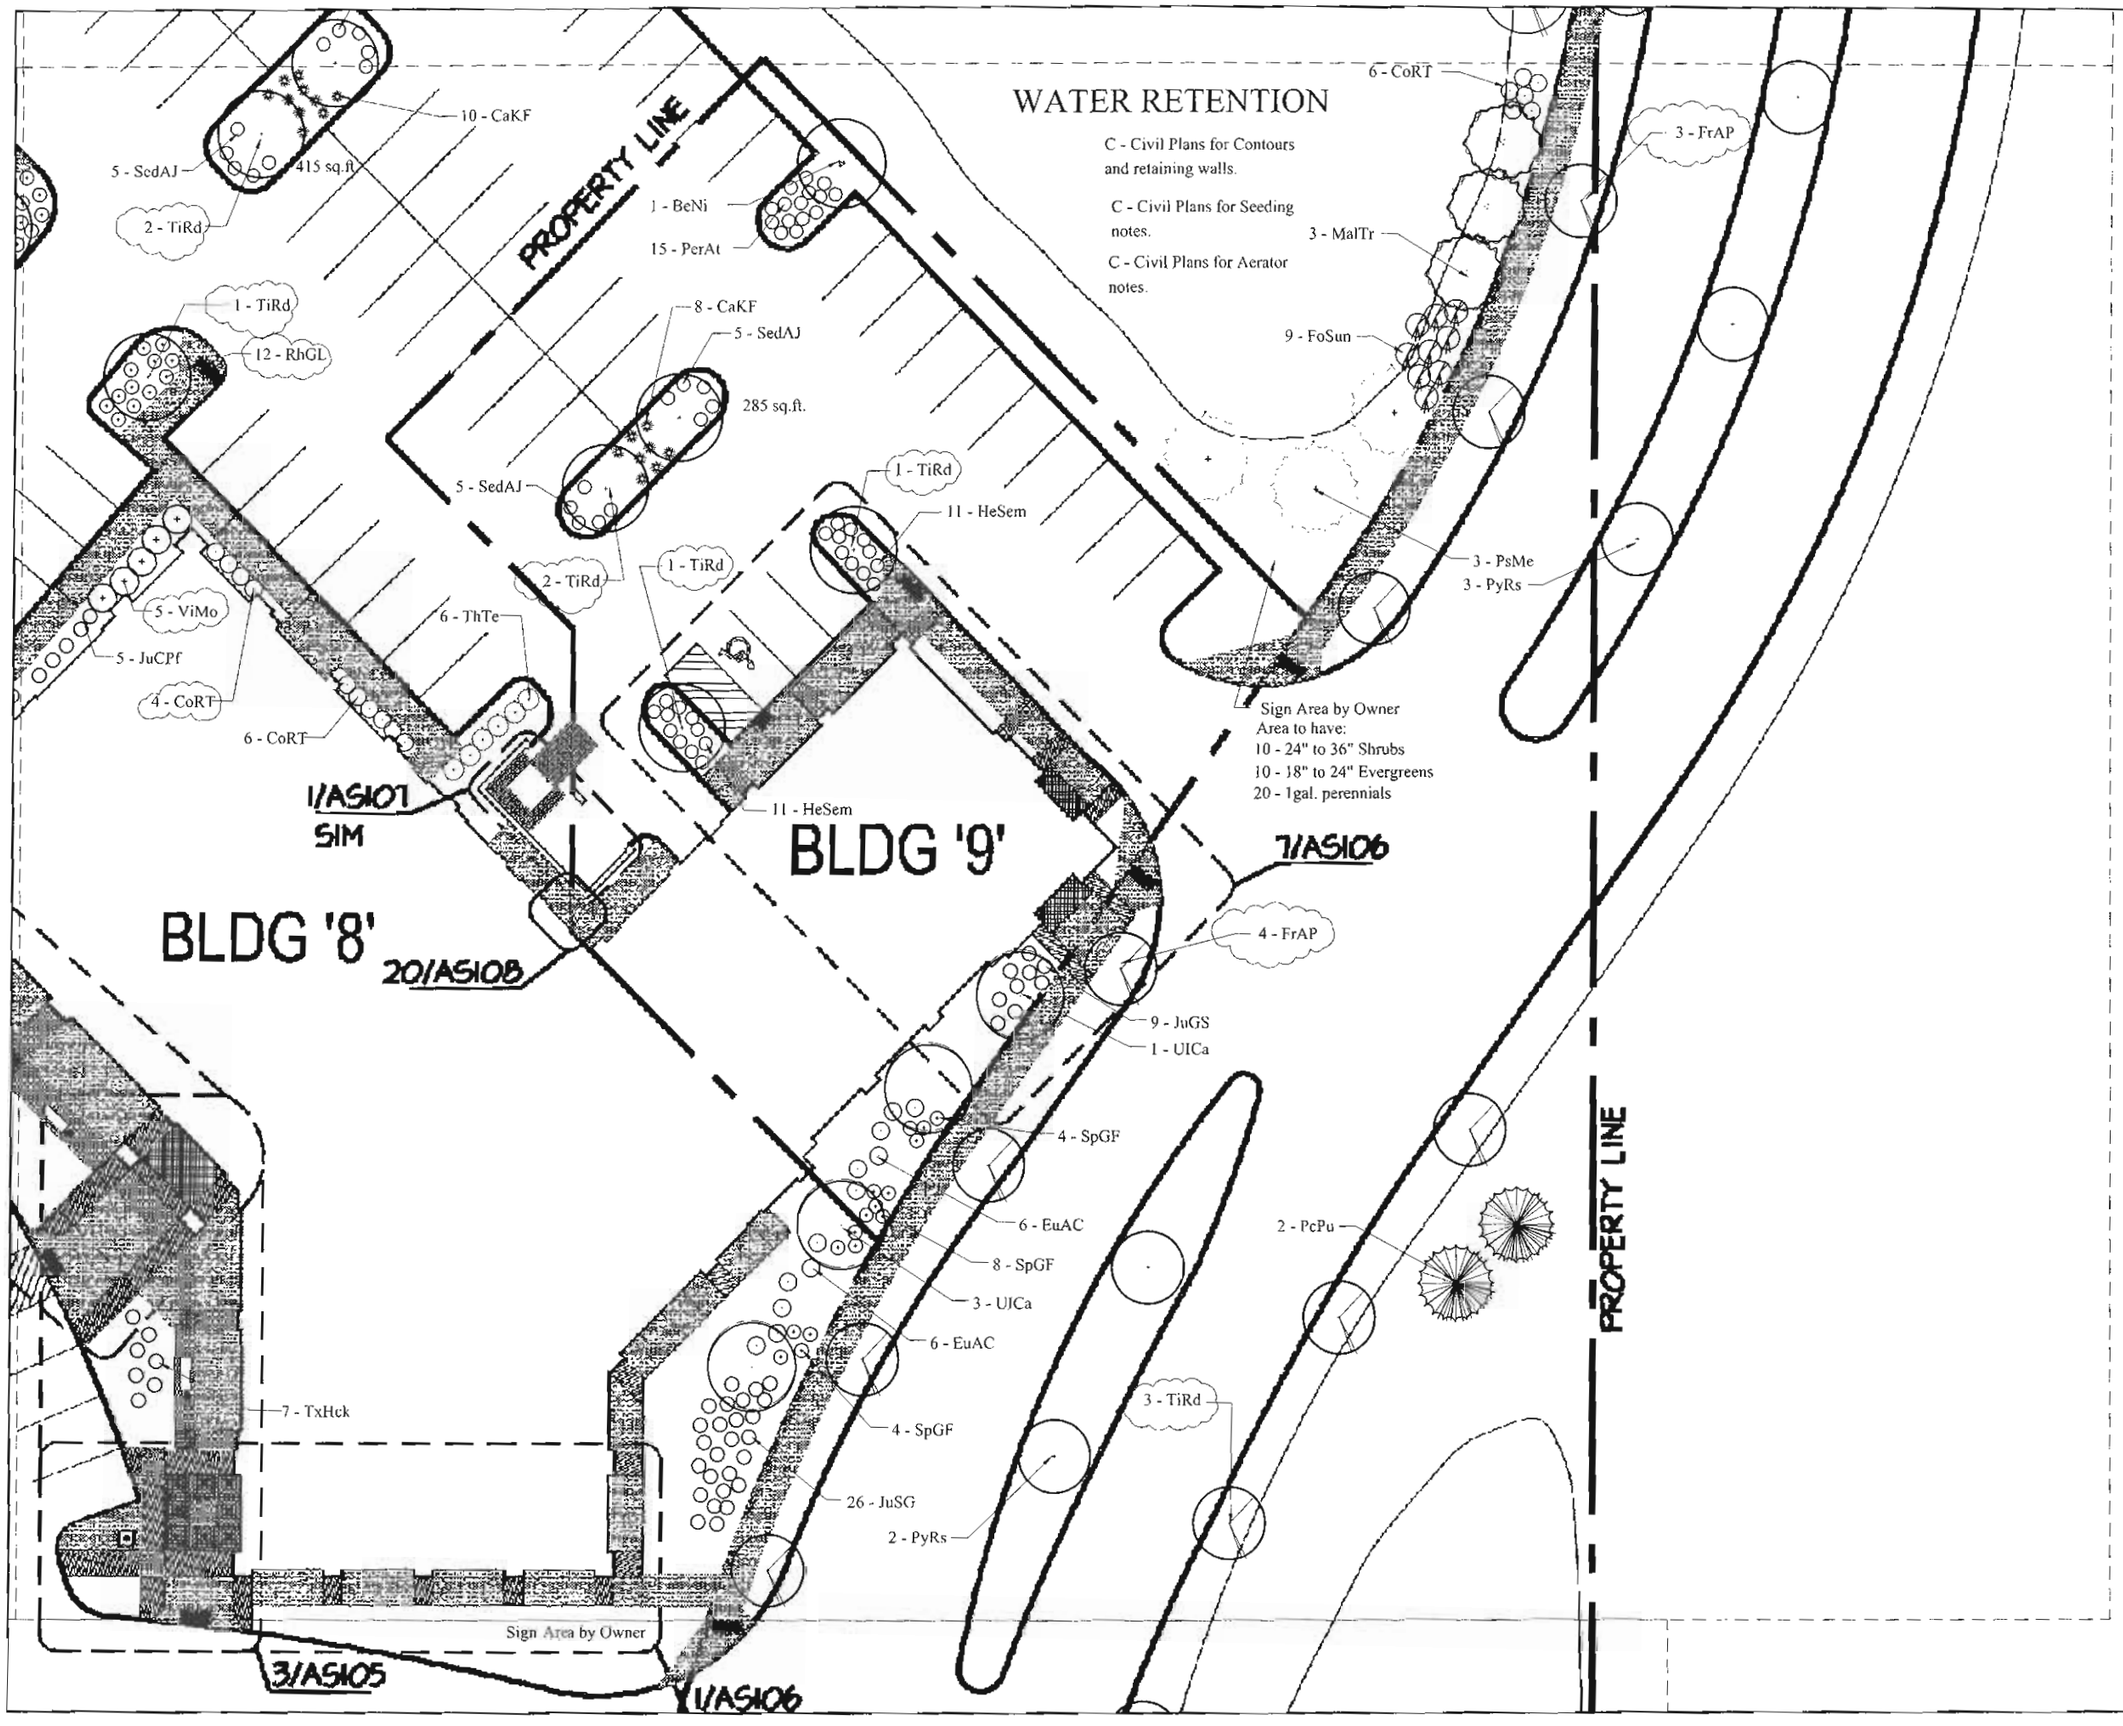

E:\logo.tif

MAIN STREET VILLAGE WEST

16100 S. La Grange Rd.
Orland Park, IL

CASE NO. 2008-0630
DATE 10-6-08
W/CONDITIONS
W/O CONDITIONS

Scale:
1" = 10' - 0"
0' 5' 10' 20' 30'
NORTH

Date: 7/14/08
Drawn By: TL

Revisions by:	Date:
TL	8-20-08

Copy To:	Date:

L 8