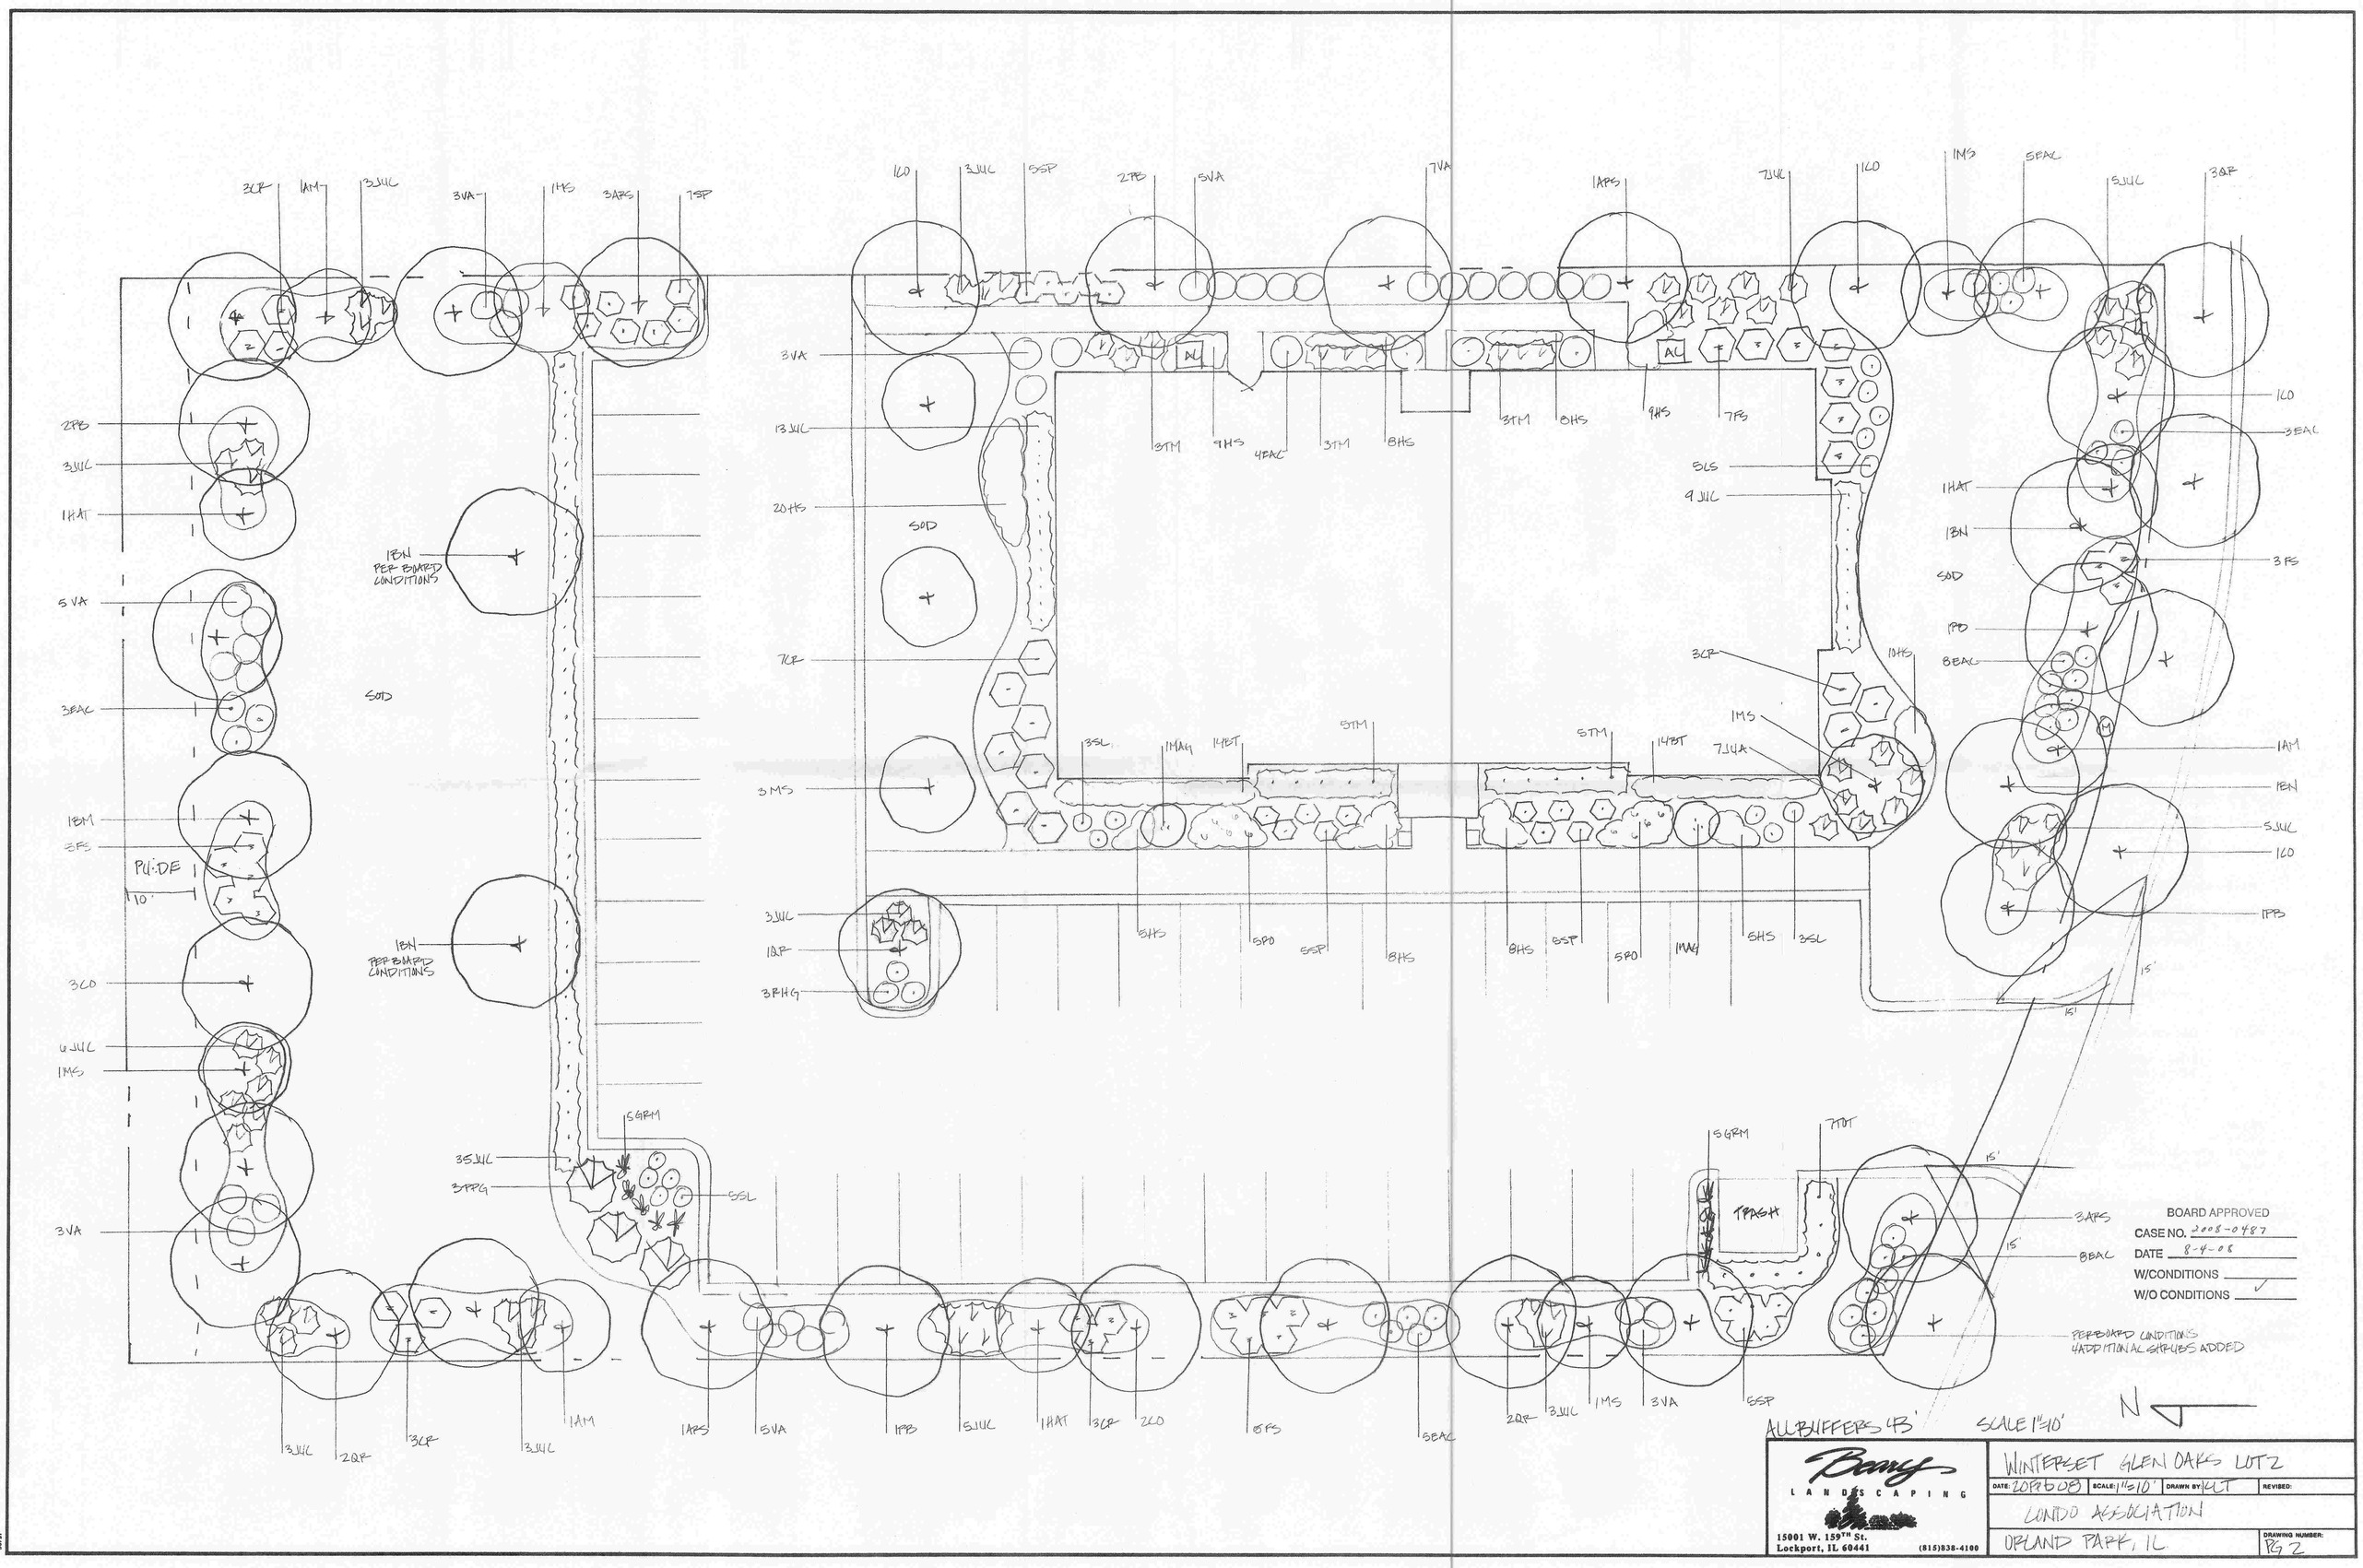

BOARD APPROVED
CASE NO. 2008-0487
DATE 8-4-08
W/CONDITIONS
W/O CONDITIONS ✓

ALL BUFFERS 43'

SCALE 1"=10'

Berry LANDSCAPING
15001 W. 159TH St.
Lockport, IL 60441
(815)838-4100

WINTERSET GLEN OAKS LOT 2

DATE: 20Feb08	SCALE: 1"=10'	DRAWN BY: KLT	REVISED:

CONDO ASSOCIATION

ORLAND PARK, IL

DRAWING NUMBER: PG 2