Area Survey Company, P.C.
15915 S. Crystal Creek Drive, Suite H
Homer Glen, Illinois 60491

Phone: (708) 349-7364
Fax: (708) 349-7372
E-mail: areasurvey@gmail.com

ATP SUBDIVISION

BEING A SUBDIVISION OF PART OF THE NORTHWEST QUARTER OF SECTION 4, TOWNSHIP 35 NORTH, RANGE 12 EAST OF THE THIRD PRINCIPAL MERIDIAN, IN WILL COUNTY, ILLINOIS

PART OF P.I.N. 09-04-100-016-0000 (2006)
PART OF P.I.N. 09-04-100-018-0000 (2007)

Area of Lot 1: 194,160 Square Feet or 4.457 Acres (More or Less)
(Area Information for Reference Only)

R2008029768
20080313029768 Receipt # T20080019615
LAURIE MCPHILLIPS Will County Recorder 3P
LH Date 03/13/2008 Time 10:01:58
Recording Fees: $64.75
IL Rental Hsng. Support Program: $10.00

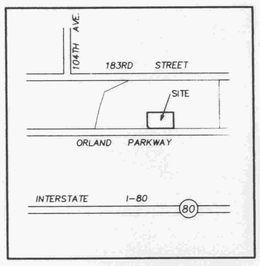

VICINITY MAP
NOT TO ANY SCALE

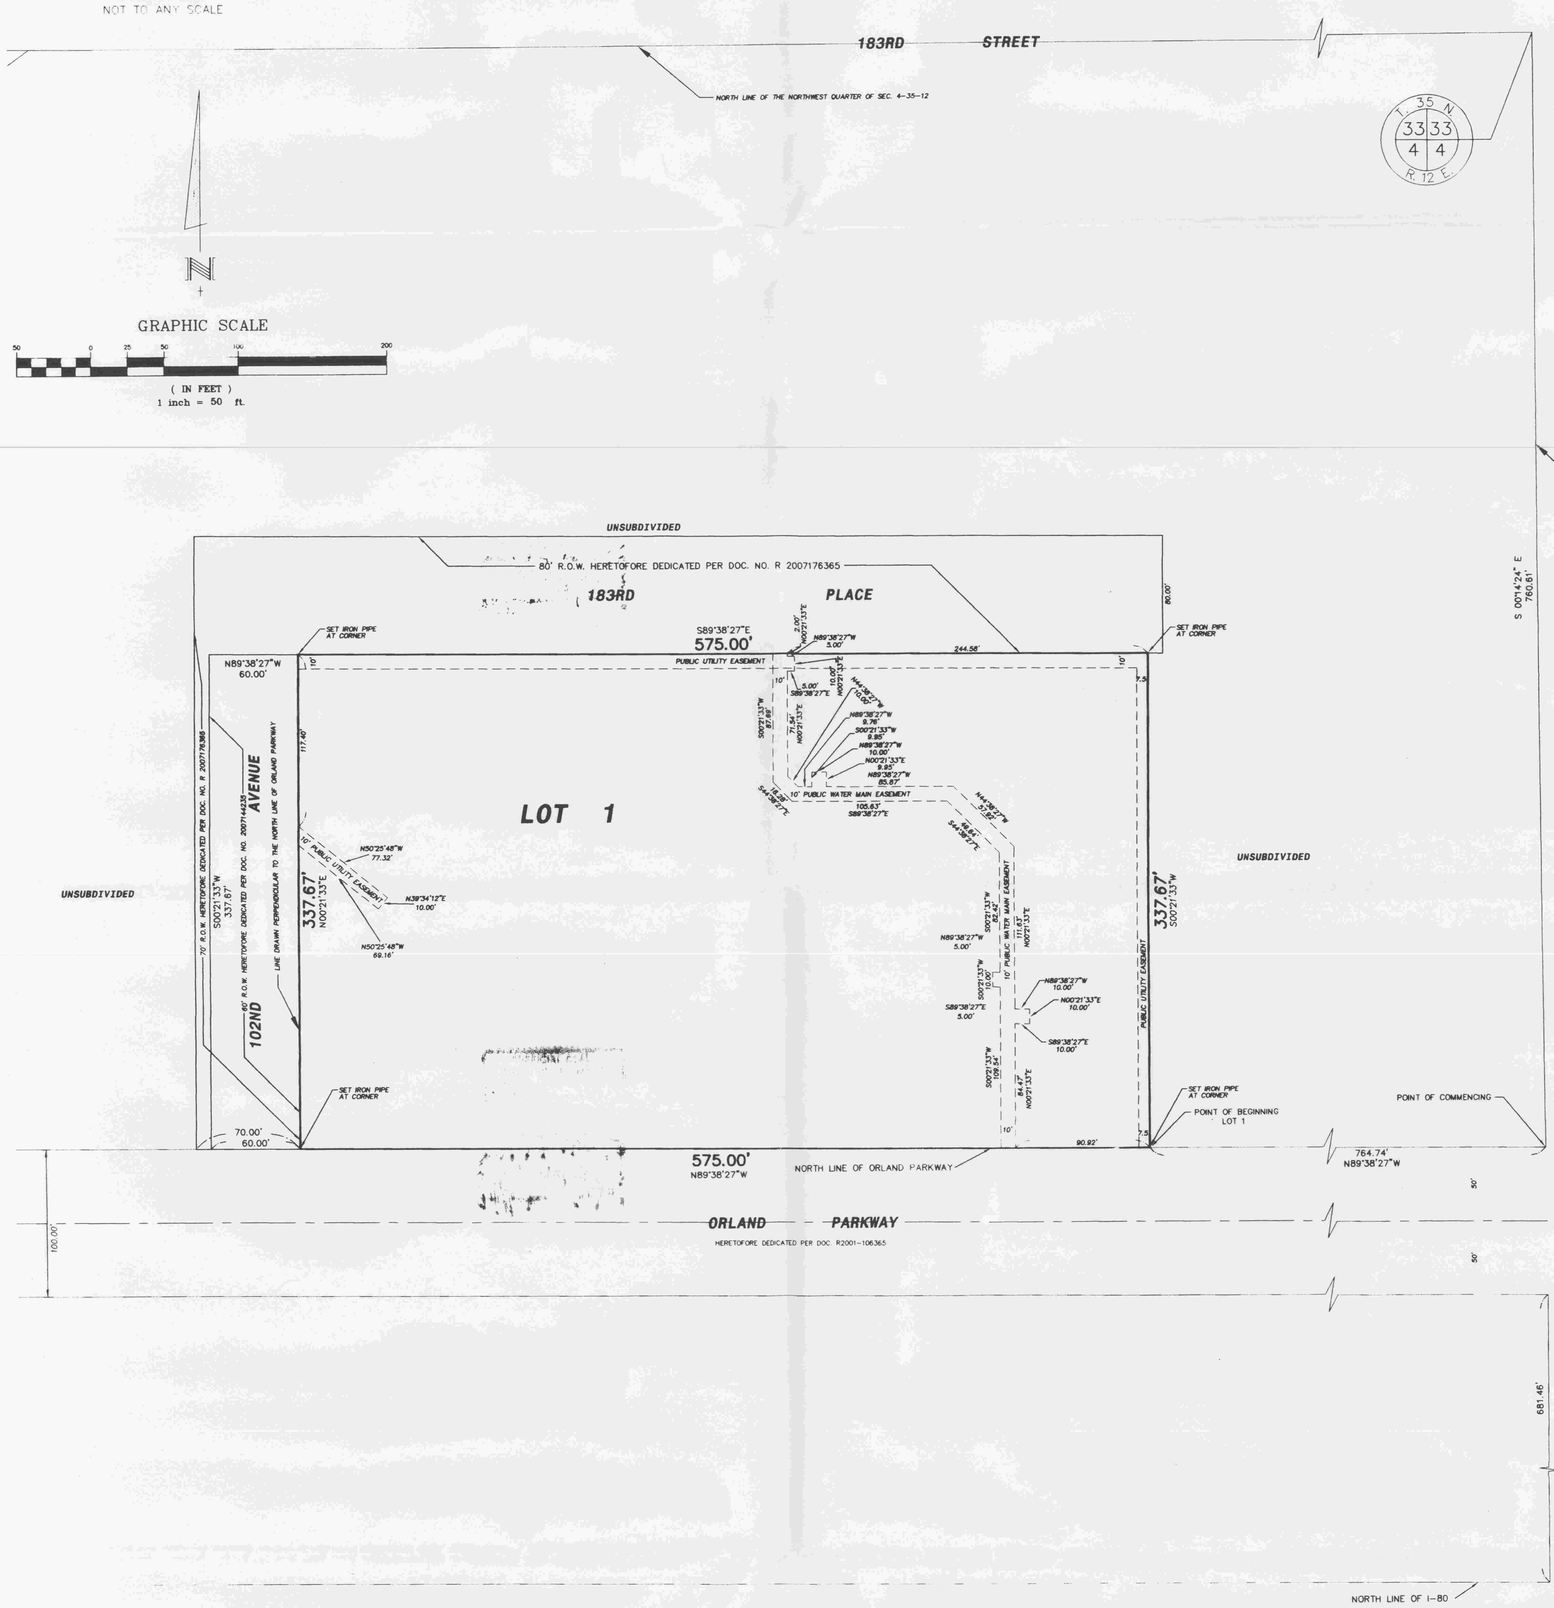

DOC. NO. 2007176365 PURPORTS TO DEDICATE A 70.00 FOOT STRIP OF PROPERTY FOR 102ND AVENUE.
THE EAST 60.00 FEET OF THIS STRIP WAS PREVIOUSLY DEDICATED BY DOC. NO. R 2007144235

PROPERTY ADDRESS:
10130 Orland Parkway
Orland Park, Illinois

Scale: 1" = 50' Order Number: 4675-MH

Ordered By: Morgan Harbour Properties

\4600\4600-4675\ATP_With-60.dwg
1-4-2008 * JDM

REVISED JANUARY 4, 2008 ~ PER REVIEW
REVISED OCTOBER 10, 2007 ~ PER REVIEW