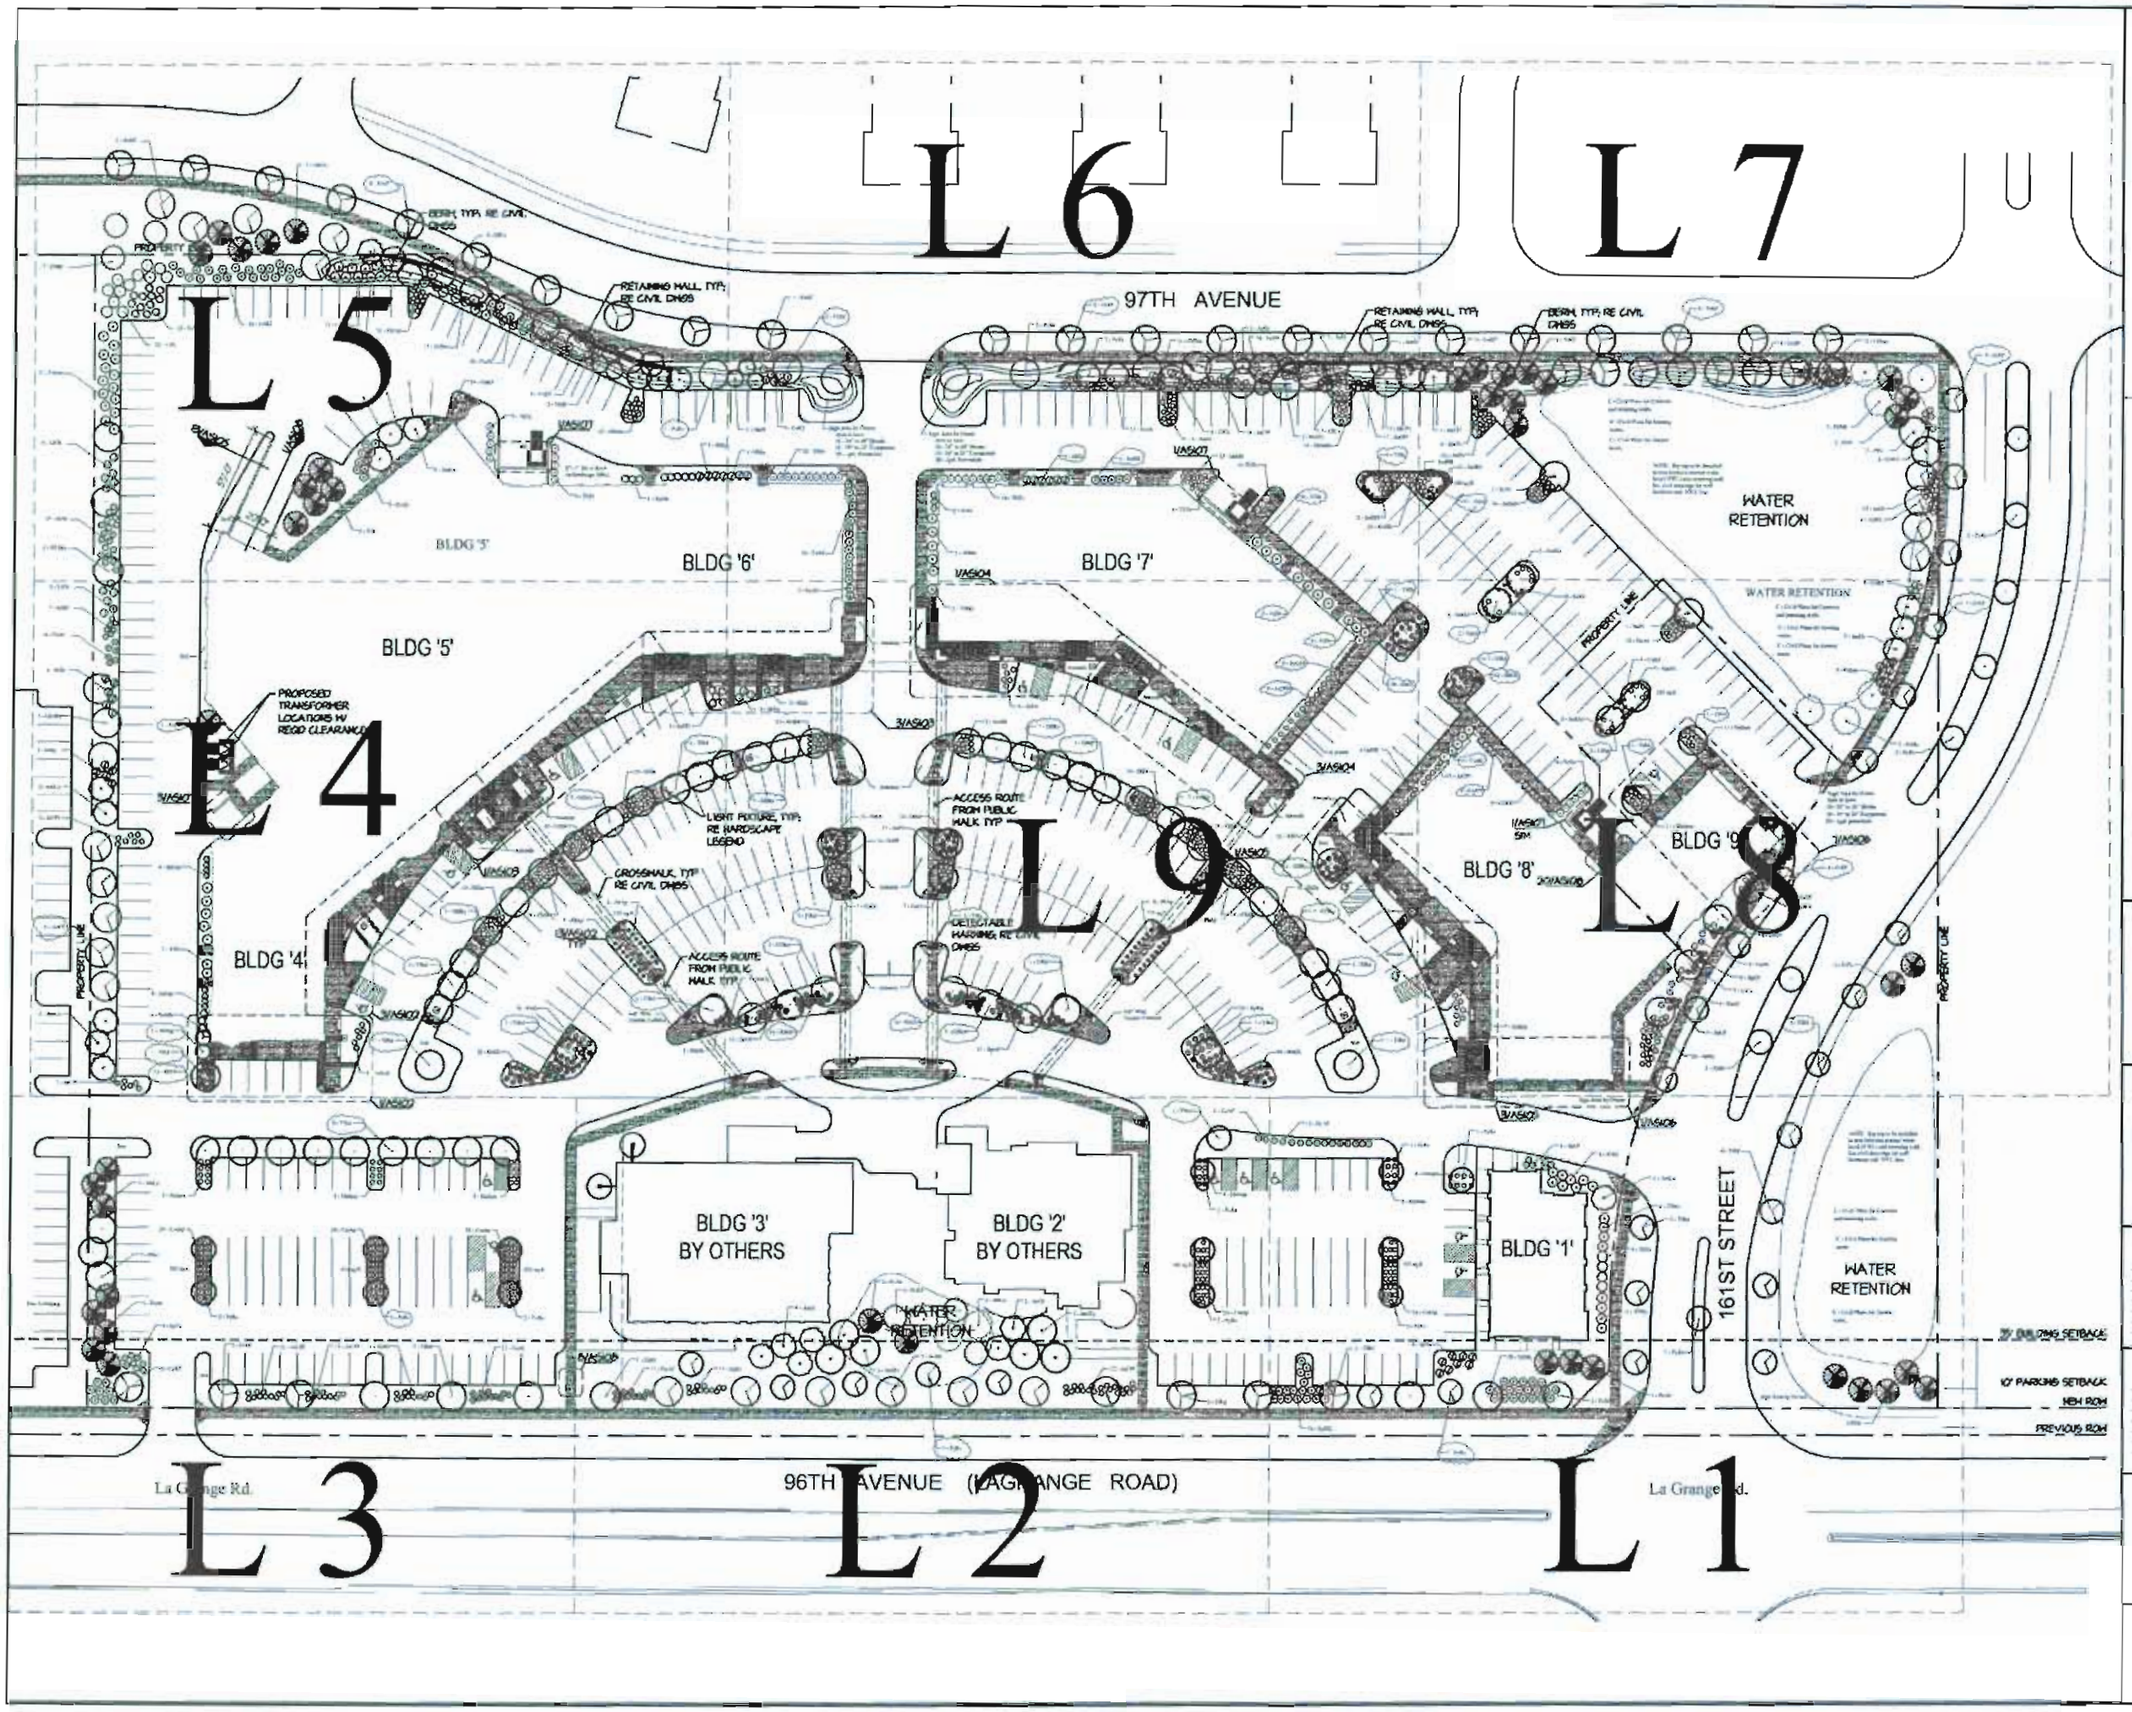

E:\logo.tif

MAIN STREET VILLAGE WEST

16100 S. La Grange Rd. Orland Park, IL

BOARD APPROVED
CASE NO. 2008-0630
DATE 10-6-08
W/CONDITIONS
W/O CONDITIONS ✓

Scale: 1" = 30' - 0"

0' 15' 30' 60' 90'

Date: 7/14/08

Drawn By: TL

Revisions by:	Date:
TL	8-20-08

Copy To:	Date:

SHEET LAYOUT

SL 1