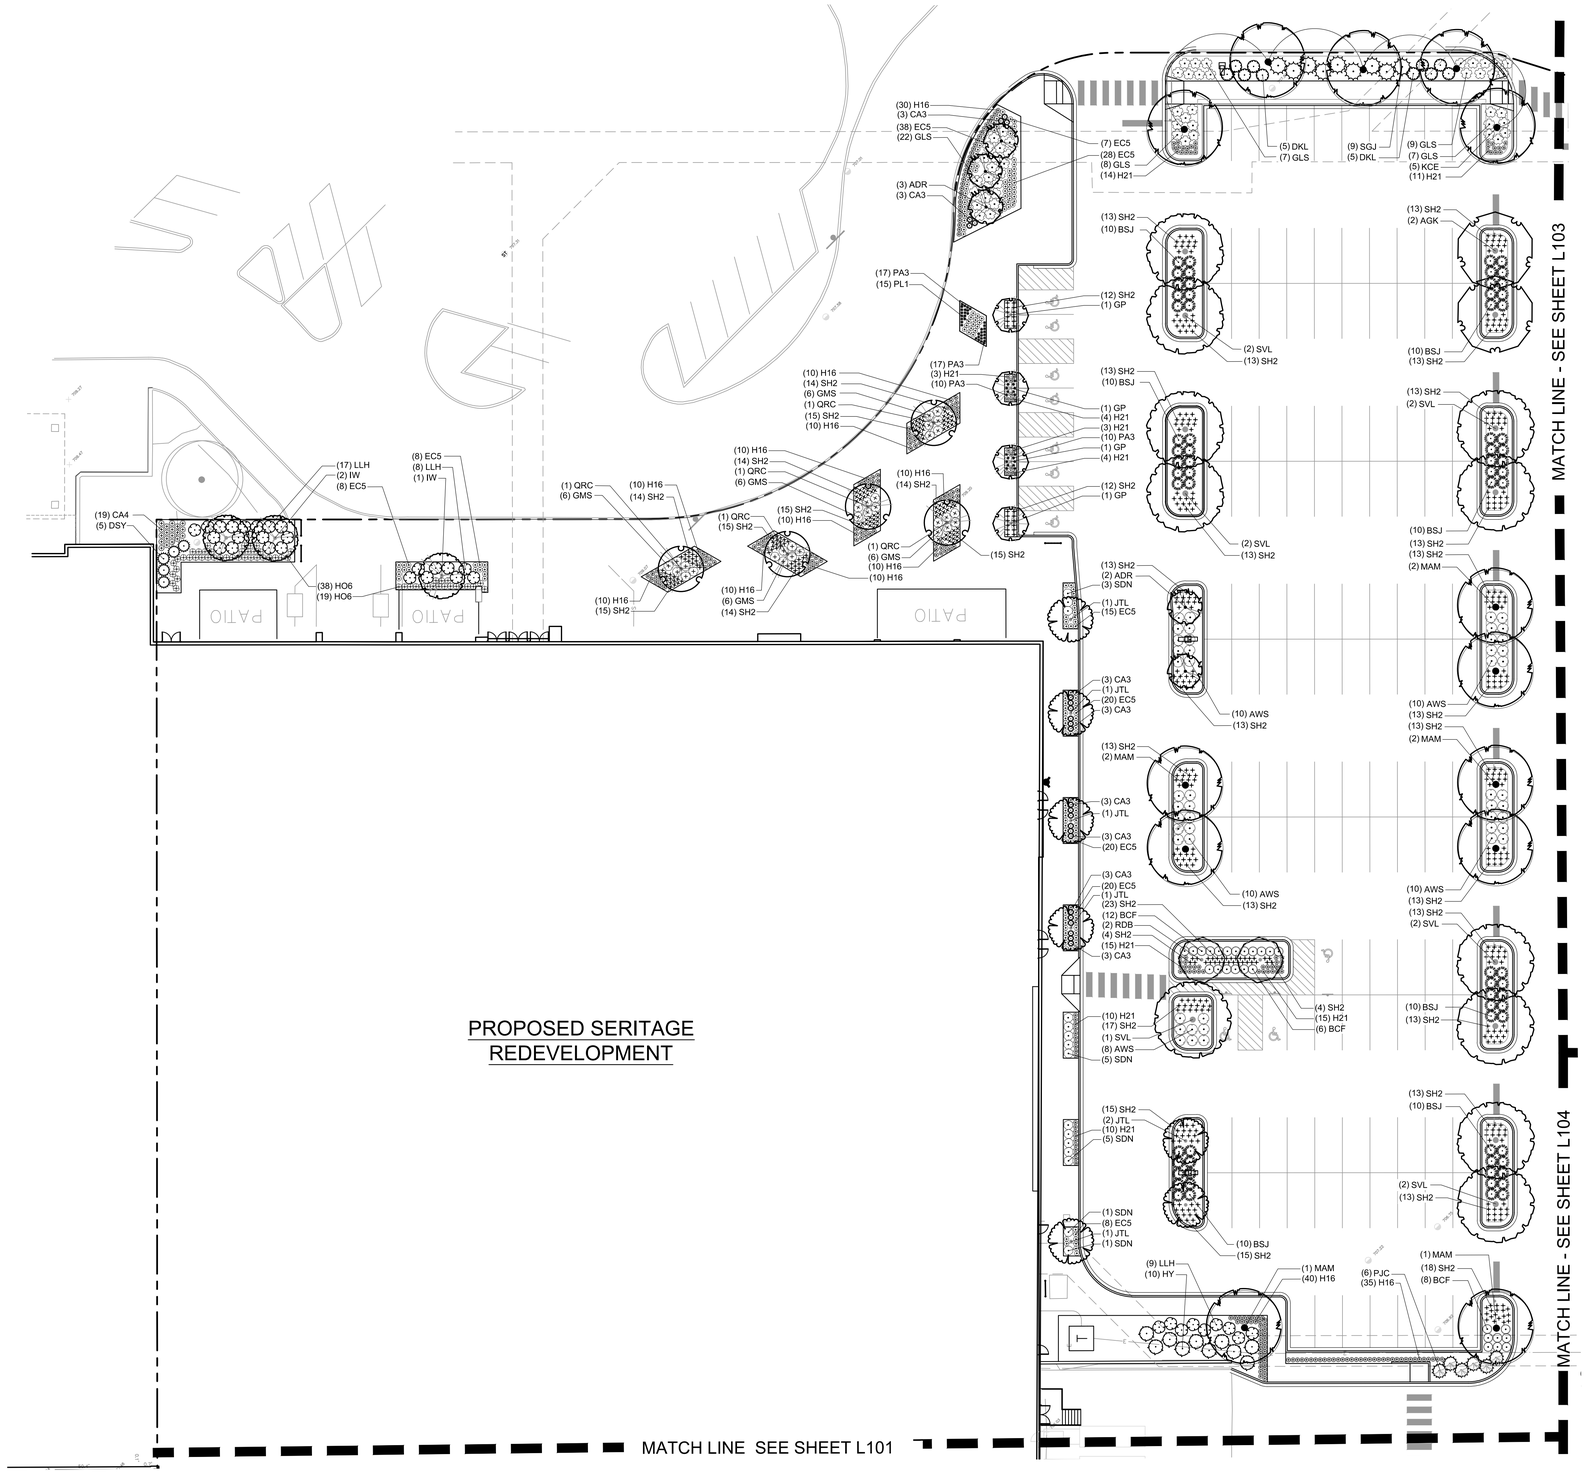

PLANT SCHEDULE NORTH WEST

ORNAMENTAL TREES	QTY	BOTANICAL NAME	COMMON NAME	SIZE	ROOT	REMARKS
RDB	2	Cercis canadensis	Eastern Redbud	2" CAL	B&B	Full, matching heac
ADR	5	Malus x `Adirondack`	Adirondack Crab Apple	2" CAL	B&B	Full, matching heac
IW	3	Ostrya virginiana	Ironwood	2" CAL	B&B	Full, matching heac
JTL	7	Syringa reticulata `Ivory Silk`	Ivory Silk Japanese Tree Lilac	2" CAL	B&B	Full, matching heac

SHADE TREES	QTY	BOTANICAL NAME	COMMON NAME	SIZE	ROOT	REMARKS
MAM	8	Acer freemanii `Marmo`	Marmo Freeman Maple	2 1/2" CAL	B&B	Full, matching heac
AGK	2	Ginkgo biloba `Autumn Gold` TM	`Autumn Gold` Ginkgo	2 1/2" CAL	B&B	Full, matching heac
GP	4	Ginkgo biloba `Princeton Sentry`	Princeton Sentry Ginkgo	2 1/2" CAL	B&B	Full, matching heac
KCE	5	Gymnocladus dioica `Espresso`	Espresso Kentucky Coffeetree	2 1/2" CAL	B&B	Full, matching heac
QRC	5	Quercus robur `Crimschmidt` TM	English Oak	2 1/2" CAL	B&B	Full, matching heac
SVL	11	Tilia tomentosa	Silver Linden	2 1/2" CAL	B&B	Full, matching heac

DECIDUOUS SHRUBS	QTY	BOTANICAL NAME	COMMON NAME	SIZE	ROOT	REMARKS
SDN	15	Deutzia gracilis `Nikko`	Nikko Slender Deutzia	18" HT	CONT.	
BCF	26	Fothergilla gardenii `Beaver Creek`	Beaver Creek Dwarf Fothergilla	18" HT	CONT.	
LLH	34	Hydrangea paniculata `Jane` PPAF	Little Lime Hydrangea	24" HT	CONT.	
GLS	53	Rhus aromatica `Gro-Low`	Gro-Low Fragrant Sumac	18" HT	CONT.	
GMS	30	Spiraea japonica `Goldmound`	Goldmound Spirea	18" HT	CONT.	
AWS	48	Spiraea x bumalda `Anthony Waterer`	Anthony Waterer Spiraea	18" HT	CONT.	
DKL	10	Syringa meyeri `Palibin`	Dwarf Korean Lilac	24" HT	CONT.	

EVERGREEN SHRUBS	QTY	BOTANICAL NAME	COMMON NAME	SIZE	ROOT	REMARKS
PJC	6	Juniperus chinensis `Kallays Compact`	Kallay Compact Pfitzer Juniper	18" HT	CONT.	
SGJ	9	Juniperus chinensis `Sea Green`	Sea Green Juniper	18"SPD	CONT.	
BSJ	70	Juniperus squamata `Blue Star`	Blue Star Juniper	18" HT	CONT.	
DSY	5	Taxus x media `Densiformis`	Dense Yew	18" HT	CONT.	
HY	10	Taxus x media `Hicksii`	Hicks Yew	36"HT	CONT. OR BB	

ORNAMENTAL GRASSES	QTY	BOTANICAL NAME	COMMON NAME	SIZE	ROOT	REMARKS
CA4	19	Calamagrostis x acutiflora `Karl Foerster`	Karl Foerster Feather Reed Grass	1 GAL	POT	24" Spacing
CA3	24	Calamagrostis x acutiflora `Overdam`	Overdam Feather Reed Grass	1 GAL	POT	24" Spacing
PA3	54	Pennisetum alopecuroides `Little Bunny`	Little Bunny Fountain Grass	1 GAL	POT	12" Spacing
SH2	525	Sporobolus heterolepis `Tara`	Tara Prairie Dropseed	1 GAL	POT	18" Spacing

PERENNIALS	QTY	BOTANICAL NAME	COMMON NAME	SIZE	ROOT	REMARKS
EC5	172	Echinacea purpurea `Kim`s Knee High` TM	Kim`s Knee High Purple Coneflower	1 GAL	POT	
H16	205	Hemerocallis x `Pardon Me`	Pardon Me Daylily	1 GAL	POT	
H21	89	Hemerocallis x `Stella de Oro`	Stella de Oro Daylily	1 GAL	POT	
HO6	57	Hosta tardiana `Halcyon`	Halcyon Hosta	4 1/2"	POT	
PL1	15	Perovskia x `Little Spire`	Little Spire Russian Sage	1 GAL	POT	

EXISTING TREES TO RETAIN AND PROTECT

NORTH

0 10 20 40
GRAPHIC SCALE

WARNING
CALL J.U.L.I.E. TOLL FREE 800-892-0123
CALL BEFORE YOU DIG

R.A. SMITH, INC. ASSUMES NO RESPONSIBILITY FOR DAMAGES, LIABILITY OR COSTS RESULTING FROM CHANGES OR ALTERATIONS MADE TO THIS PLAN WITHOUT THE EXPRESSED WRITTEN CONSENT OF R.A. SMITH, INC.

THE LOCATIONS OF EXISTING UTILITY INSTALLATIONS AS SHOWN ON THIS PLAN ARE APPROXIMATE. THERE MAY BE OTHER UNDERGROUND UTILITY INSTALLATIONS WITHIN THE PROJECT AREA THAT ARE NOT SHOWN.

DATE	DESCRIPTION

SERITAGE GROWTH PROPERTIES

SITE CIVIL ENGINEER:
R.A. SMITH, INC.
16475 W. BLUEMOUND ROAD
SUITE 200
BROOKFIELD, WI 53005
PH: 262/781-1000

raSmith
CREATIVITY BEYOND ENGINEERING
rasmith.com

SERITAGE REDEVELOPMENT - ORLAND SQUARE
2 ORLAND SQUARE DRIVE
VILLAGE OF ORLAND PARK, ORLAND TOWNSHIP, COOK COUNTY, IL

LANDSCAPE PLAN NORTH WEST

© COPYRIGHT 2019
R.A. Smith, Inc.

DATE: 03-19-19
SCALE: 1" = 20'
JOB NO. 3170138
PROJECT MANAGER: JEFFREY T. NANCE
DESIGNED BY: NJW/CNS
CHECKED BY: CNS

SHEET NUMBER
L104

N:\3170138\Dwg\Construction Plans\L3901E20.dwg, L104, 4/25/2019 3:49:44 PM, njp