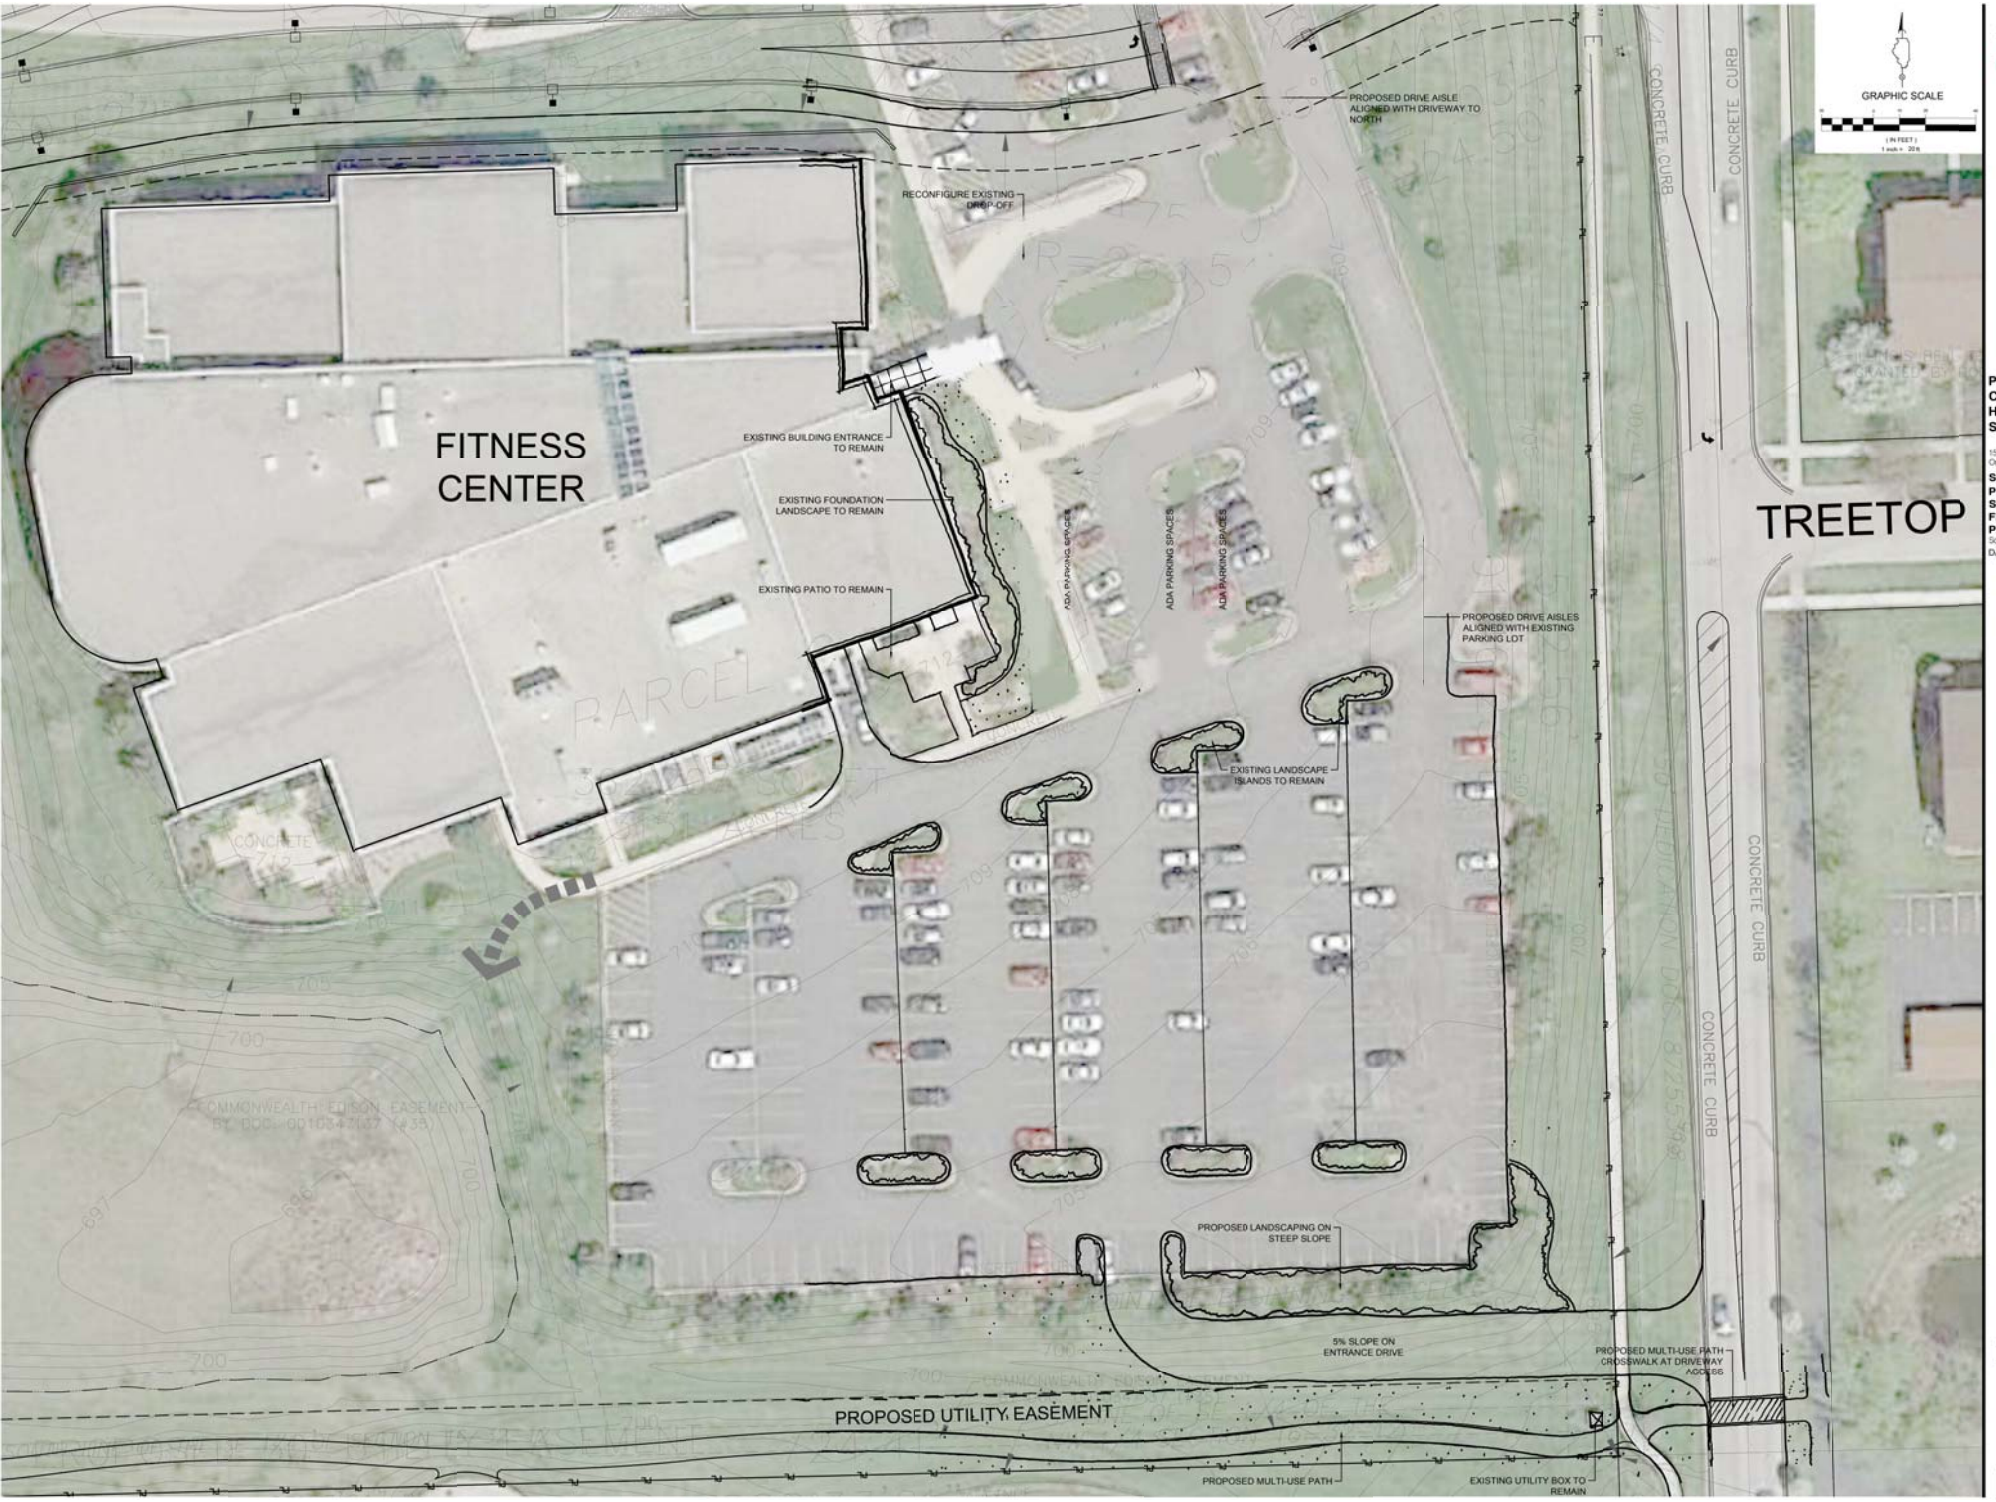

Palos Community Hospital

WALSH

PALOS COMMUNITY HOSPITAL SOUTH CAMPUS

15300 West Ave
Orland Park, IL 60462

SK2.01
PRELIMINARY SITE PLAN - FITNESS CENTER PARKING LOT

Scale:

DATE: July 5, 2016

TERRA ENGINEERING LTD.

KJWW ENGINEERING CONSULTANTS

ERIKSSON ENGINEERING ASSOCIATES, LTD.

HED