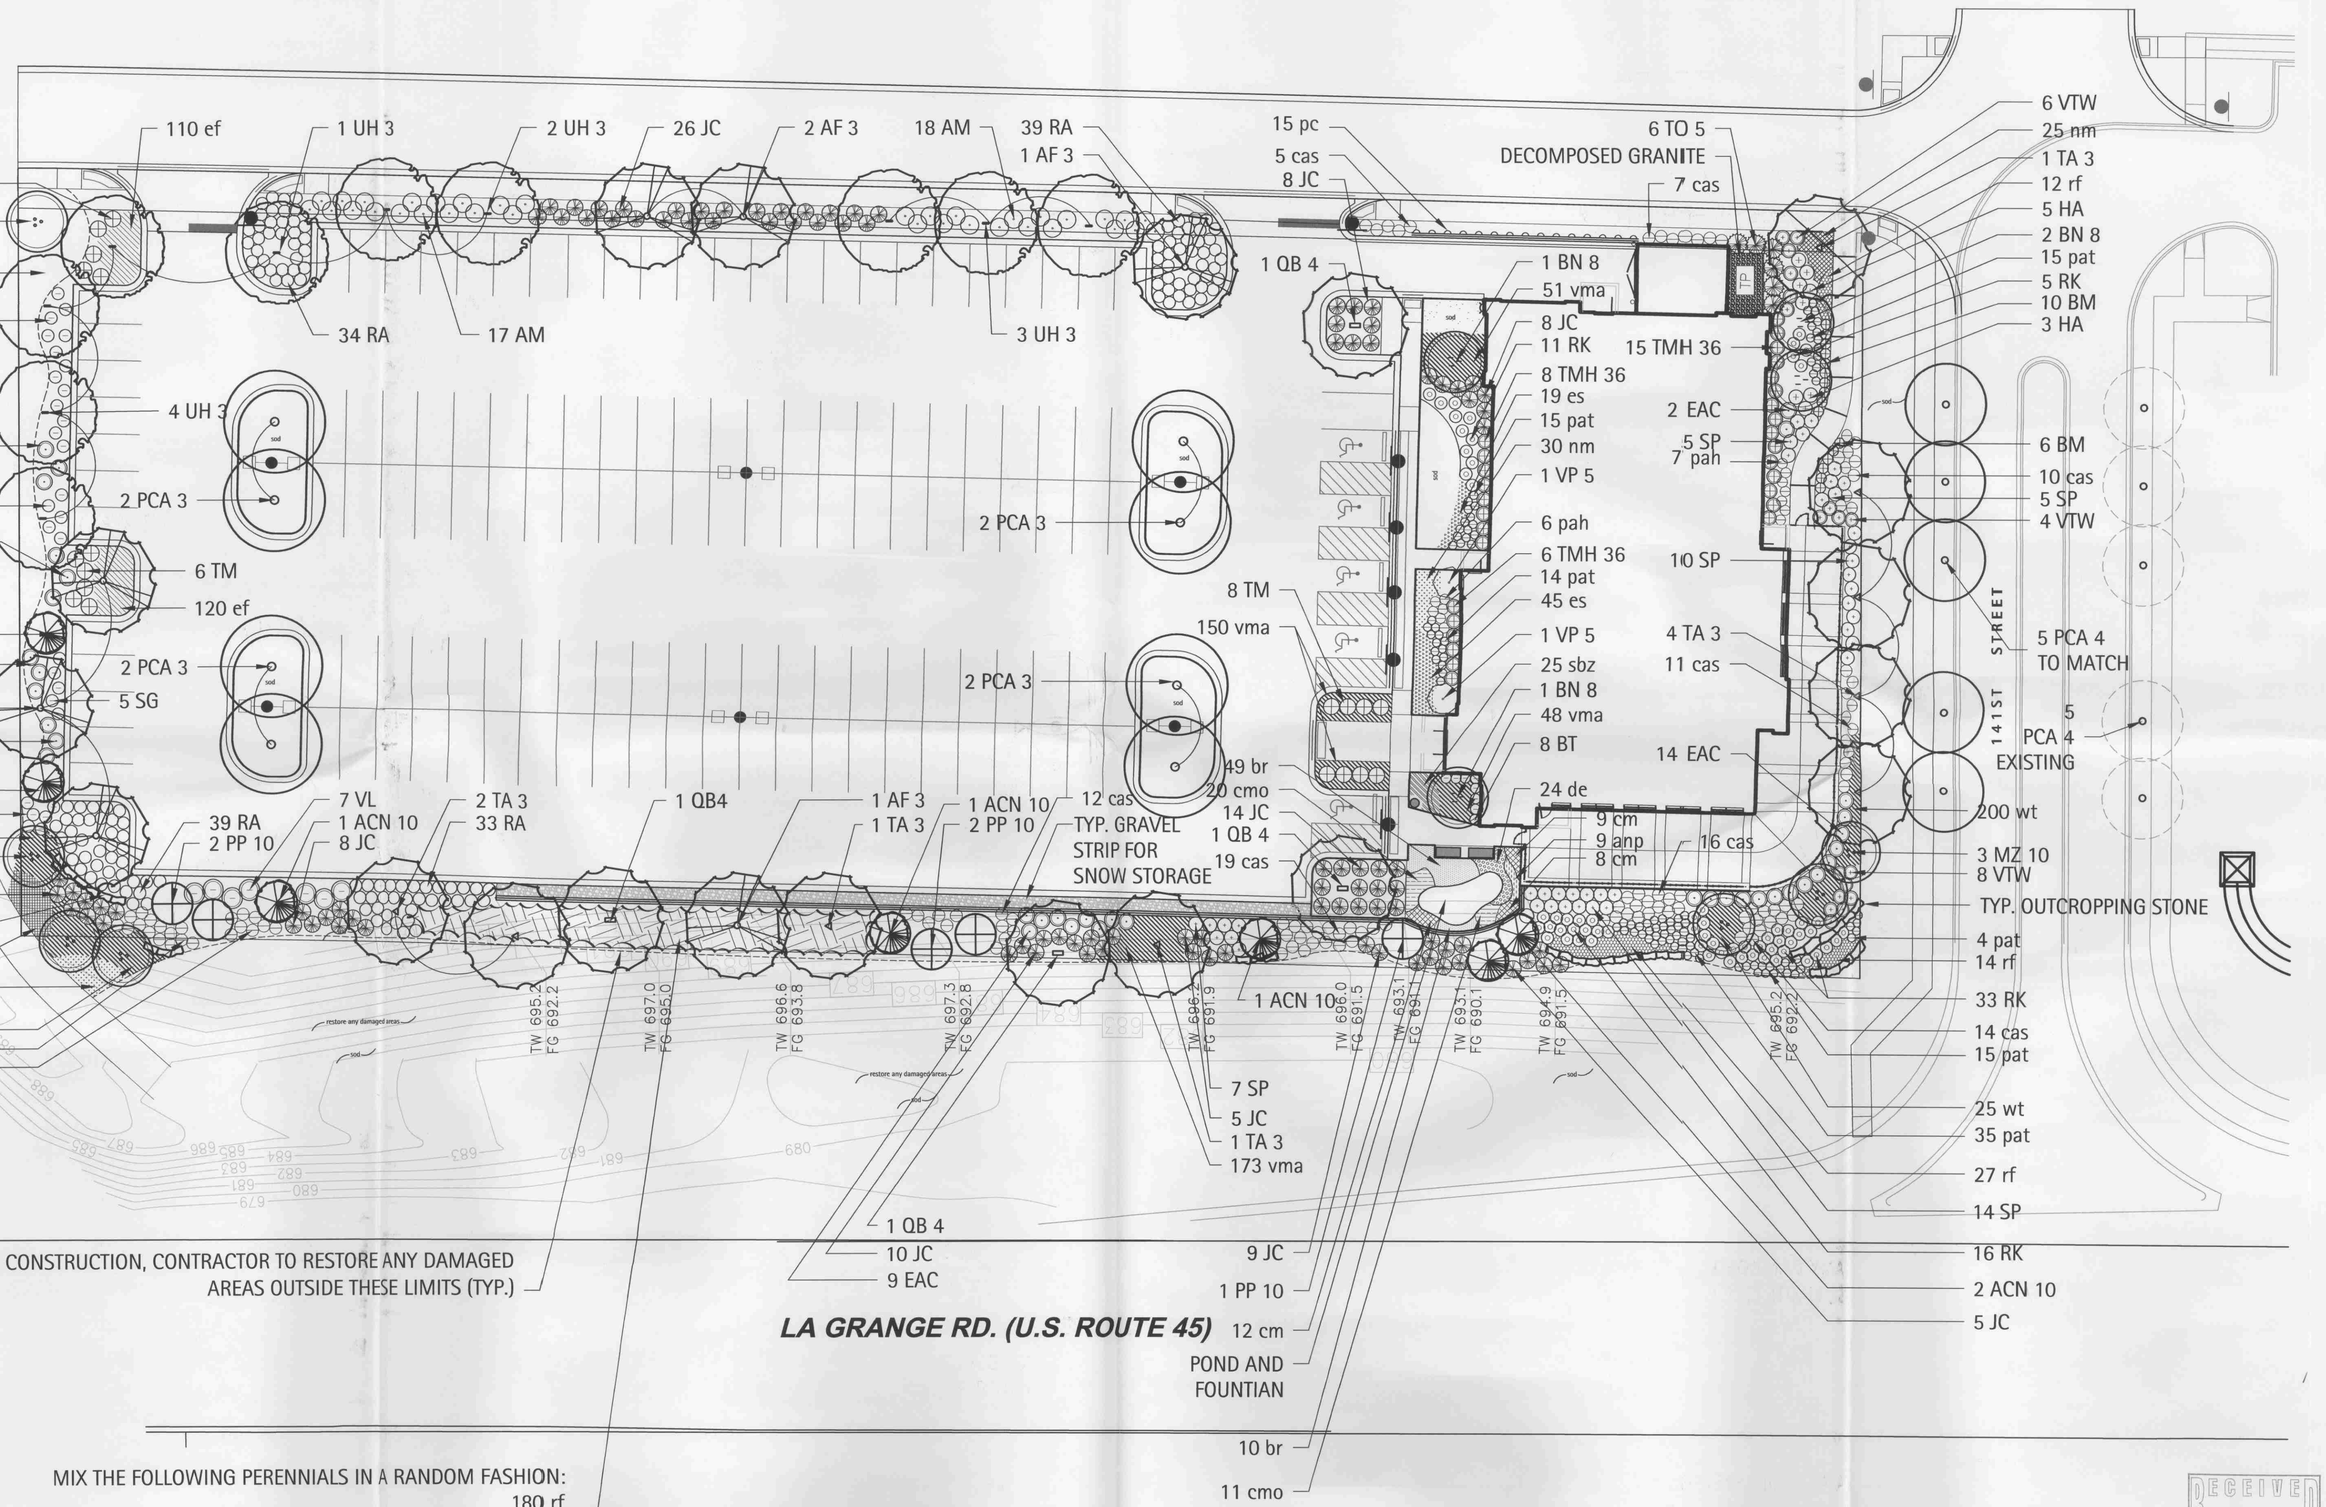

LAKOTA
THE LAKOTA GROUP INC
212 West Kinzie Street, 3rd Floor
Chicago, Illinois 60610
p 312.467.5445
f 312.467.5484
info@thelakotagroup.com

Planning
Urban Design
Landscape Architecture
Community Relations

GRANITE CITY FOOD & BREWERY ORLAND PARK, ILLINOIS
for
Granite City Food and Brewery
5402 Parkdale Drive, Suite 101
Saint Louis Park, MN 55422
www.gcfb.net

SJA ARCHITECTS
DULUTH • ST CLOUD
2035 15TH Street N
St. Cloud, Minnesota
56303
Phone (320) 253-2100
Fax (320) 253-2269
www.staniusjohnson.com

V3 Companies
7325 Janes Avenue
Woodridge, IL 60517
630.724.9200 phone
630.724.9202 fax
www.v3co.com

CALL JULIE TOLL FREE 1-800-892-0123
Joint Utility Locating Information for Excavators
Call 48 hours before you dig (Excluding Sat, Sun, & Holidays)

LANDSCAPE PLAN

Revisions	
1. For Village Review	05/03/07
2. Per Owner Review	05/24/07
3. Per Owner Review	07/12/07
4. Per Village Review	08/28/07
5. Per Village Review	10/01/07

Date:	10/03/07
Drawn By:	ME, DS
Checked By:	SF

0' 20' 40'

RECEIVED
OCT 08 2007
By

BOARD APPROVED
CASE NO. 2007-0644.0
DATE 10-15-07
W/CONDITIONS
W/O CONDITIONS ✓

L-01