This document, together with the concepts and designs presented herein, as an instrument of service, is intended only for the specific purpose and client for which it was prepared. Reuse of and improper reliance on this document without written authorization and adaptation by Kimley-Horn and Associates, Inc. shall be without liability to Kimley-Horn and Associates, Inc.

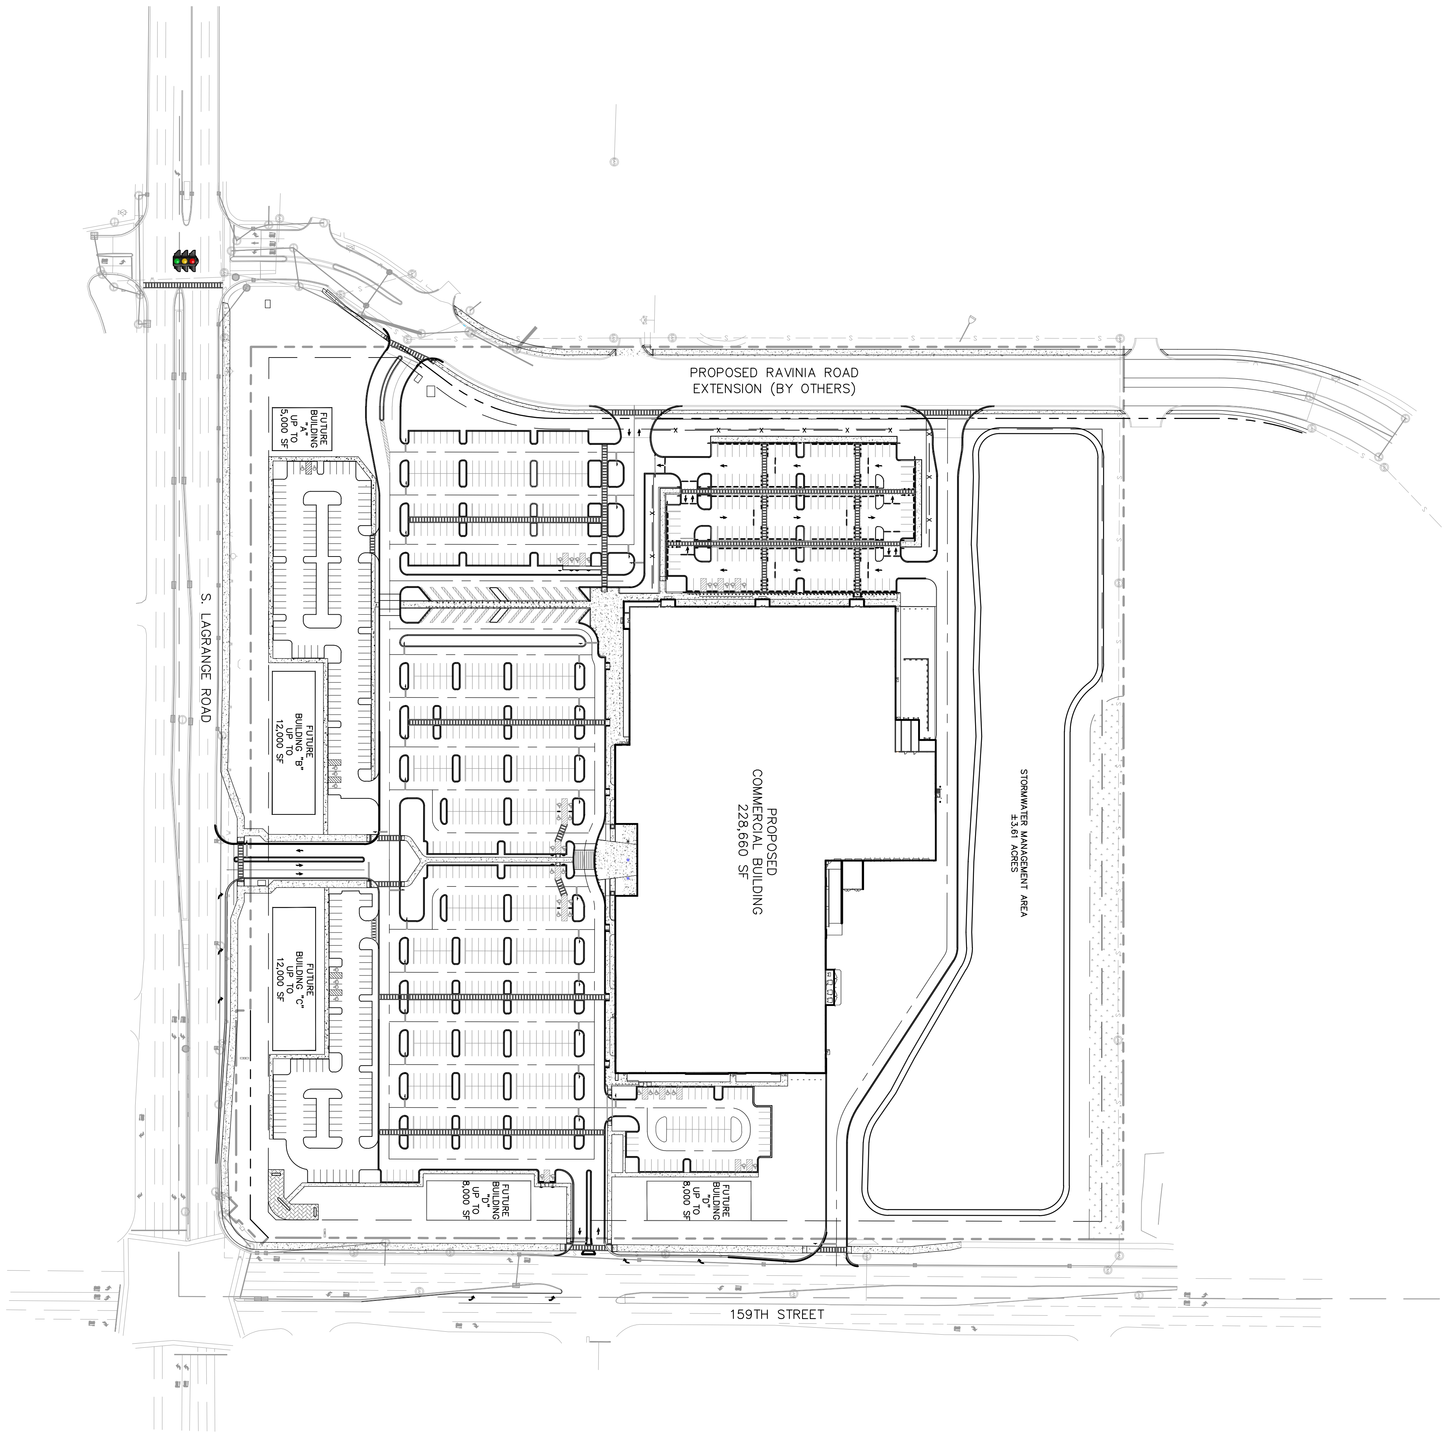

Call Before You Dig
JULIE
1-800-892-0123

GRAPHIC SCALE IN FEET
0 ## ### ###

NORTH

SHEET NUMBER
C3.0

159TH & LAGRANGE RETAIL

CITY OF ORLAND PARK ILLINOIS

OVERALL SITE DIMENSION PLAN

KHA PROJECT	149621089
DATE	12/11/2025
SCALE	AS SHOWN
DESIGNED BY	###
DRAWN BY	###
CHECKED BY	###

LICENSED PROFESSIONAL

XXXX

ILLINOIS LICENSE NUMBER

XXXX

DATE: 12/11/2025

Kimley»Horn

© 2025 KIMLEY-HORN AND ASSOCIATES, INC.
4201 WINFIELD ROAD, SUITE 600
WARRENVILLE, IL 60555
630-487-5550
WWW.KIMLEY-HORN.COM

No.	REVISIONS	DATE	BY