EXHIBIT "B"

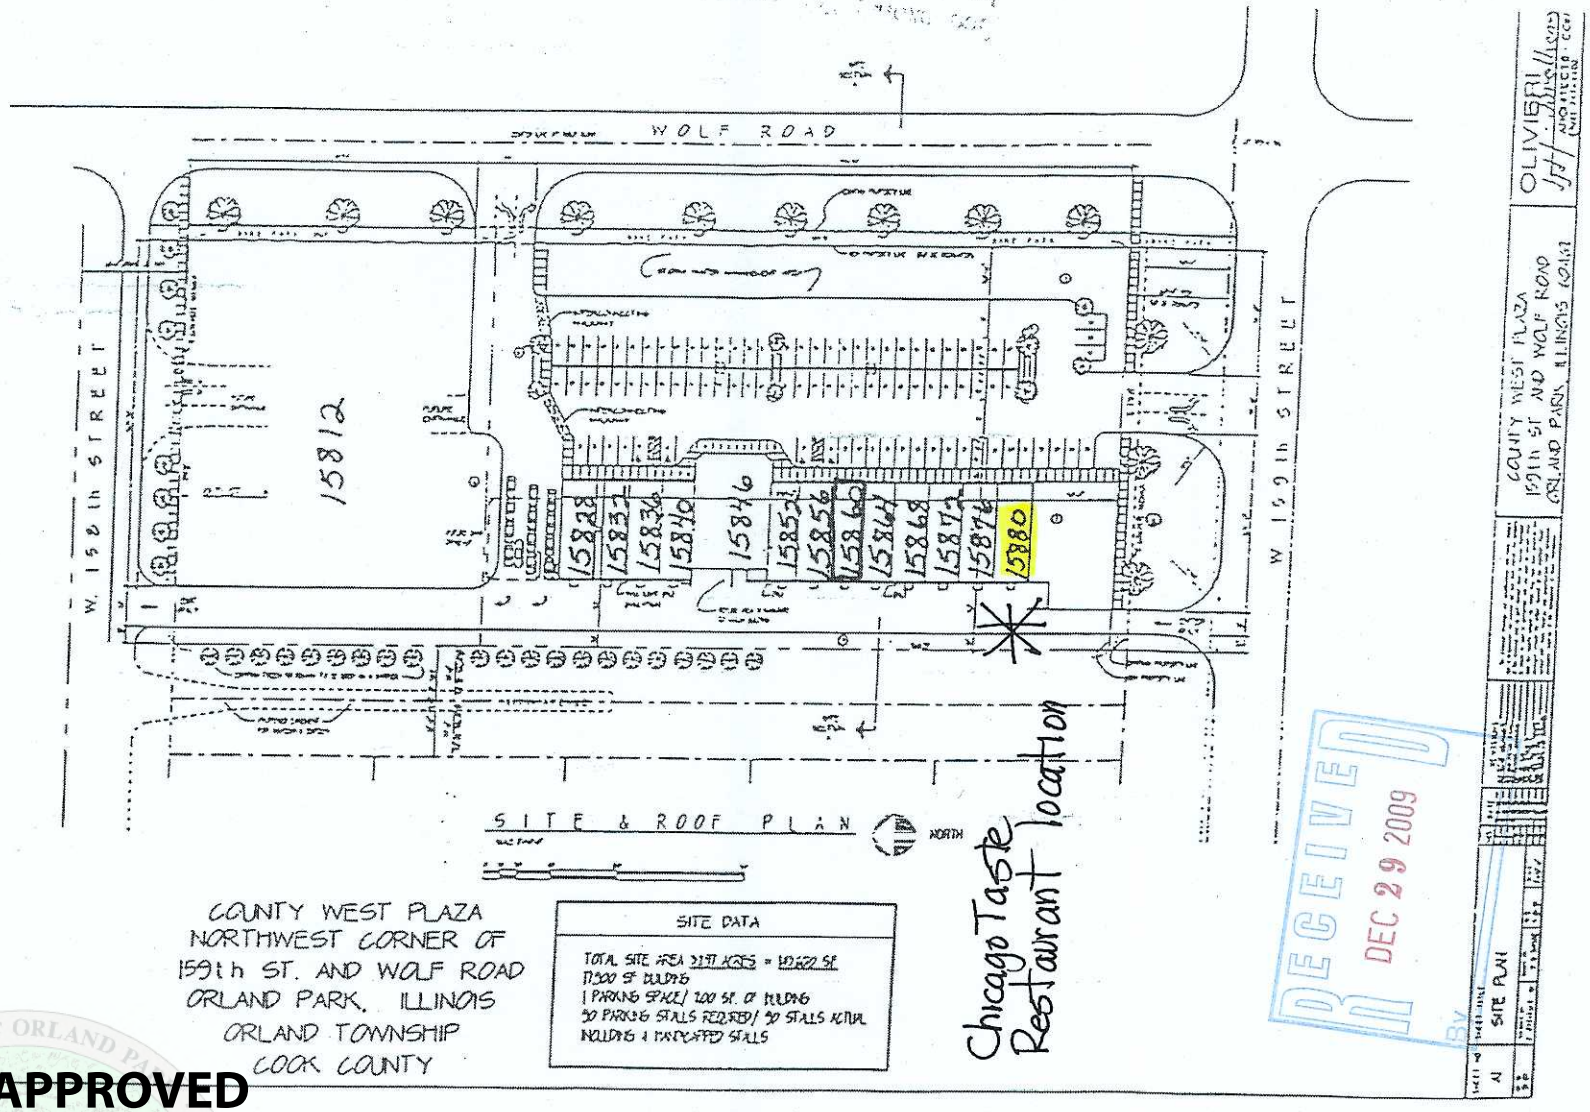

RECEIVED
DEC 29 2009
BY

BOARD APPROVED

Case No: 2009-0629
Date: 03/15/10
W/Conditions: yes
W/Out Conditions: _____

VILLAGE OF ORLAND PARK