GLEN OAKS PHASE V INDUSTRIAL PARK REVISED
LOTS 3,4,5

VOP Public Works Storage Yard

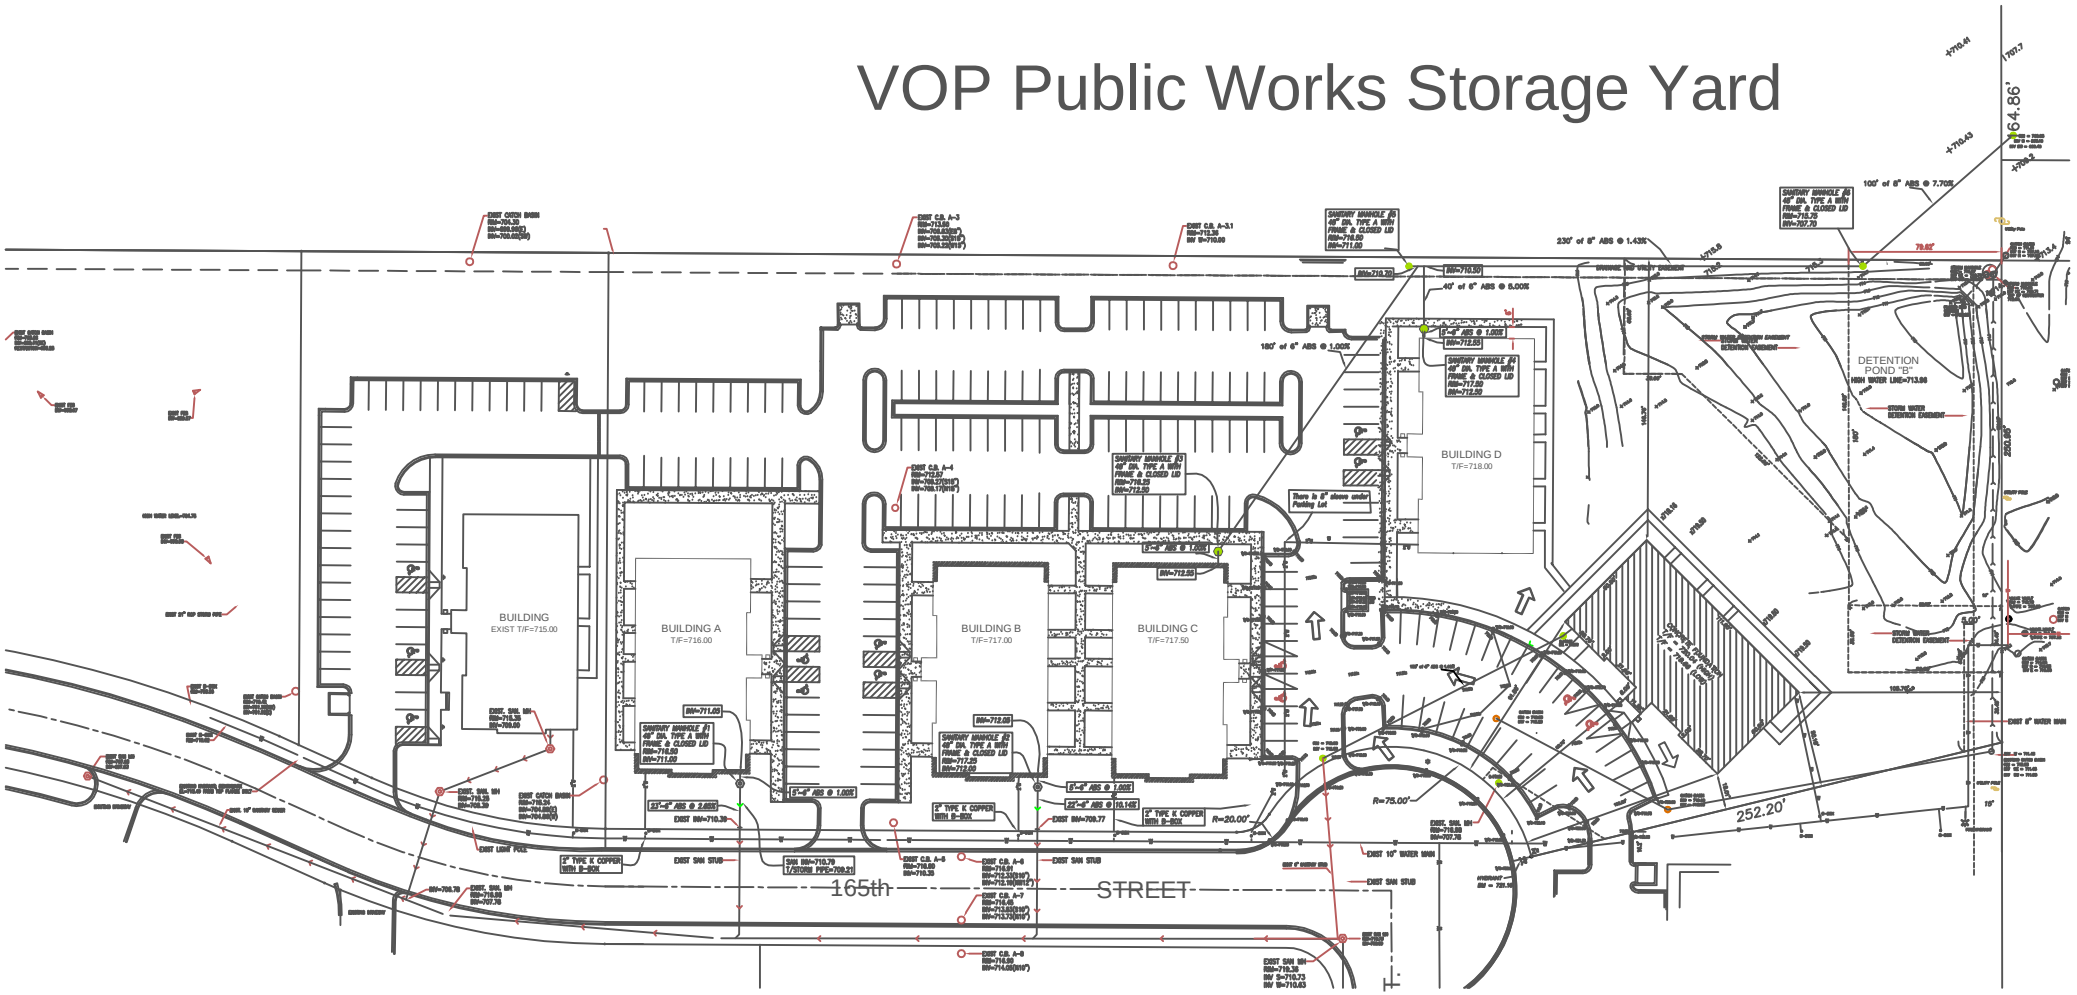

Received 1.26.17