
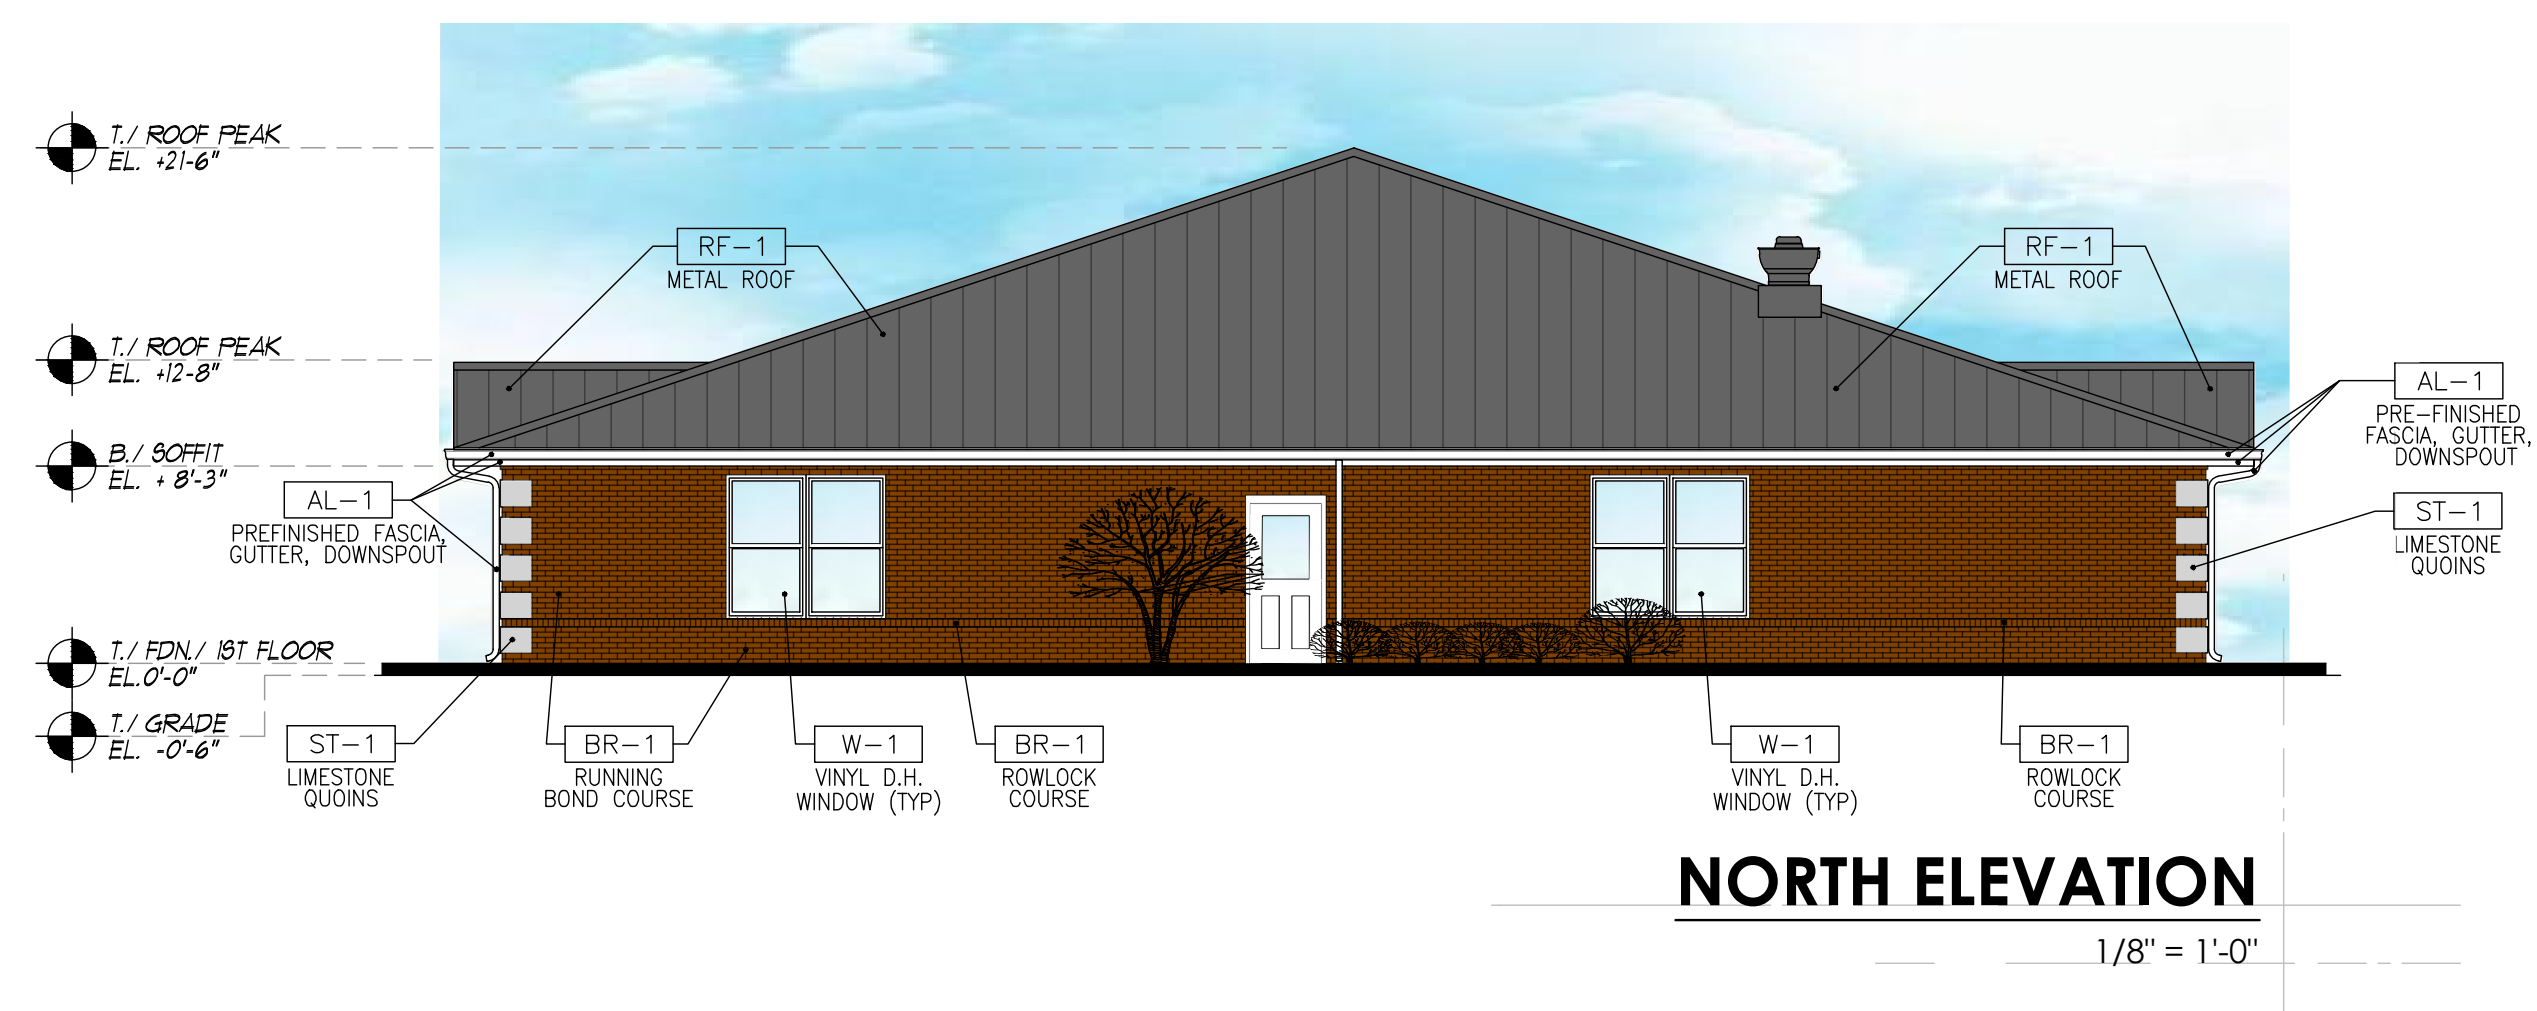


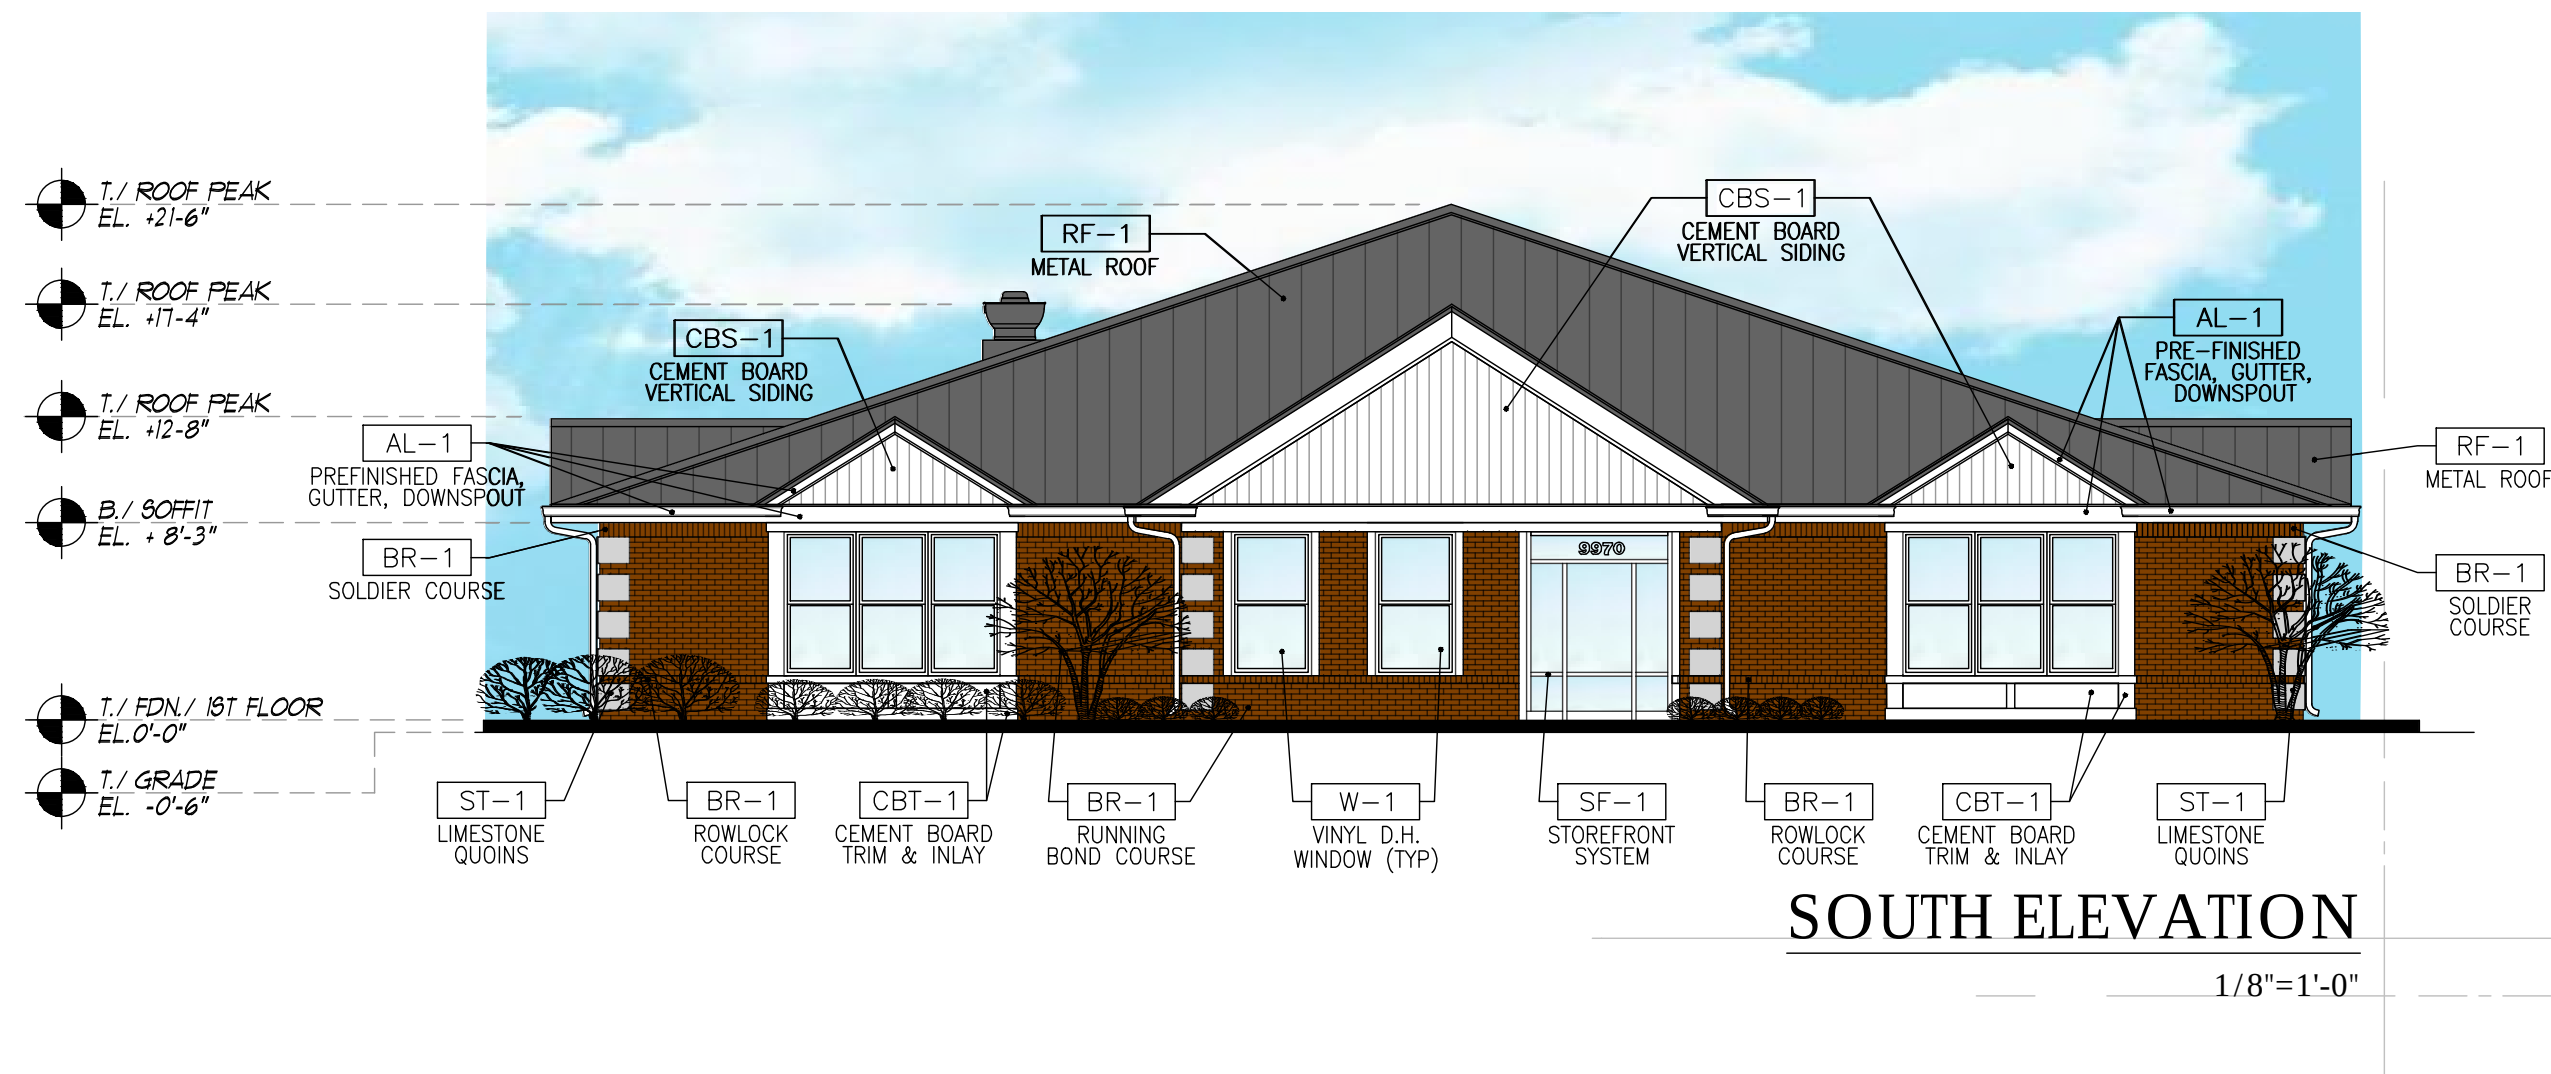

03/01/21

MINI ACADEMY II

PROPOSED ELEVATIONS

9970 WEST 151 STREET, TOWNSHIP 36N ORLAND PARK, IL 60462

MINI ACADEMY

DAY CARE CENTER

RIDGELAND ASSOCIATES INC.

1 Riverside Road
Riverside, IL 60546
708.435.0300
708.435.0305 fax
www.ridgelandassociates.com